
NATIONAL GRID PLANS Scale 1:2500

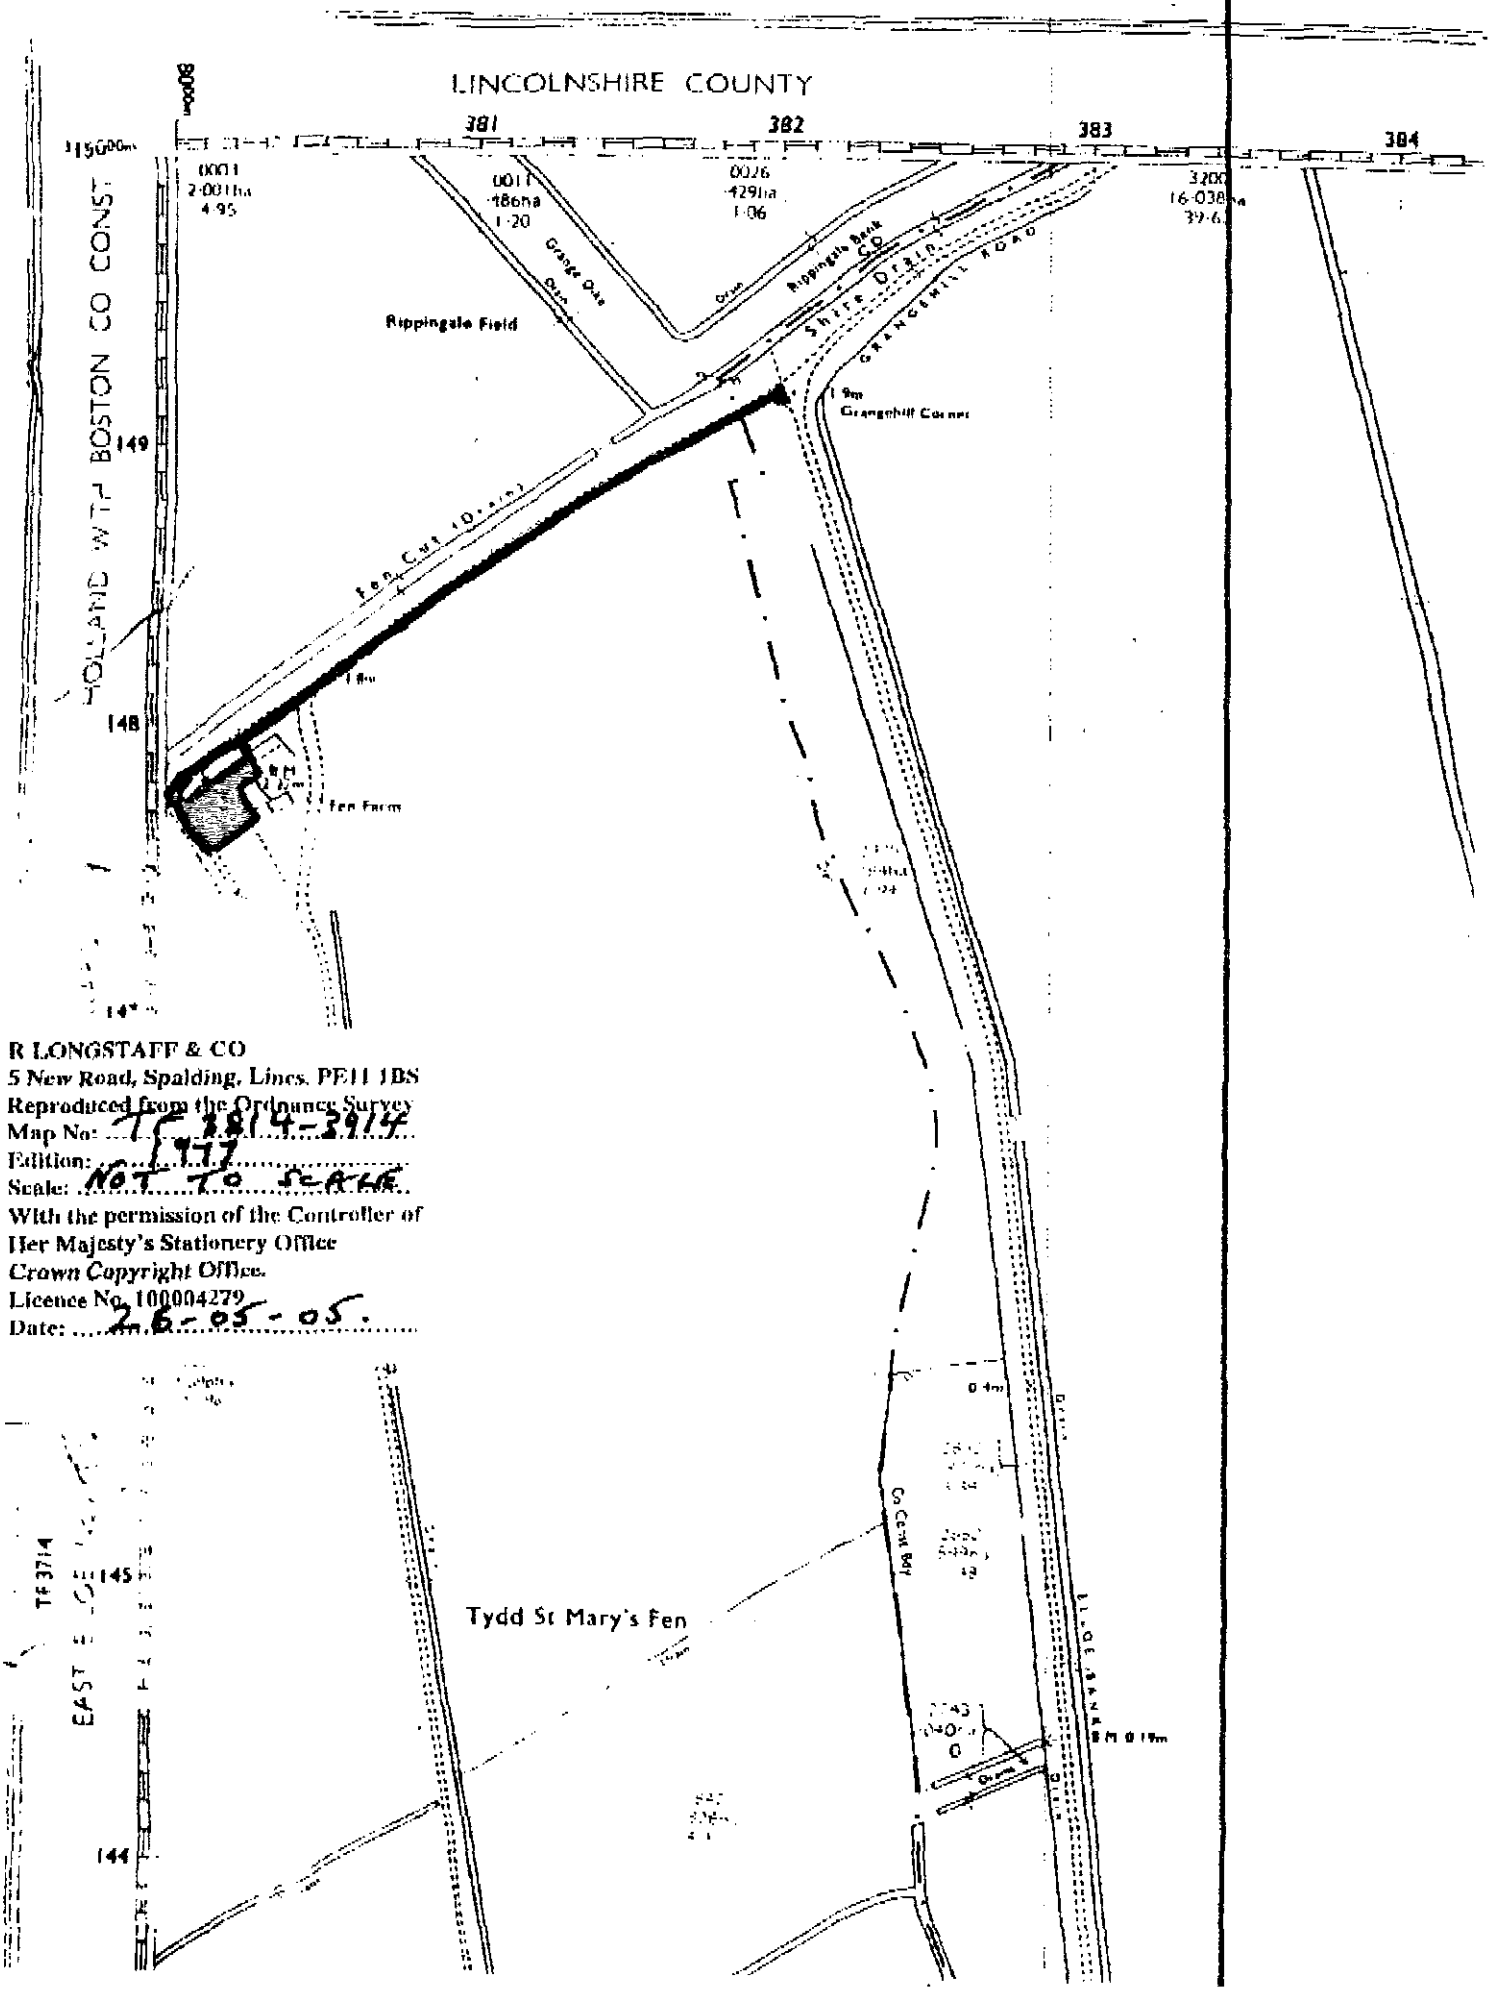

R LONGSTAFF & CO
5 New Road, Spalding, Lincs. PE11 1BS
Reproduced from the Ordnance Survey
Map No: TF 3814-3914
Edition: 1977
Scale: NOT TO SCALE
With the permission of the Controller of
Her Majesty's Stationery Office
Crown Copyright Office.
Licence No. 100004279
Date: 26-05-05.