

1/2500
LOCATION PLAN
FROM ELLIS
SCALES GATE ROAD
REG. BARRED 15MT RADIUS CROSSING IS BELOW LIMIT OF EPDM
1.5 MTR SECURITY FENCE ALONG FRONT TOP
RESV
71
38
BLOCK C
BLOCK B
PROP HOUSE
2MTR SECURITY FENCE
SUTTON ST JAMES CP
SHDC
Planning & Development
13 JAN 2011
Ref: 0004-10
Drain
Reservoir
EXSISTING
Glasshouses
Poplar Farm
Liberty Hall
Sunfield Lodge
9035
Drain
Cross (remains of)
GP
2.1m
West View
THE SAINTS WARD

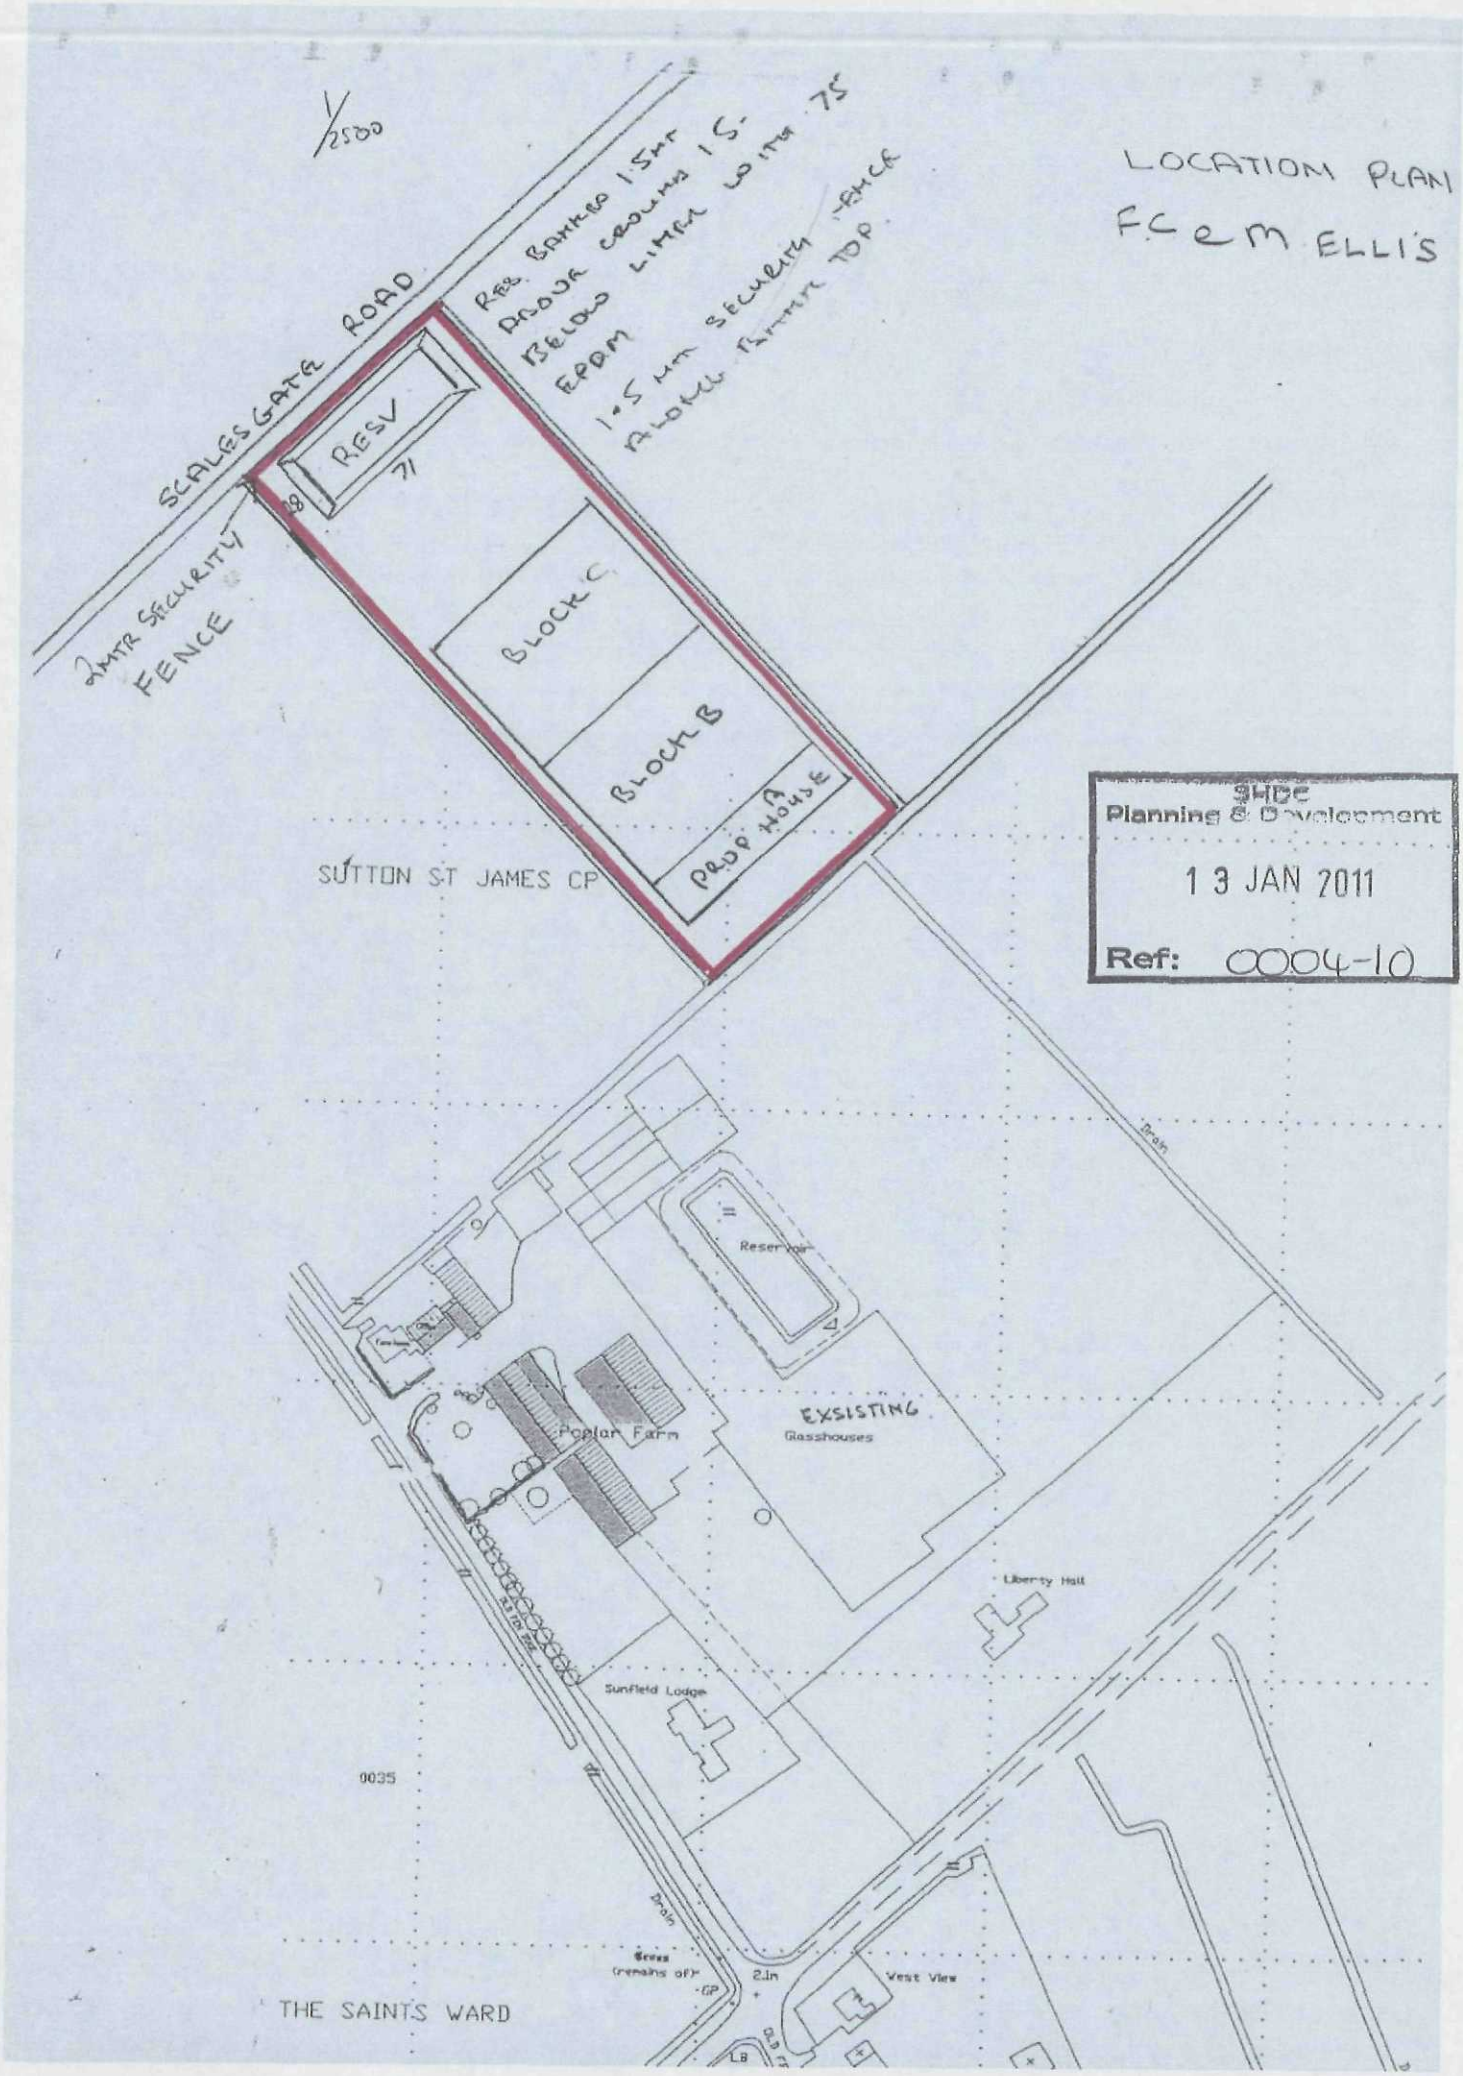

Planning Statement
13 JAN 2011
Ref: 0004-10

HORTECH SYSTEMS LTD.
Hall Gate, Holbeach
Spalding, Lincs PE12 7LG
wayne.seaman@hortechsystems.co.uk
www.hortechsystems.co.uk
Tel: 01406 426513
Fax: 01406 426515

Mr A Ellis, Poplar Farm
- New Glasshouse Development

3 December 2010	Edition EDITION	Scale 1:2500




SHDC
Planning & Development
- 6 JAN 2011
Ref: 0004-11

HORTECH SYSTEMS LTD.
Hall Gate, Holbeach
Spalding, Lincs PE12 7LG
wayne.seaman@hortechsystems.co.uk
www.hortechsystems.co.uk
Tel: 01406 426513
Fax: 01406 426515


F C & M Ellis
Poplar Farm
Old Fendyke
Sutton St James
Lincs PE12 0HE

17 December 2010

Scale
1:1500

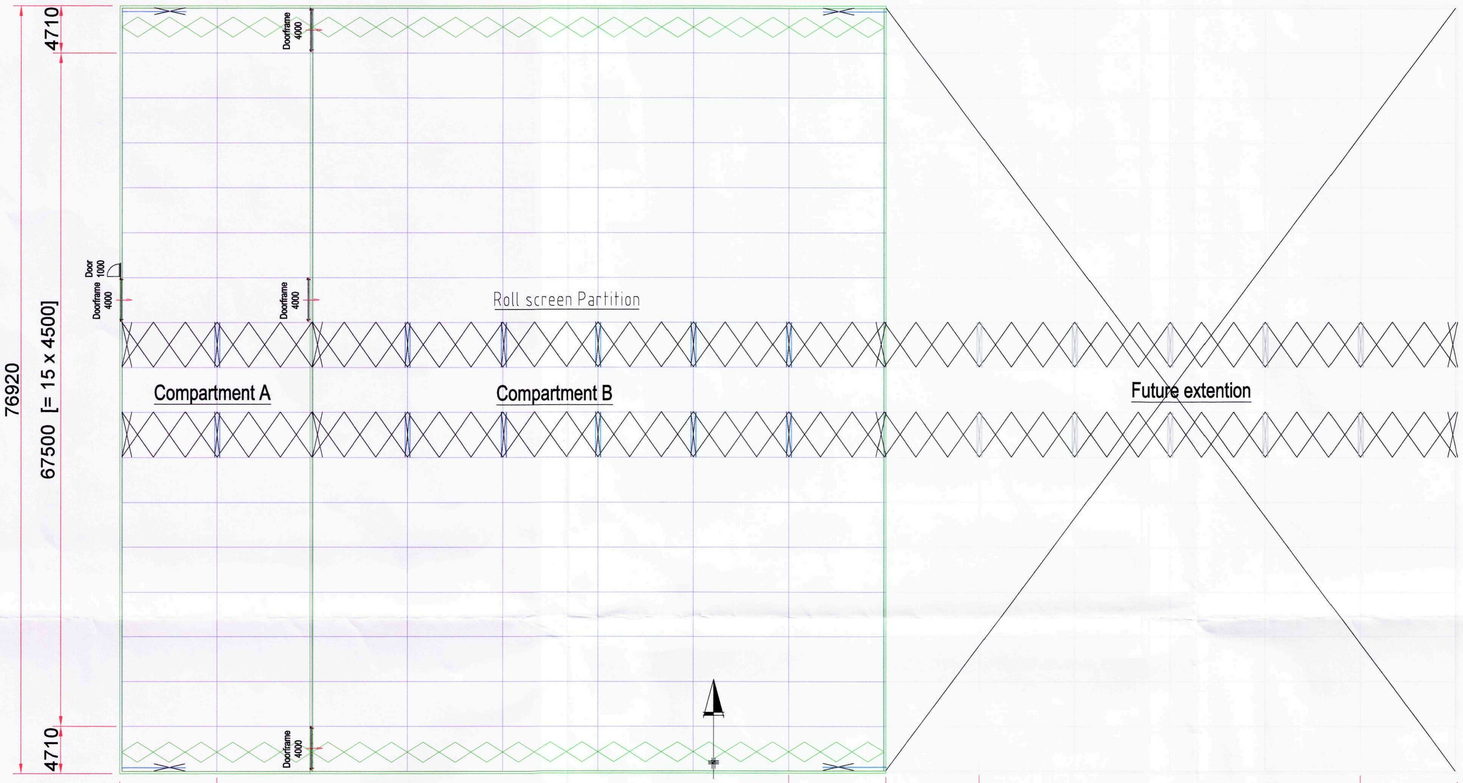


Layout Glasshouse 1:300

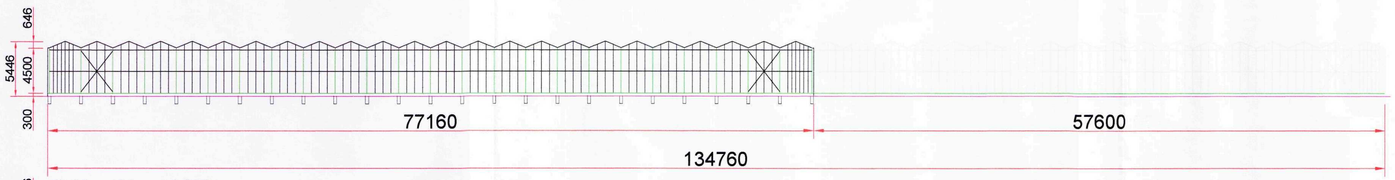


Gablewall bays 1:300



Sidewall 1:300

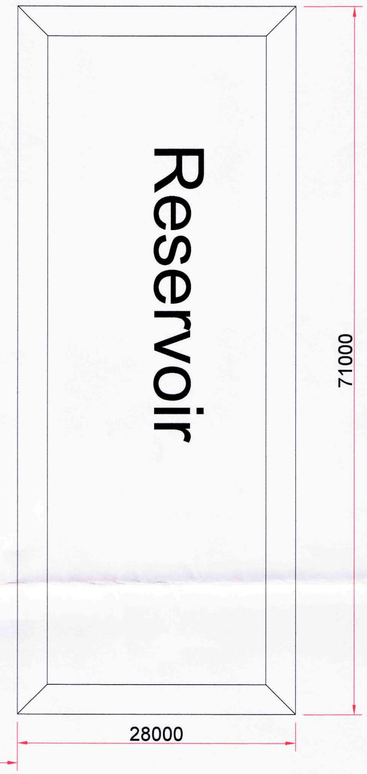

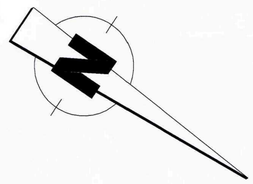

SHDC
Planning & Development
- 6 JAN 2011
Ref: 0004-11

HORTECH SYSTEMS LTD.
wayne.seaman@hortechsystems.co.uk
www.hortechsystems.co.uk
Hall Gate, Holbeach
Spalding, Lincs PE12 7LG
Tel: 01406 426513
Fax: 01406 426515

F C & M Ellis
Poplar Farm
Old Fendyke
Sutton St James
Lincs PE12 0HE

17 December 2010

Scale 1:300