



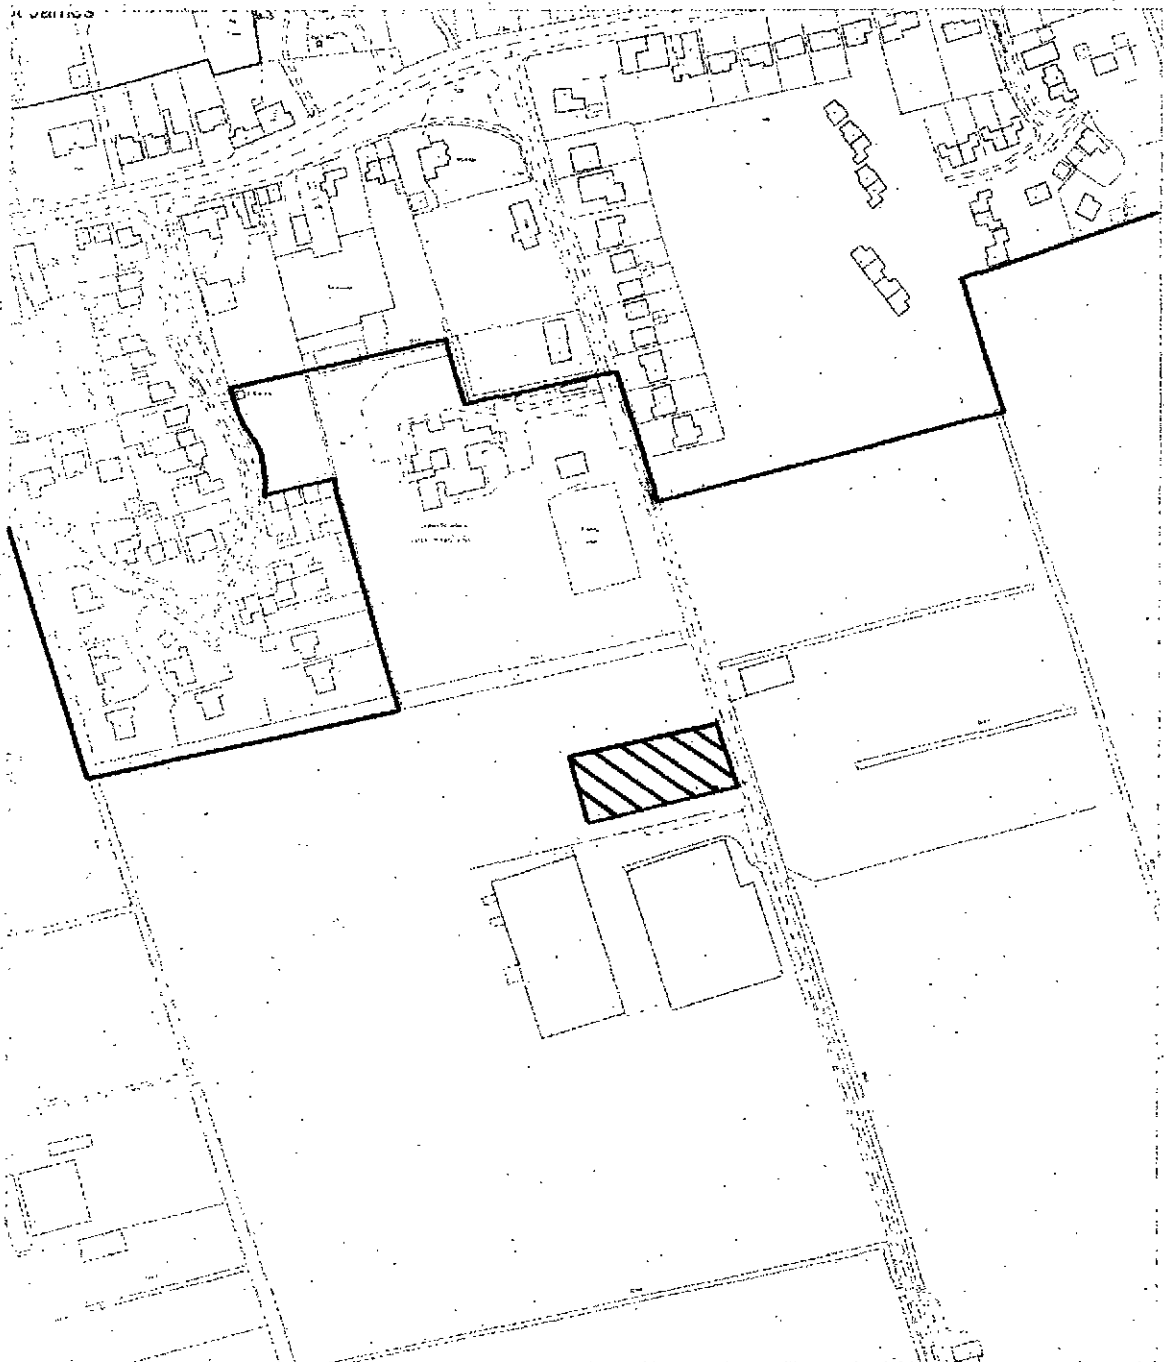

H20/0979/07	Scale: 1:2500
Defined settlement limit	October 2007
Planning and Development Council Offices, Priory Road, Spalding, Lincolnshire PE11 2XE	This map is reproduced from Ordnance Survey material with permission of Ordnance Survey on behalf of Her Majesty's Stationery Office (c) Crown copyright. Unauthorised reproduction infringes Crown copyright and may lead to prosecution or civil proceedings, South Holland District Council 100018215 2007

SHDC Planning & Development - 6 JAN 2010 Ref: 0008-10

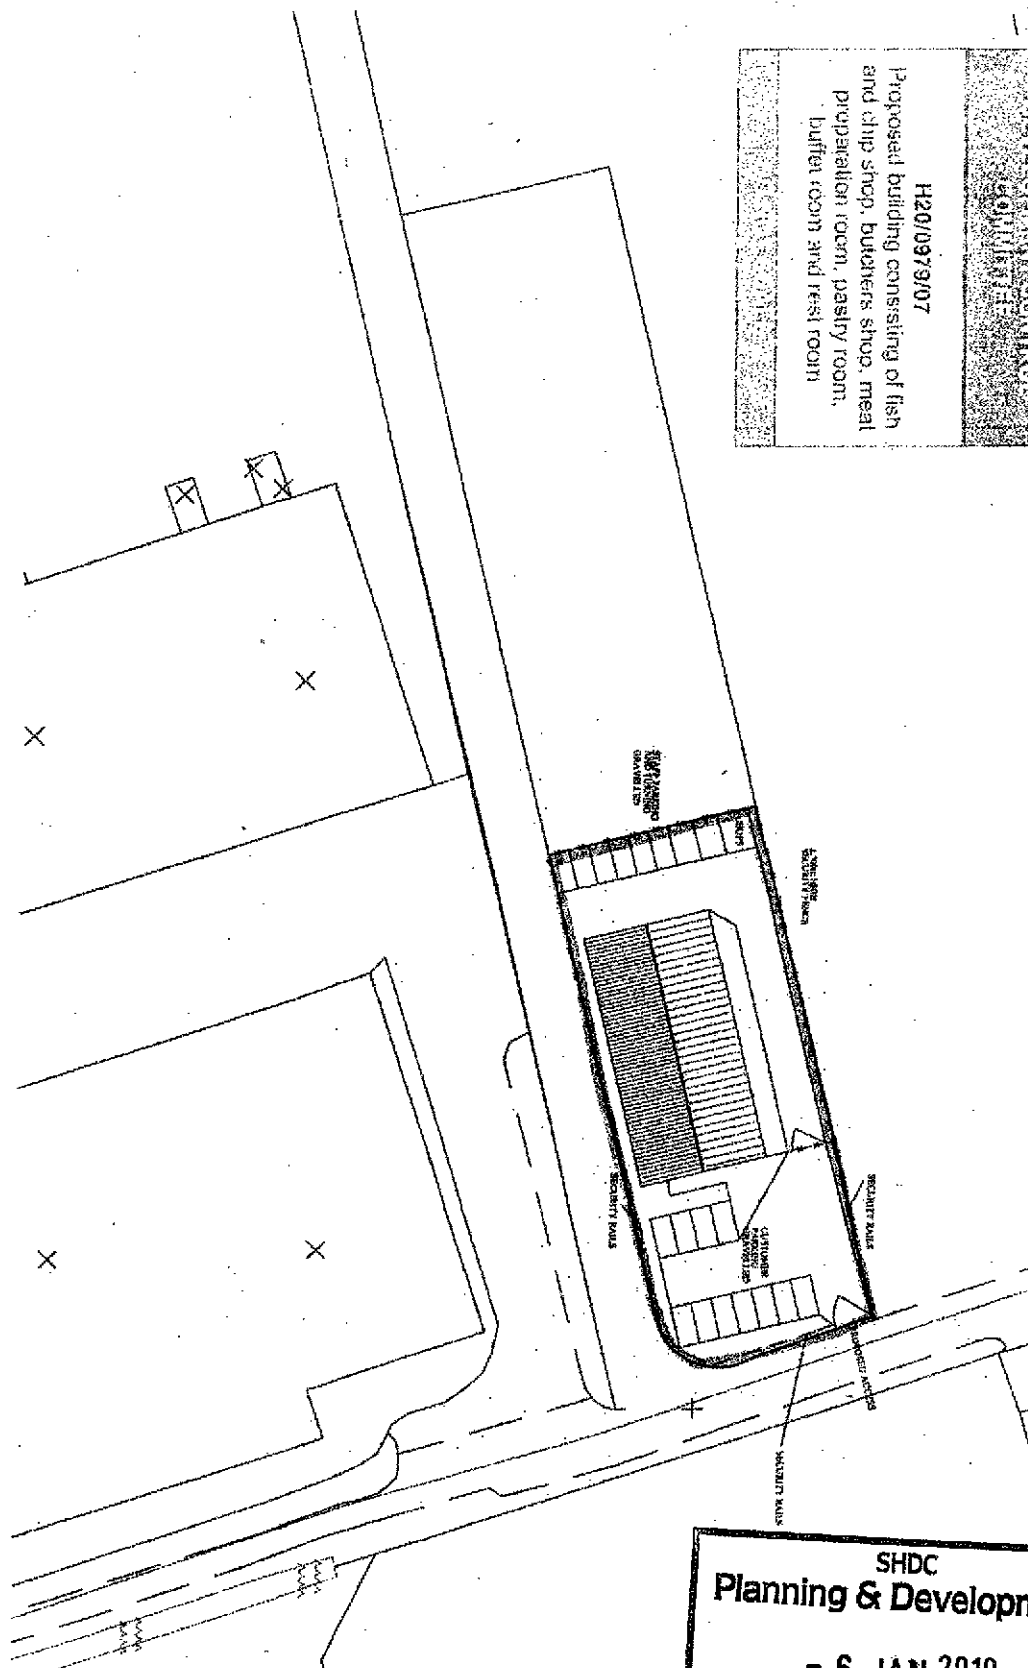

H20/0979/07
 Proposed building consisting of fish
 and chip shop, butchers shop, meat
 preparation room, pastry room,
 buffet room and rest room

SHDC
 Planning & Development
 - 6 JAN 2010
 Ref: 01-8000

LAURELS
3.6" INTERVALS
TO GROW TO 6.6" HEDGE

A 500m HIGH SECURITY FENCE
LAURELS "HEDGE"
6" INTERVALS TO A 6' HEDGE
TO GROW

SECURITY RAILS
515
; NO. 81 RCH

FOOTPATH PROPOSAL

STAFF PARKING
AND TURNING
GRAVELLED

EXHIBIT 10A

SECURITY RAILS

EXISTING ACTS

101 CUSTOMER
PARKING
TRAIL GRAVELLED

SECURITY REVIEW

SHDC
Planning & Development
- 6 JAN 2010
Ref: 0008-10