


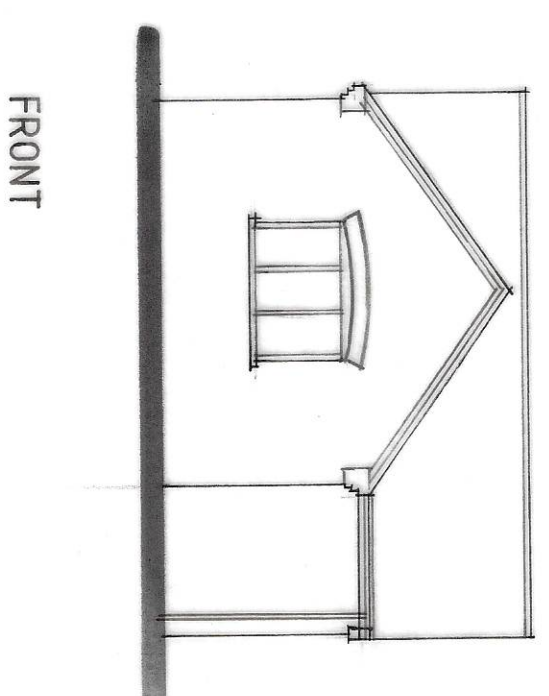


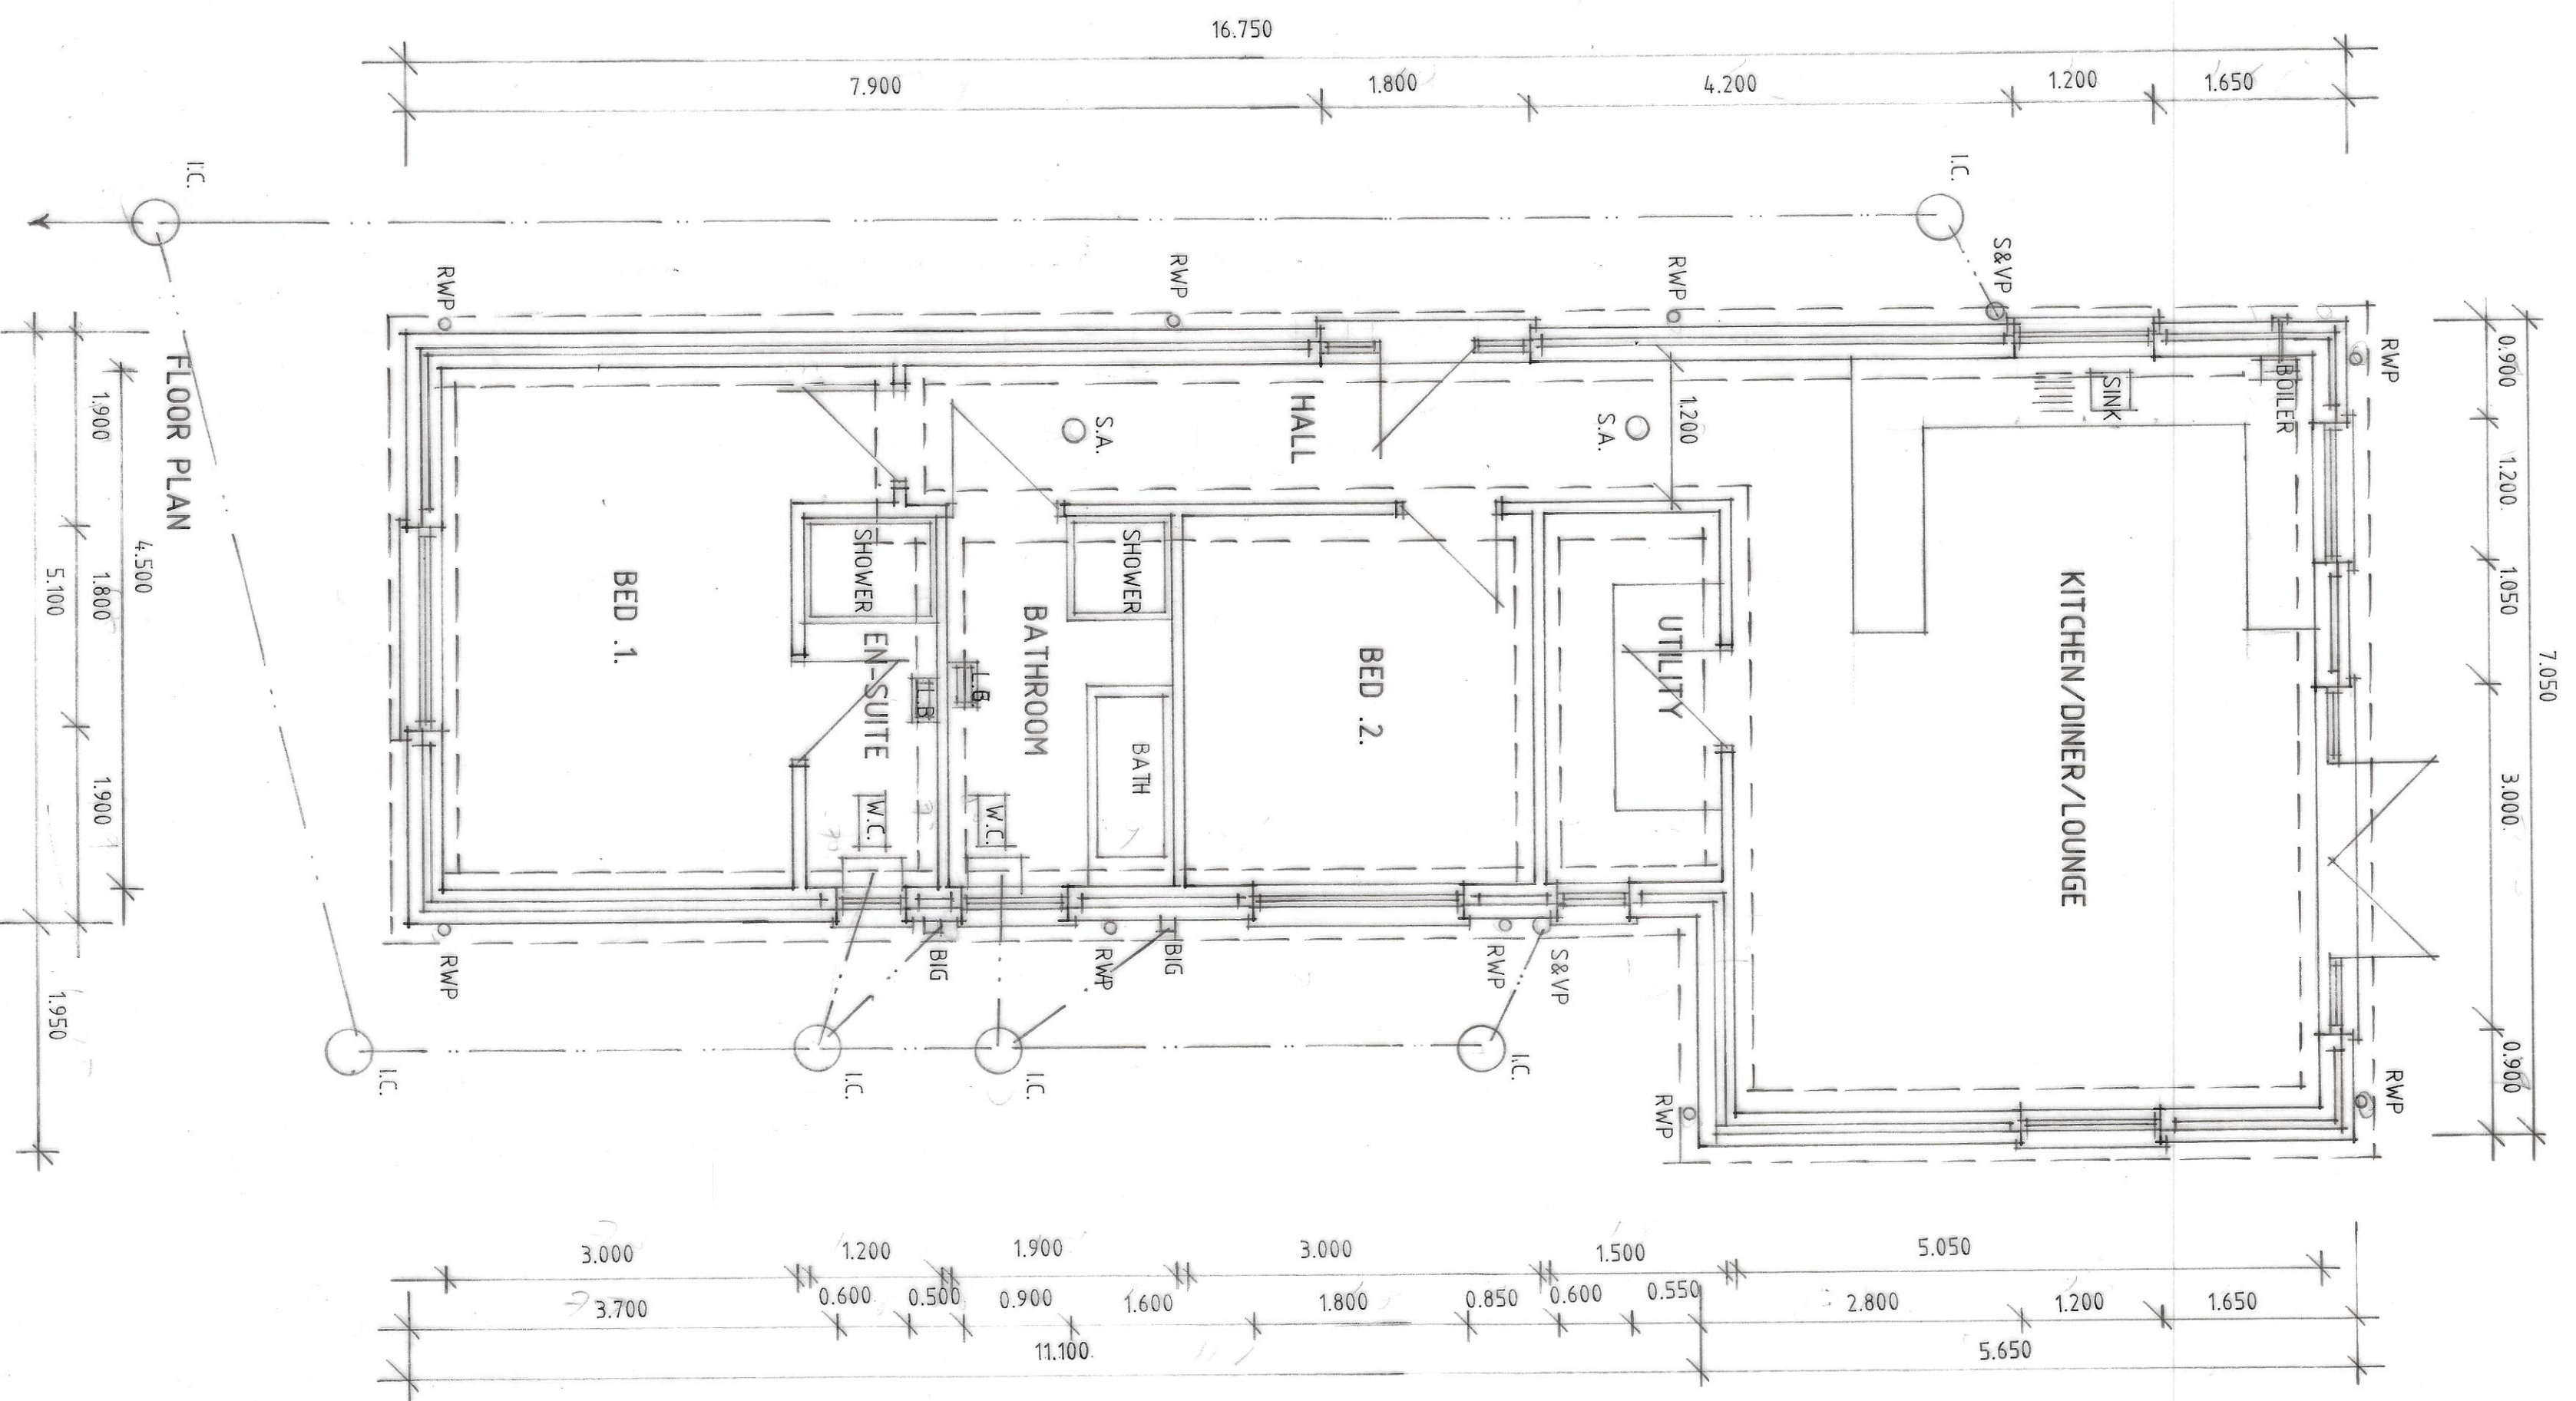


FRONT

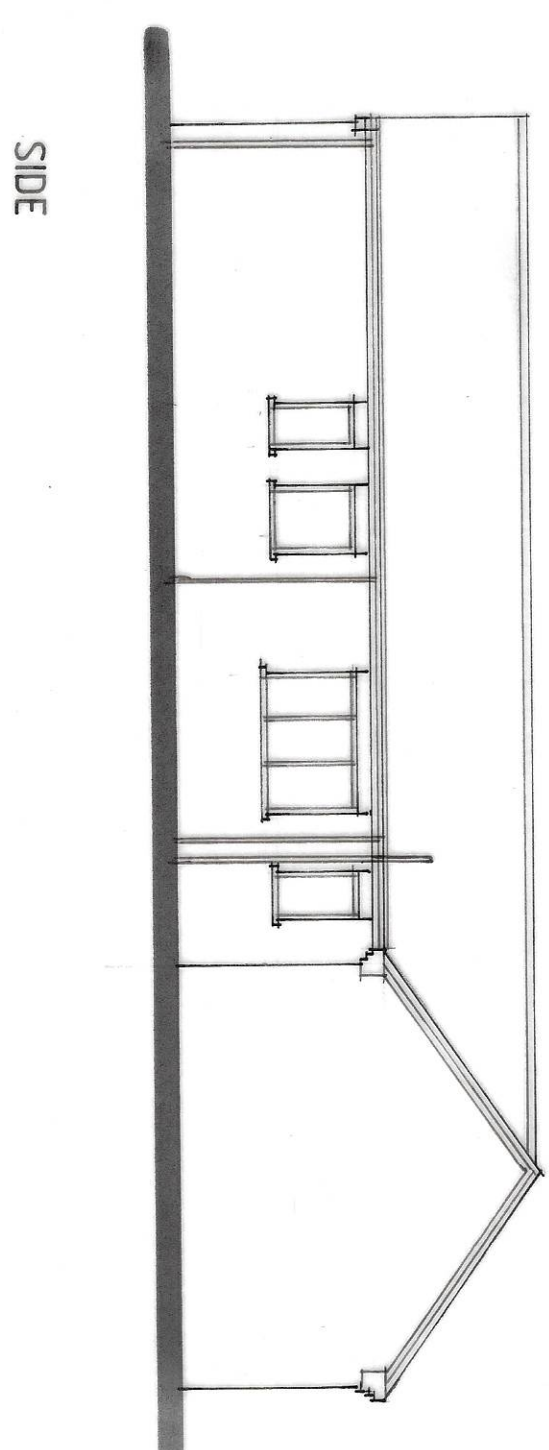


SIDE

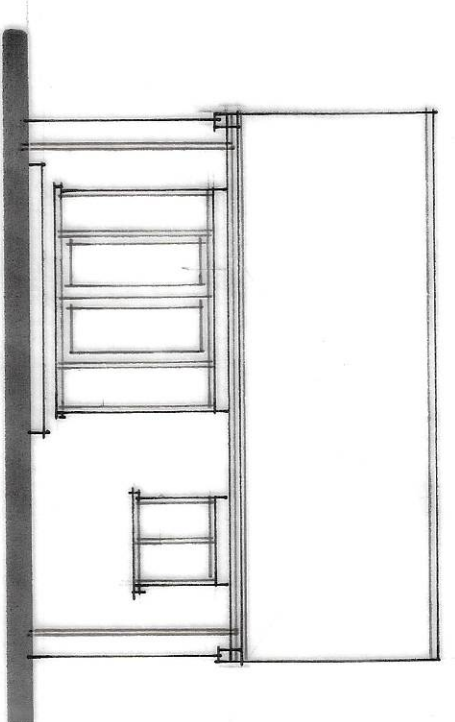

REAR

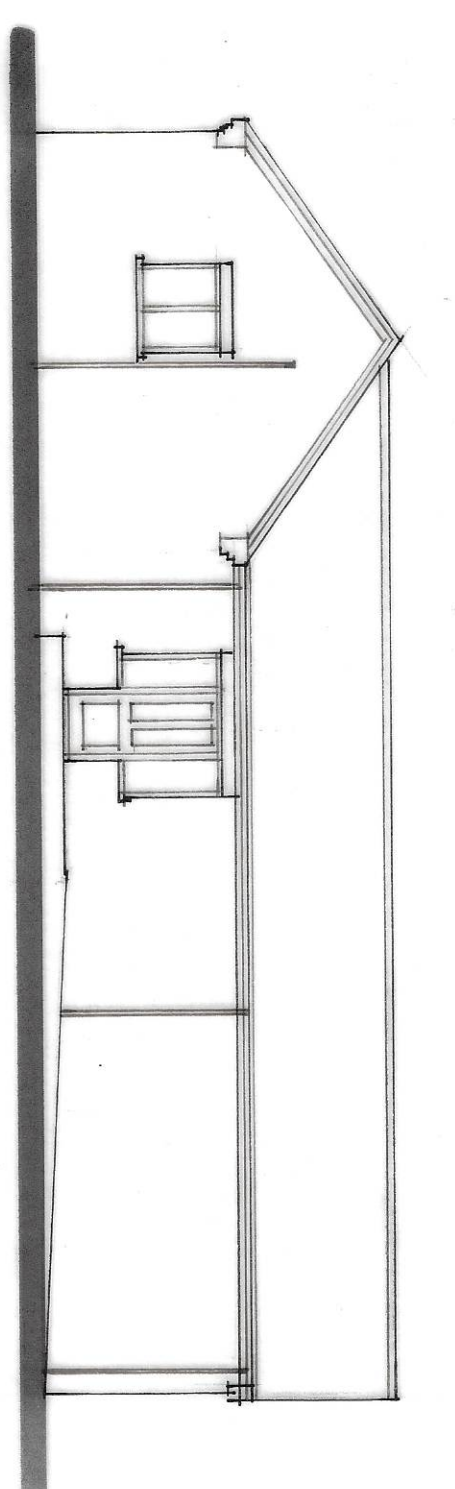

SIDE

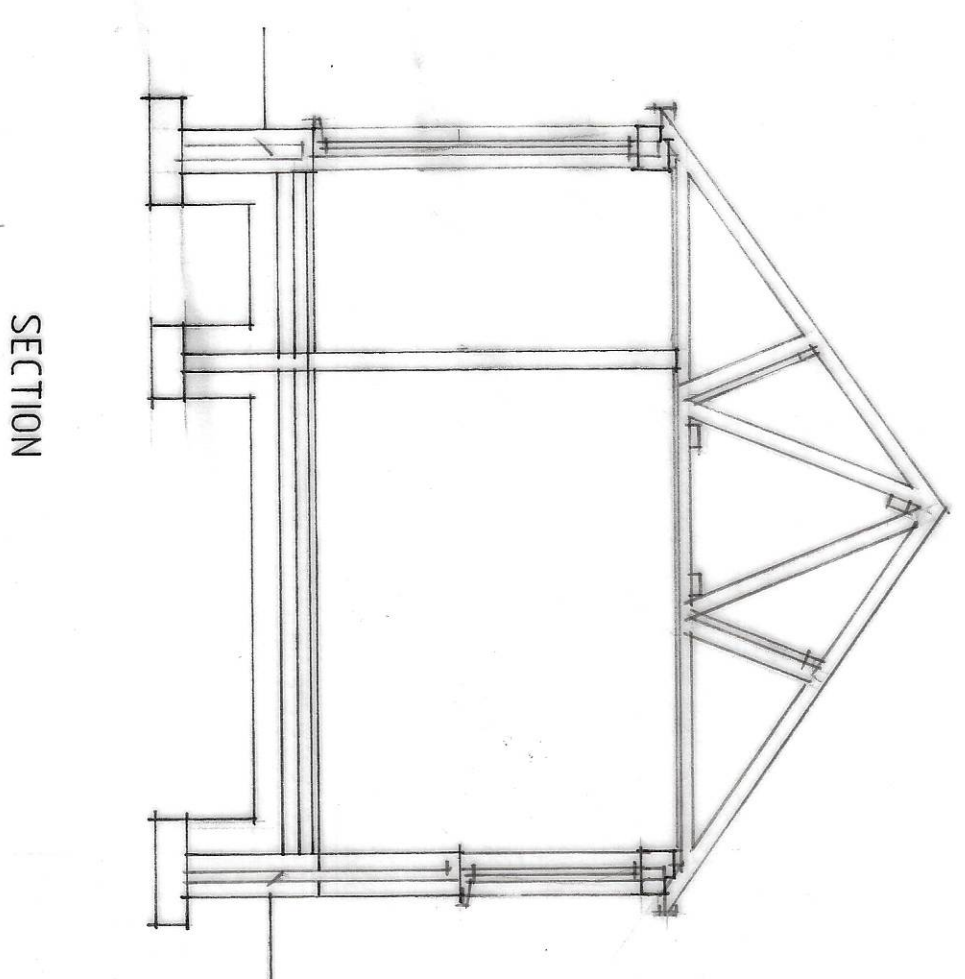

SECTION

A - INF. ADDED - 15.1.24

Status
DESIGN
CONSULTANTS IN ARCHITECTURE & PLANNING

PROPOSED BUNGALOW ADJ.
28 JARVIS GATE, SUTTON
ST. JAMES

MR. D. SULLIVAN

BUNGALOW DESIGN

1:50 1:100 SD22-014/1

MAY-22 B. GILHAM

2 Edinburgh Walk, Edinburgh
Spinning Lanes, PETT 7AP
Tel: 0106 424343 Fax: 0106 400702