
COPY

FISHER'S GATE SUTTON ST JAMES

OUTLINE PLANNING APPLICATION

APPLICANTS: TRUSTEES OF ROBERT WRIGHT CHARITY

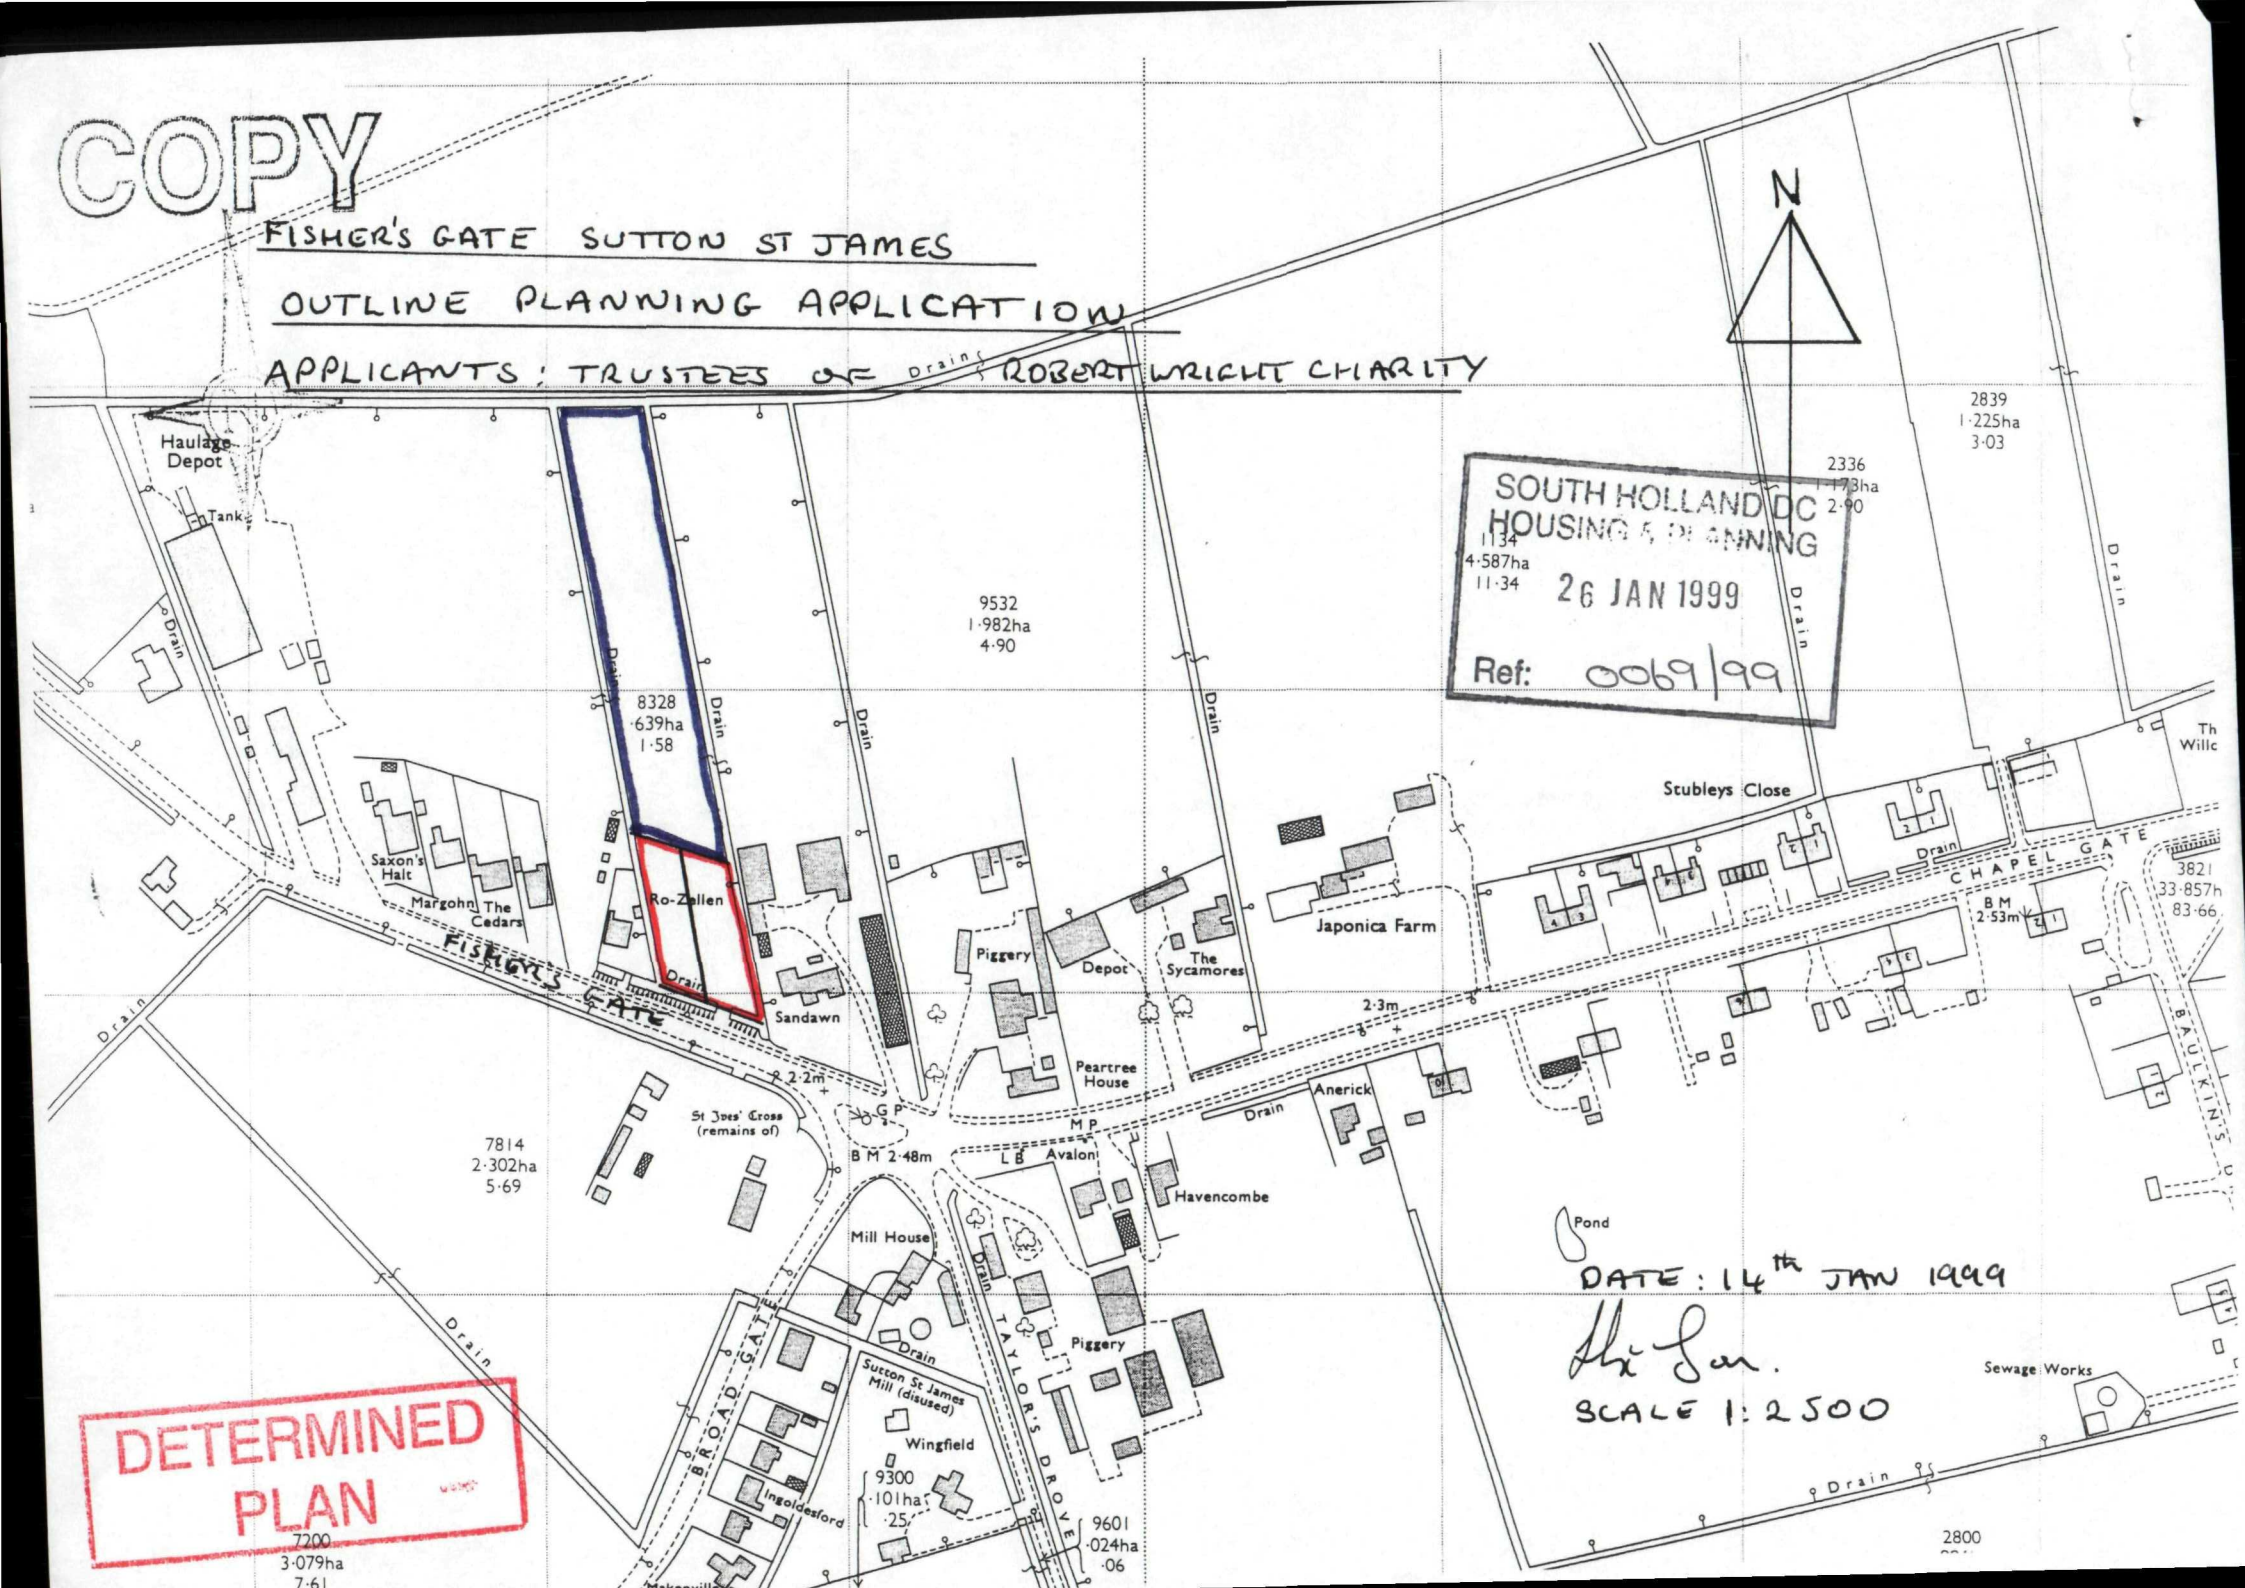

SOUTH HOLLAND DC
HOUSING & PLANNING
26 JAN 1999
Ref: 0069/99

DATE: 14th JAN 1999

SCALE 1:2500

DETERMINED PLAN