


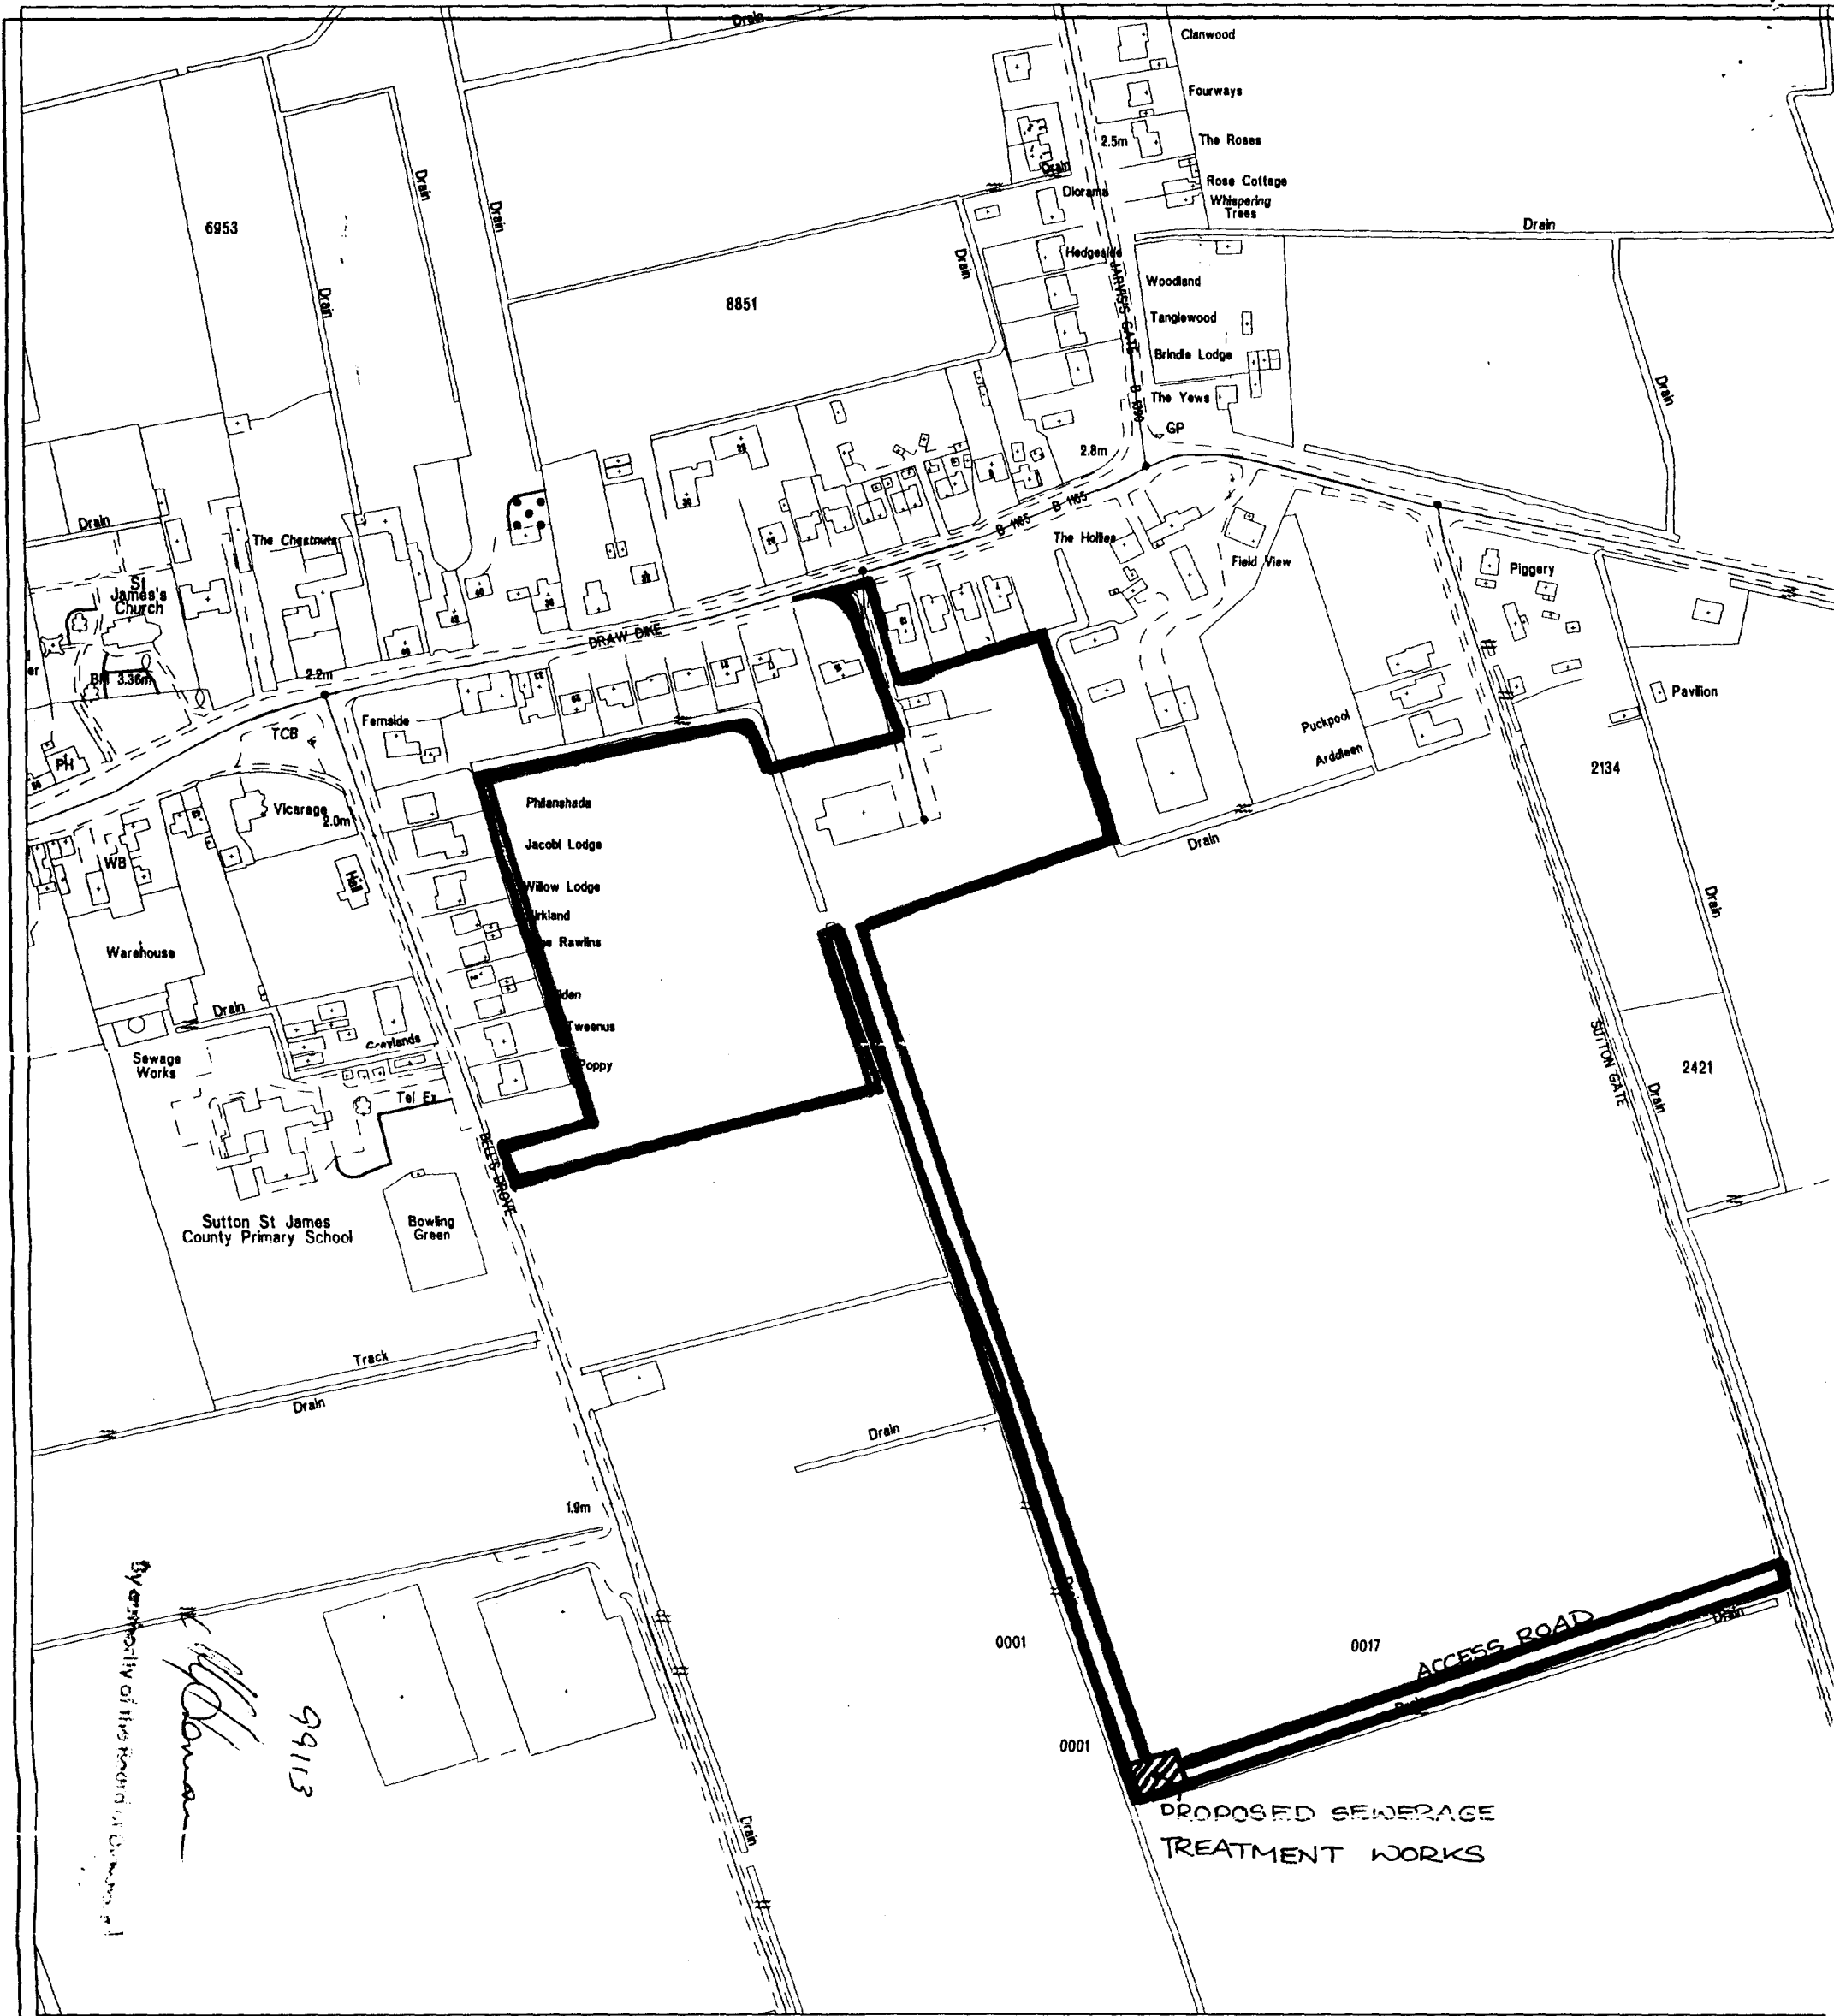

Council Offices
 Priory Road
 Spalding
 Lincolnshire
 PE11 2XE

Tel 01775 761161

Author: HAPS

Scale: 1:2500


Date: 1997

Area: S.Holland



Reproduced from the Ordnance Survey mapping with the permission of the Controller of Her Majesty's Stationery Office (c) Crown Copyright, Unauthorised reproduction infringes Crown copyright and may lead to prosecution or civil proceedings

OS Licence No LA079413

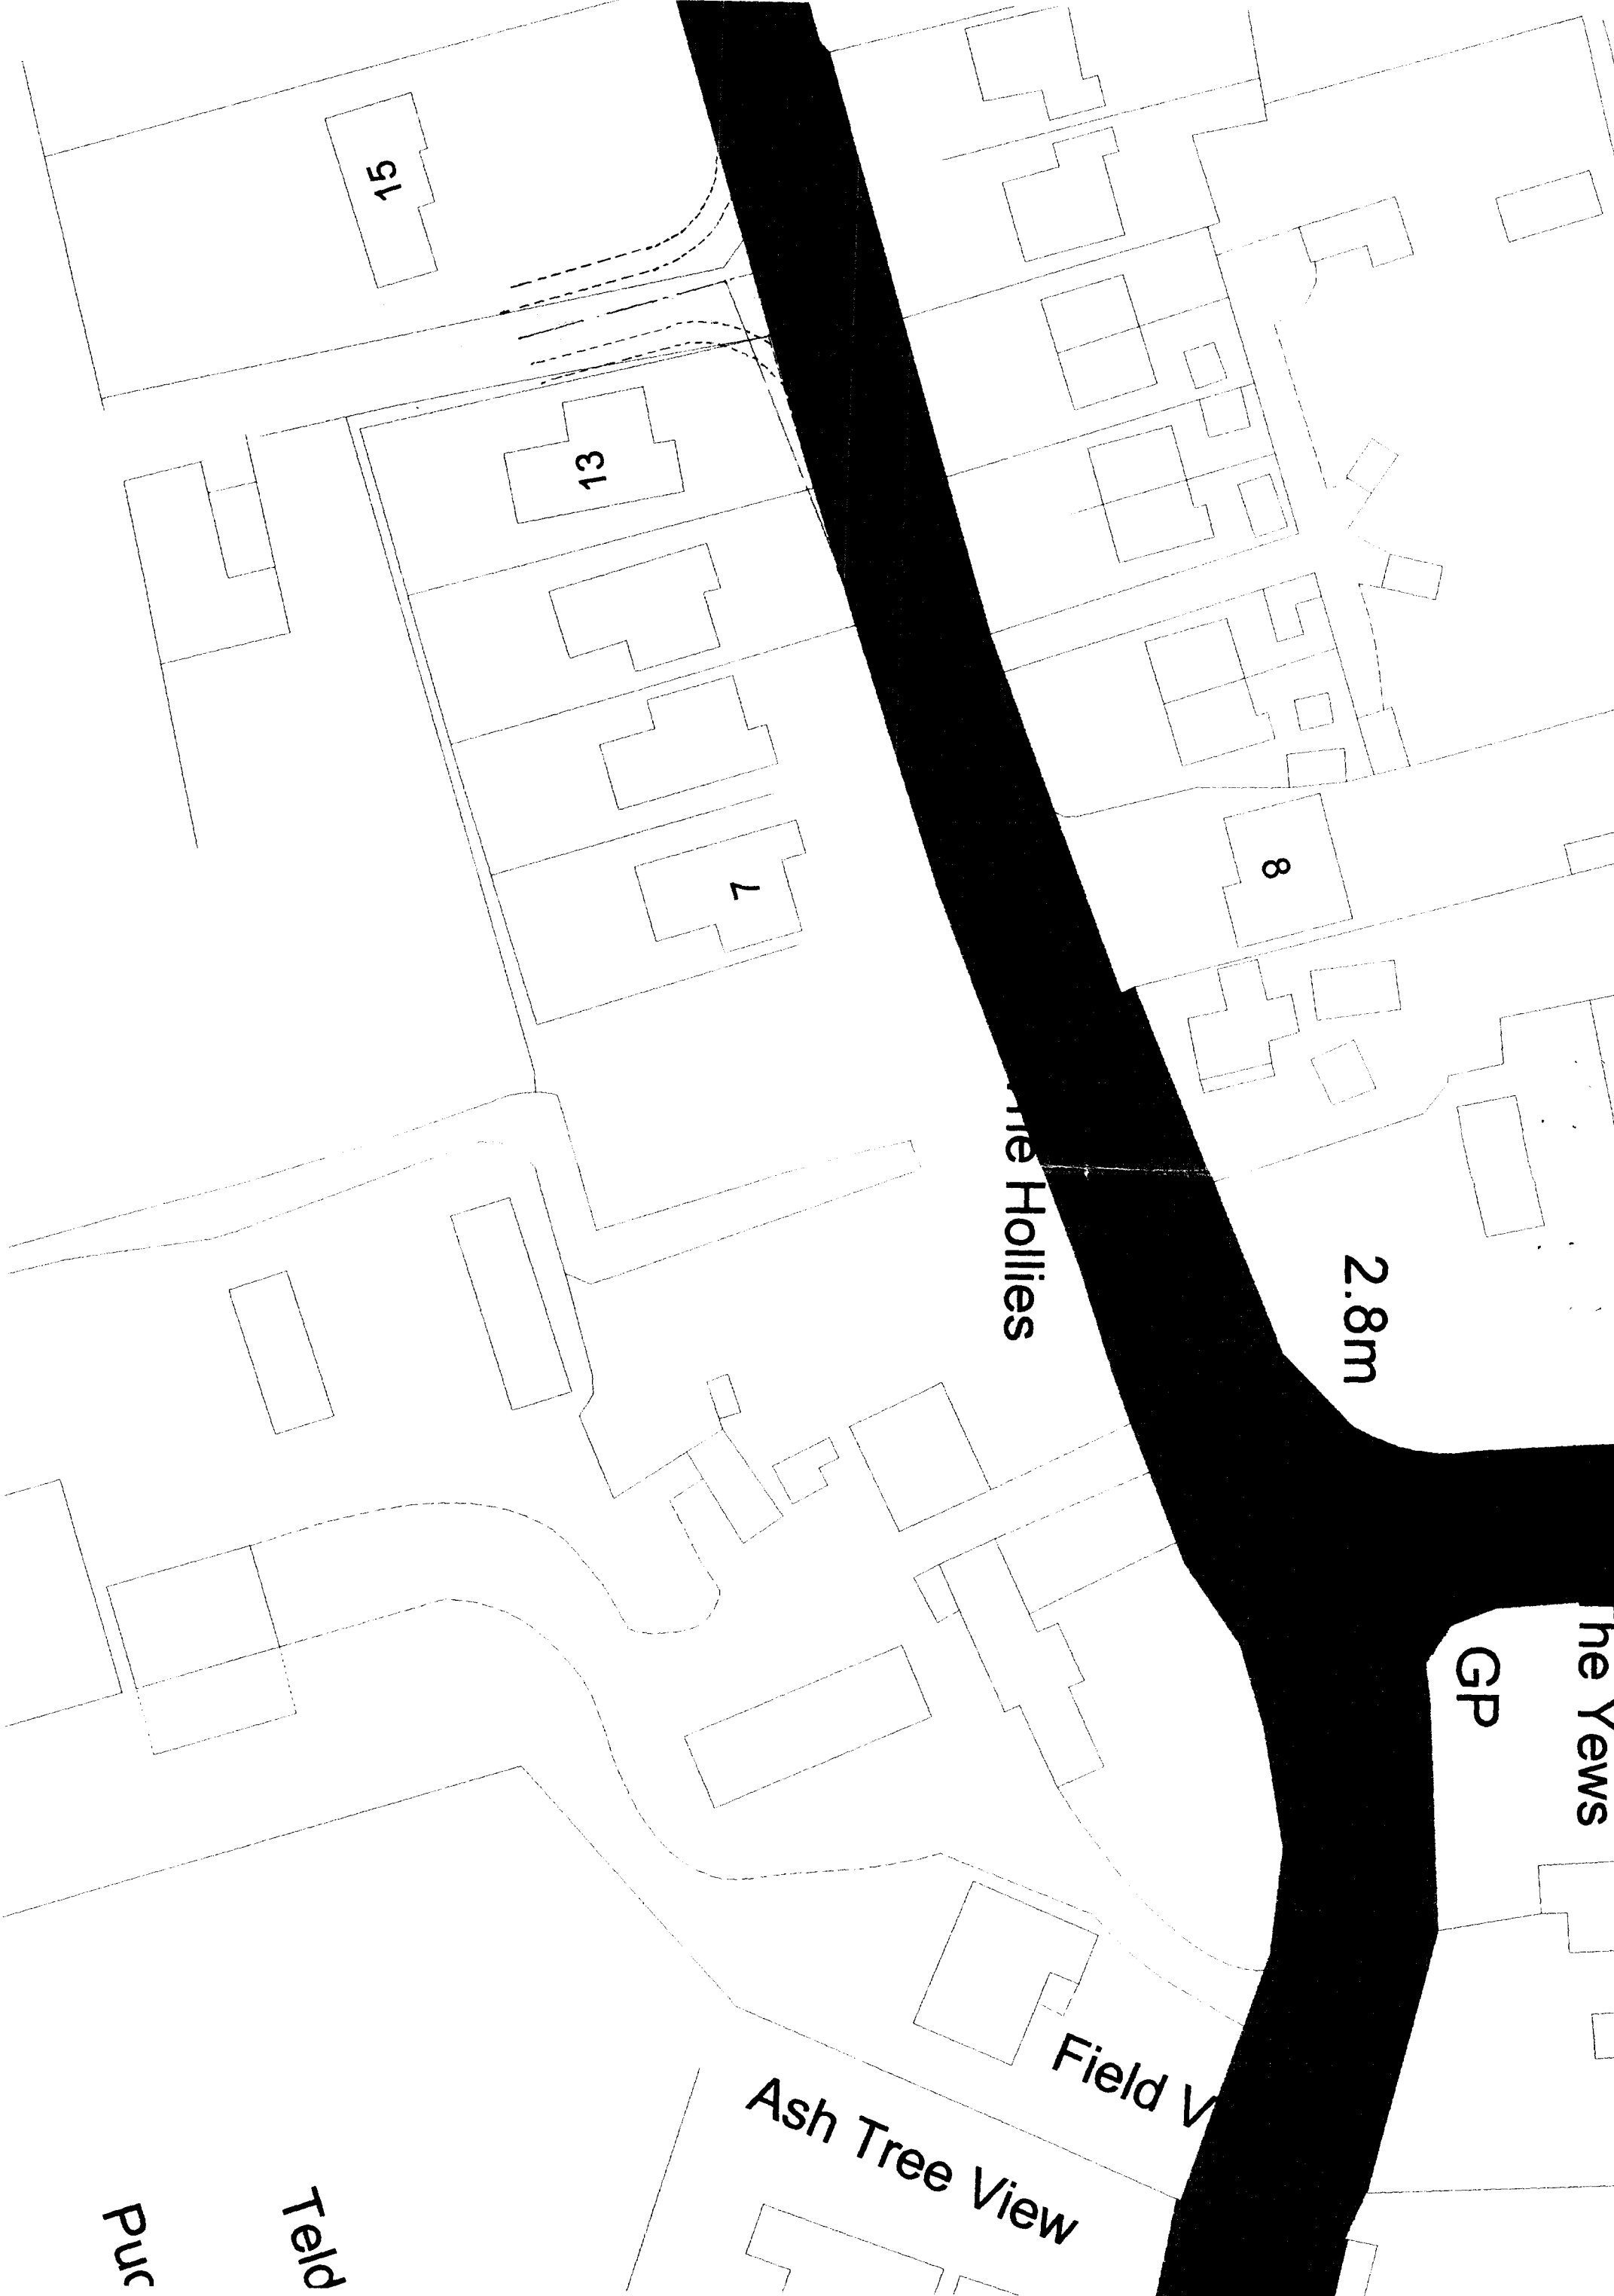

15

13

7

8

The Hollies

2.8m

GP

The Yews

Field View

Ash Tree View

Puc

Teld

COPY

Site of Bungalows
Acquired

H20/0875/89

PROPOSED
SITE OF
SEWAGE
TREATMENT
WORKS

ACCESS ROAD


PROPOSED RESIDENTIAL DEVELOPMENT OF
LAND OFF DRAW DIKE AND BELLS DROVE

SUTTON ST. JAMES

- MESSRS A. & D.W. GENT

HIX & SON
28, CHURCH ST.
HOLBEACH
Lincs.
TEL: 22777

FOR IDENTIFICATION PURPOSES ONLY
Reproduced from the Ordnance
Survey map of the area
at the Ordnance Survey
Stationery Office
Drawn by the Ordnance Survey

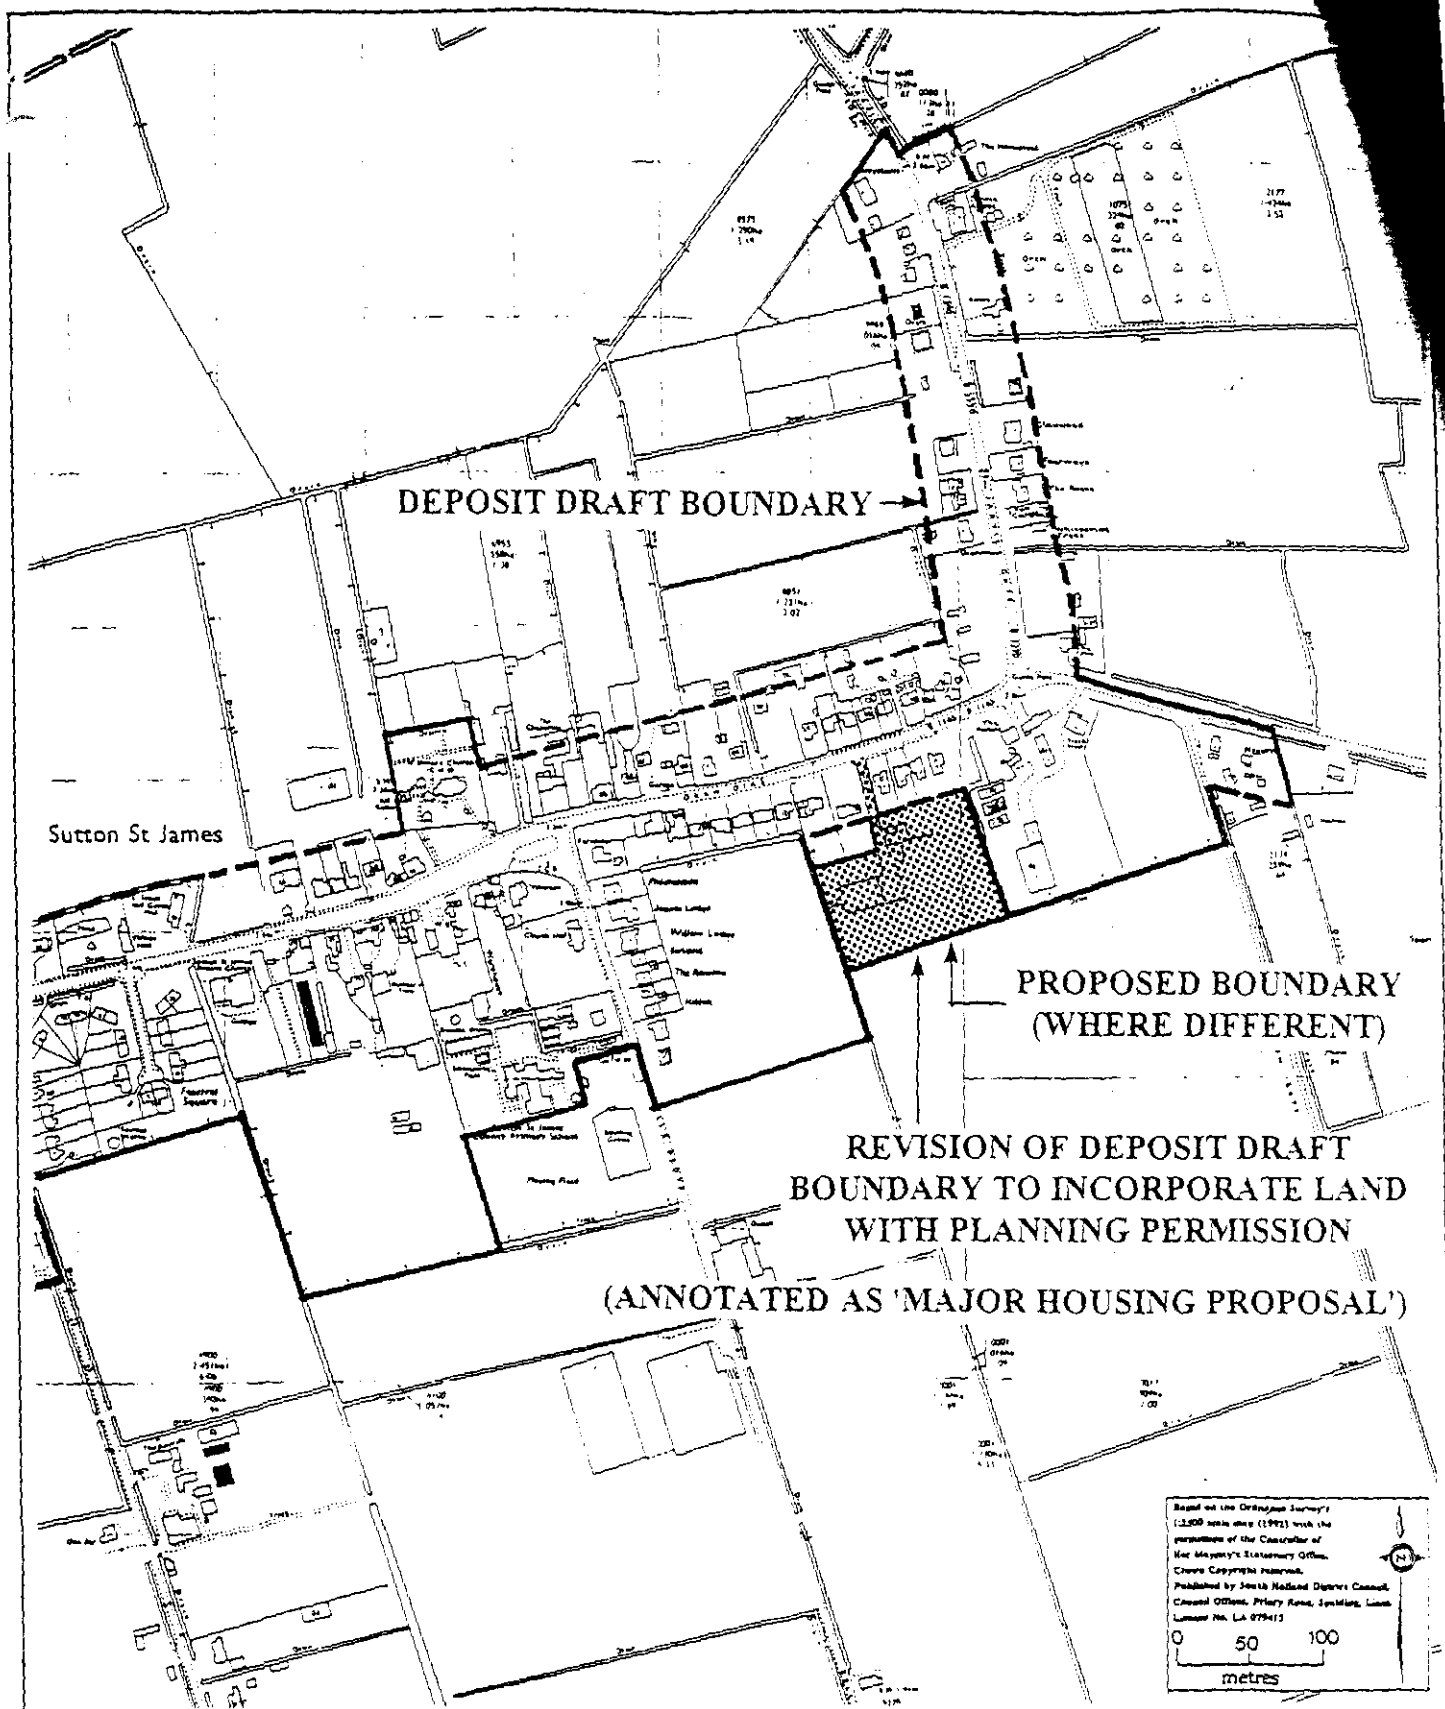

SOUTH HOLLAND DISTRICT LOCAL PLAN : PROPOSED CHANGES

REFERENCE No: PC/(37)/003

INSET No: 37 - SUTTON ST JAMES

DATE : AUGUST 1996

REASONS FOR CHANGE: *To include existing Planning Permission.*