


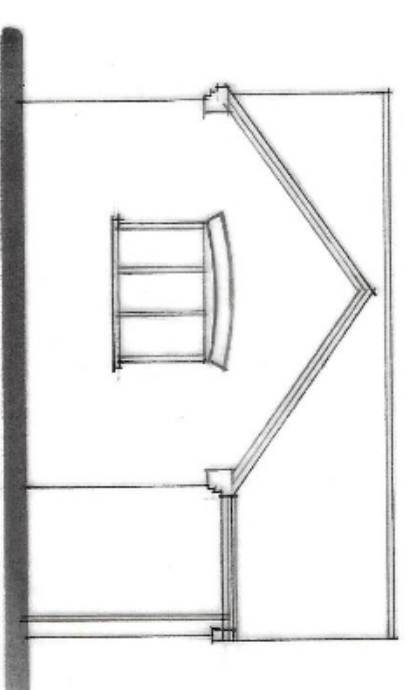


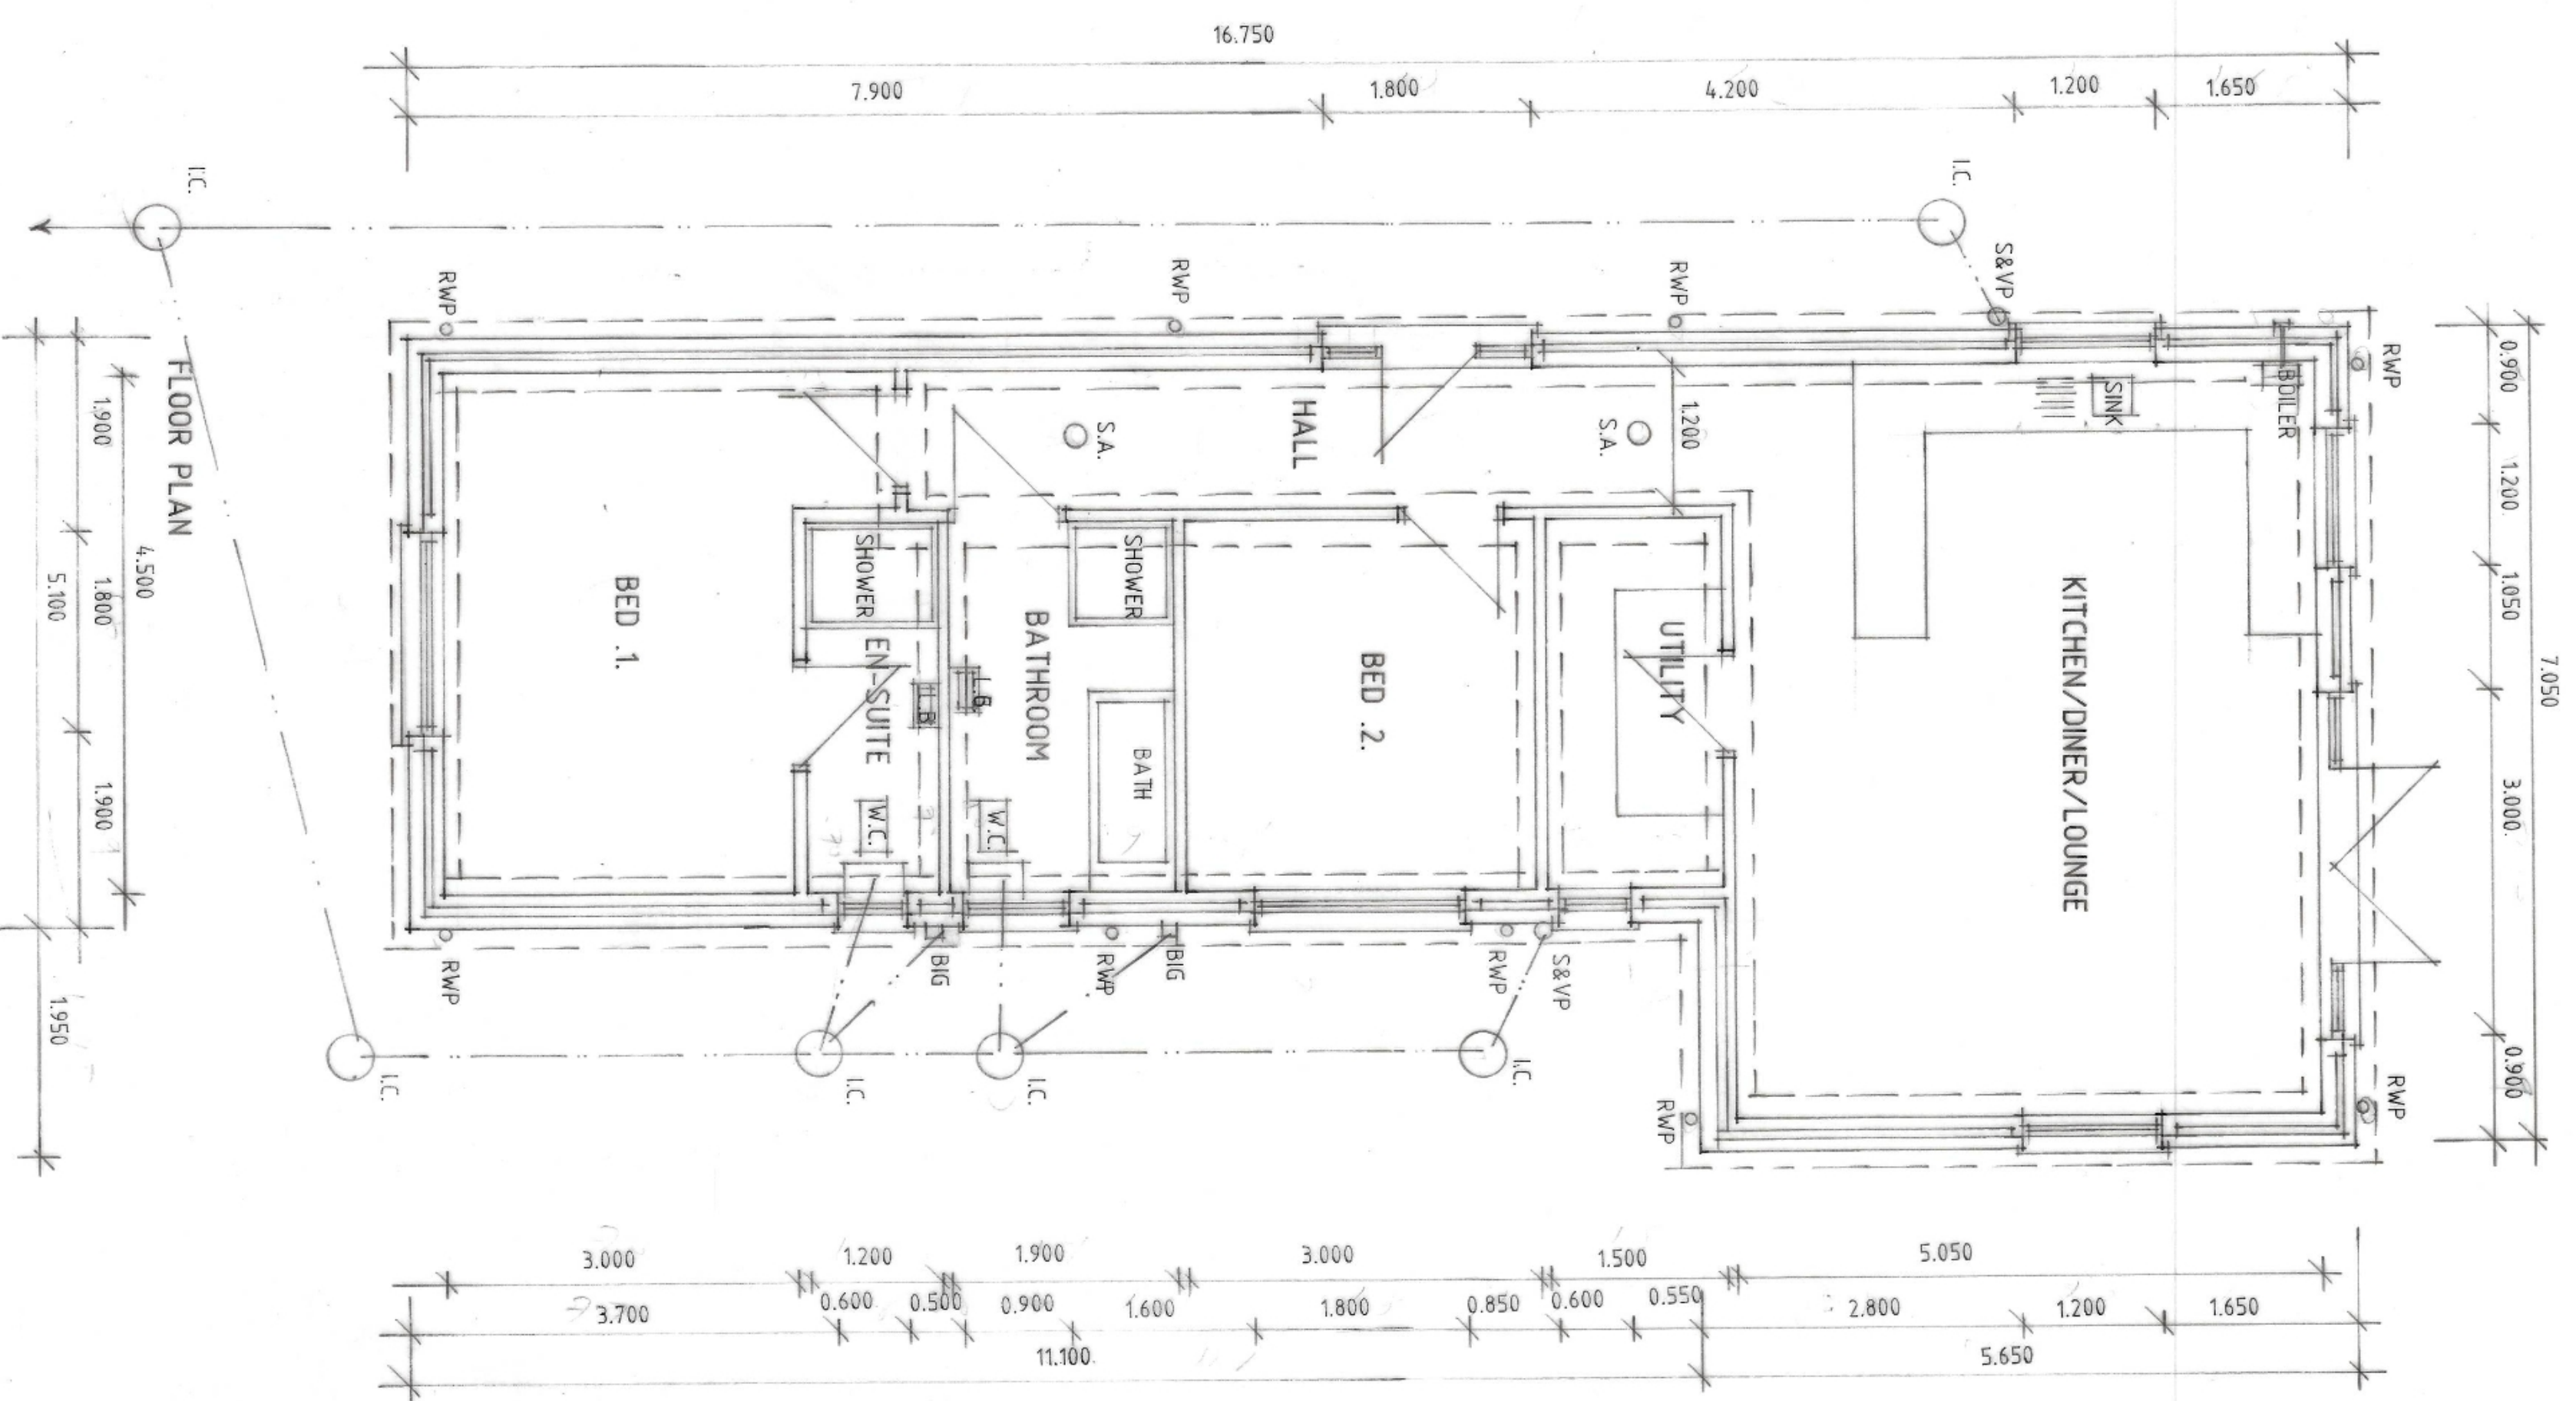


FRONT

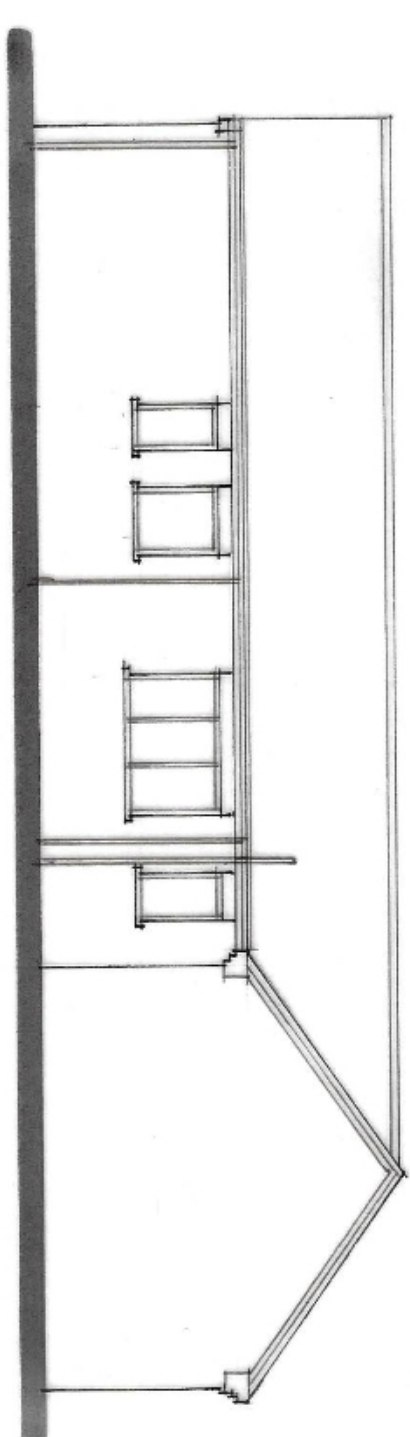


SIDE

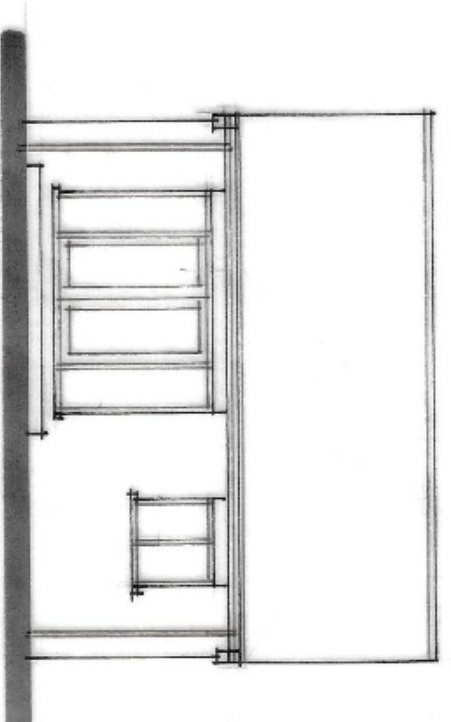

REAR

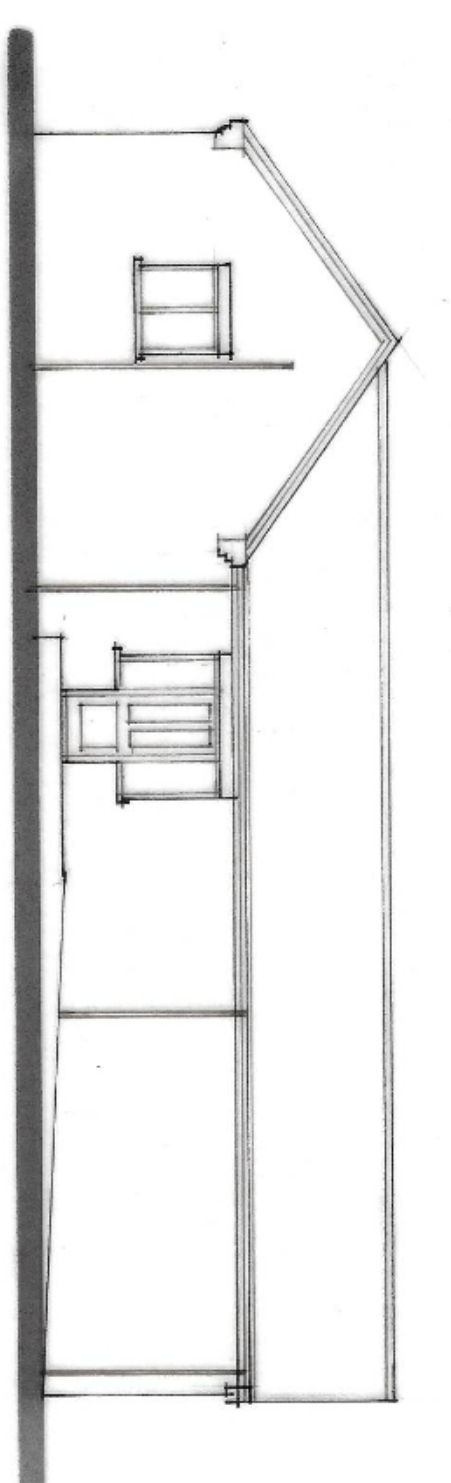

SIDE

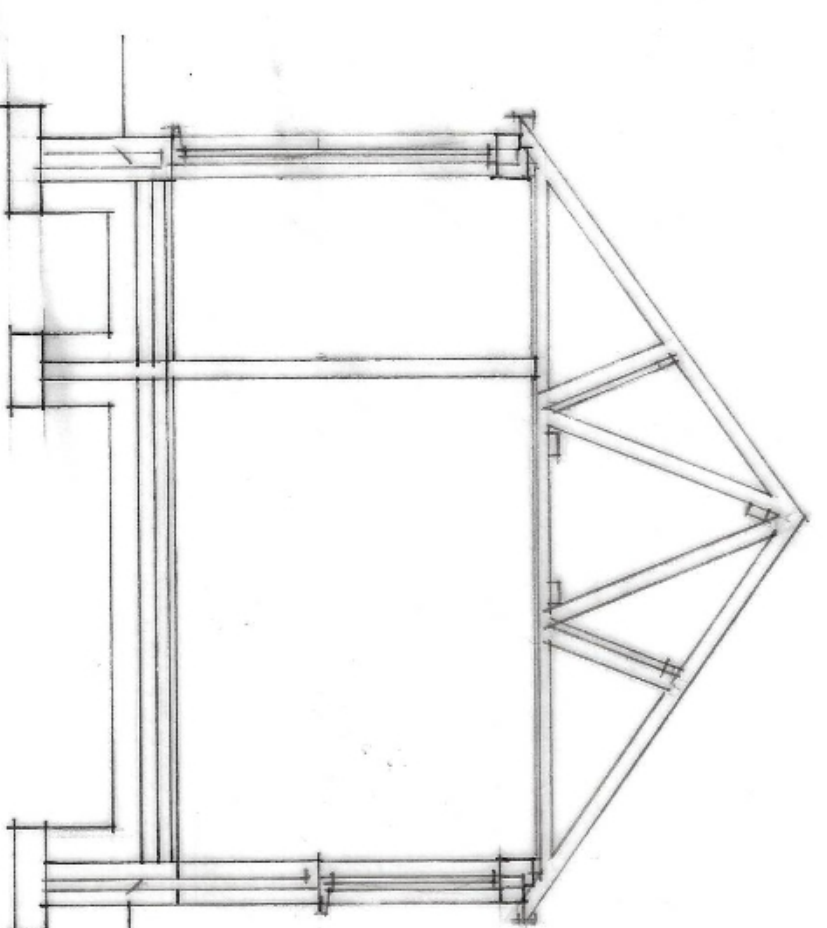

SECTION

A - INF. ADDED - 15.1.24

Status
DESIGN
CONSULTANTS IN ARCHITECTURE & PLANNING

PROPOSED BUNGALOW ADJ.
28 JARVIS GATE, SUTTON
ST. JAMES

MR. D. SULLIVAN.

BUNGALOW DESIGN

1:50 1:100 SD22-014/1

MAY-22 B. GILHAM.

2 Edinboro, Wals, Hudders
Spinning, Lanes, P17 2AP
Tel: 01484 423313 Fax: 01484 400702