
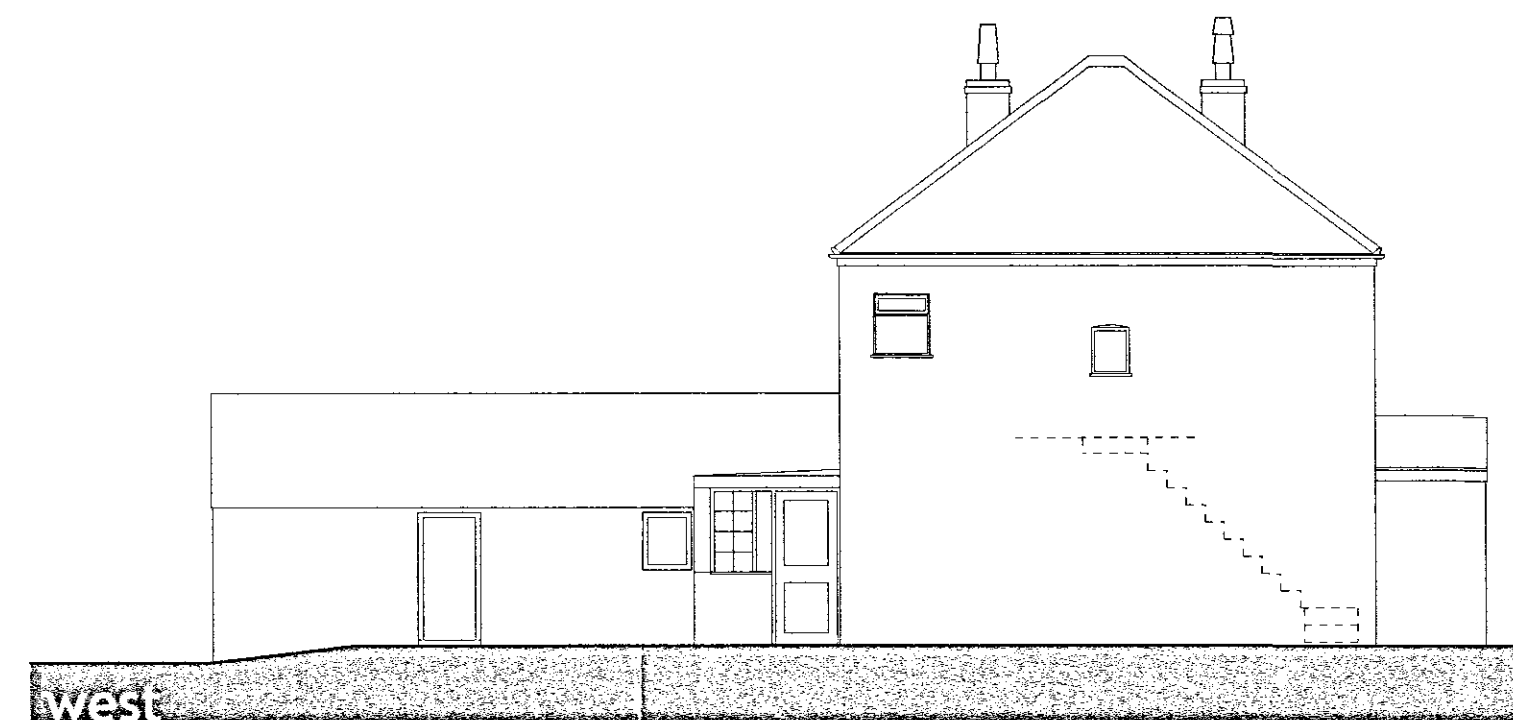
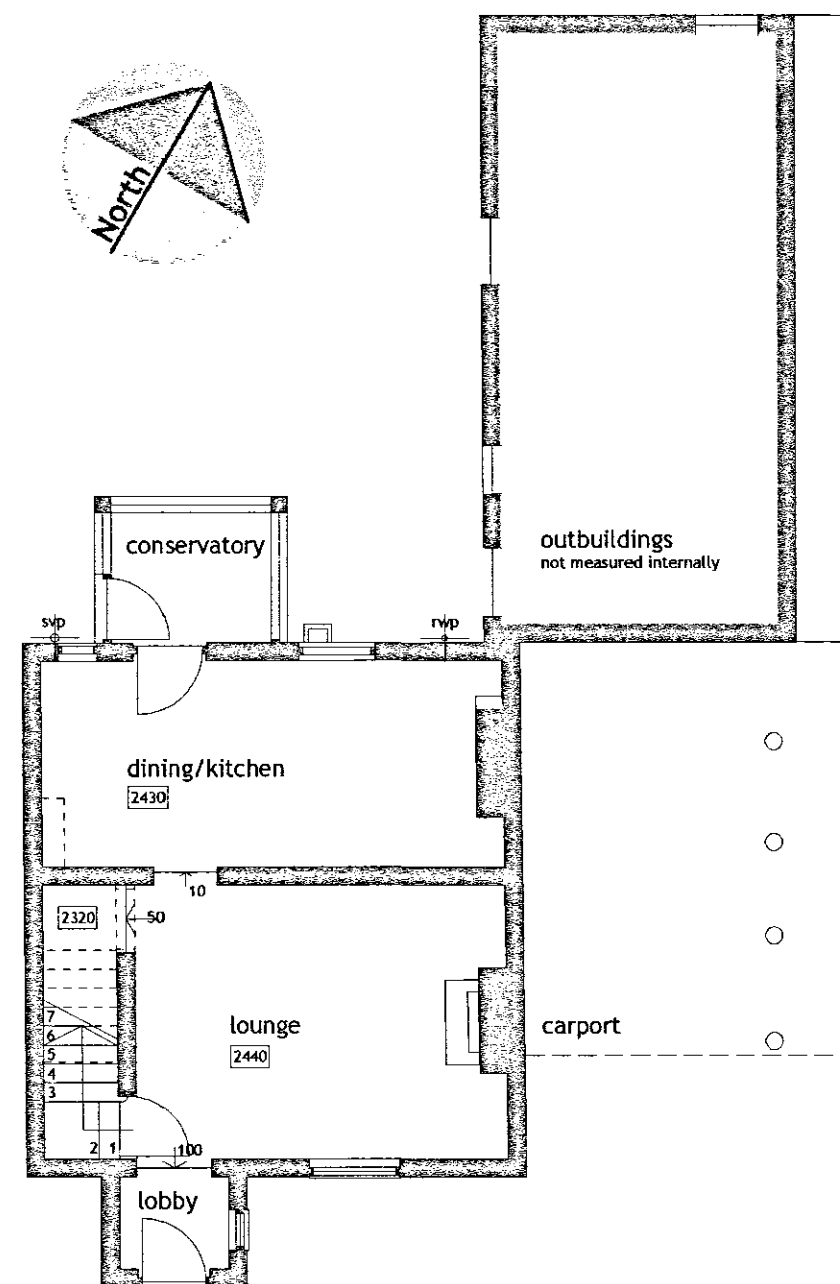
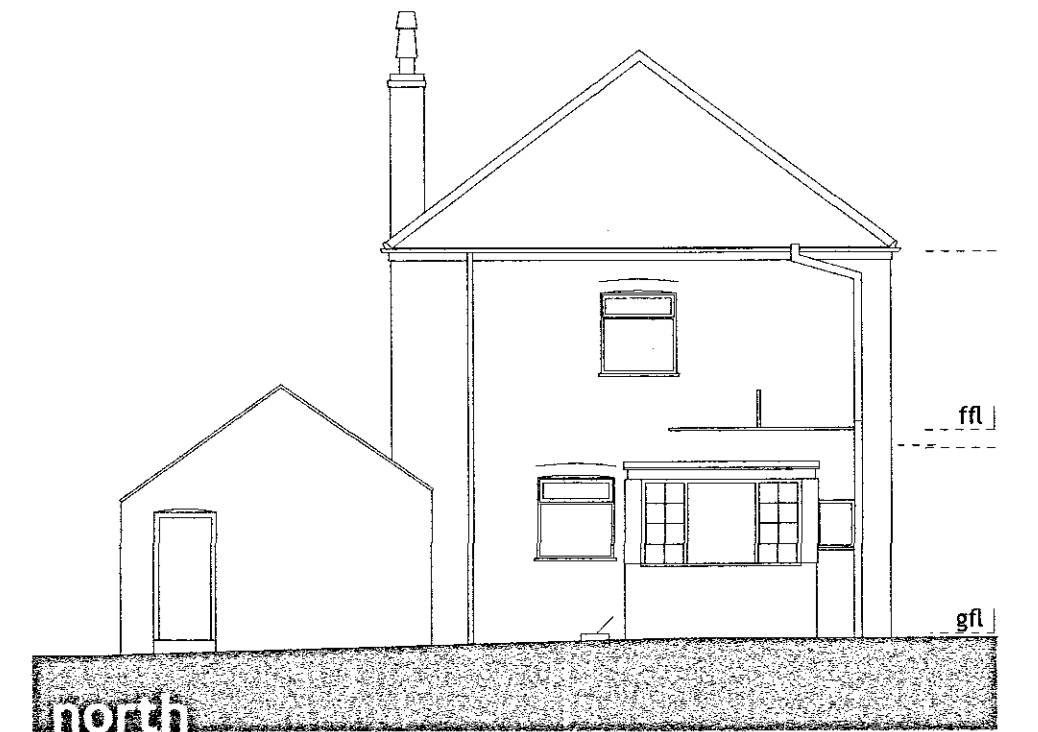
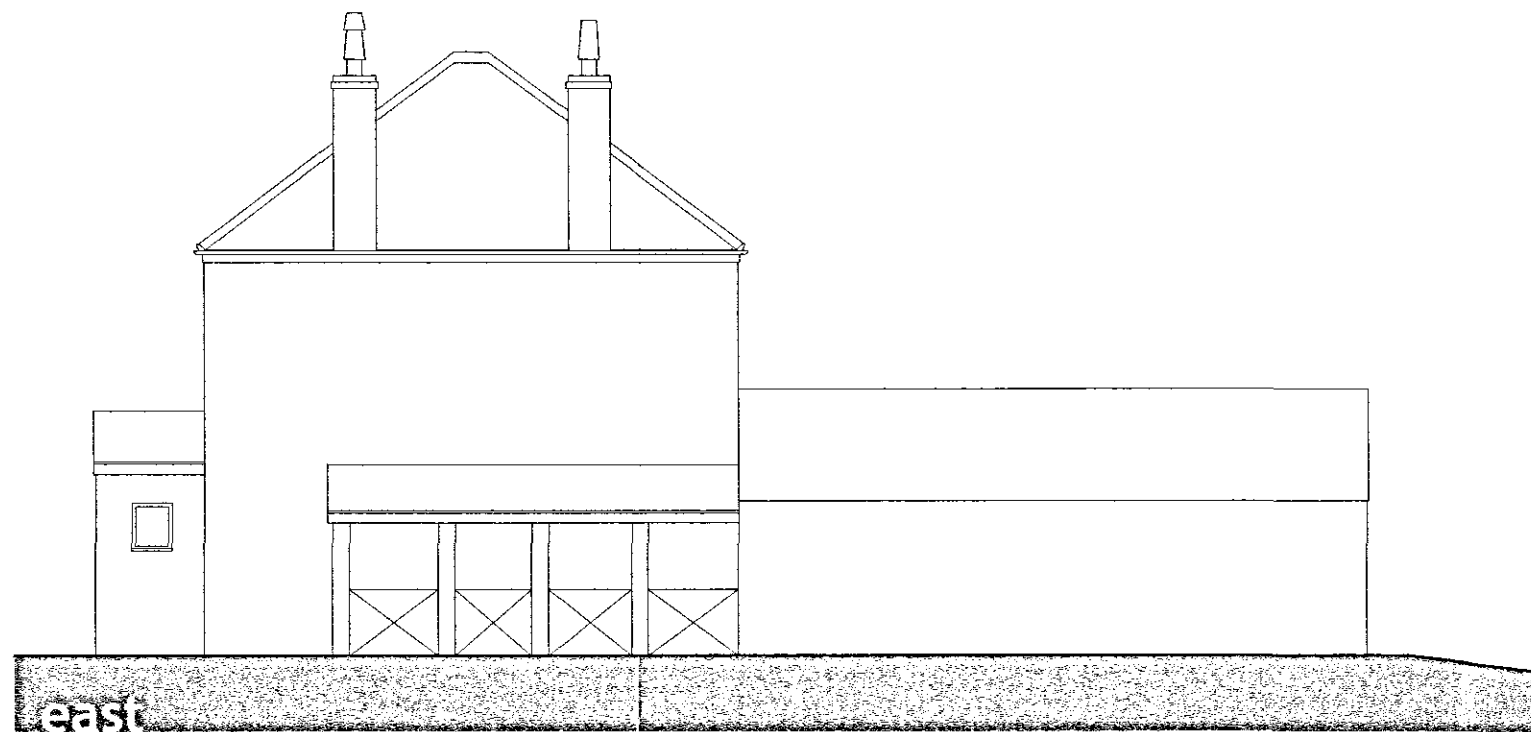


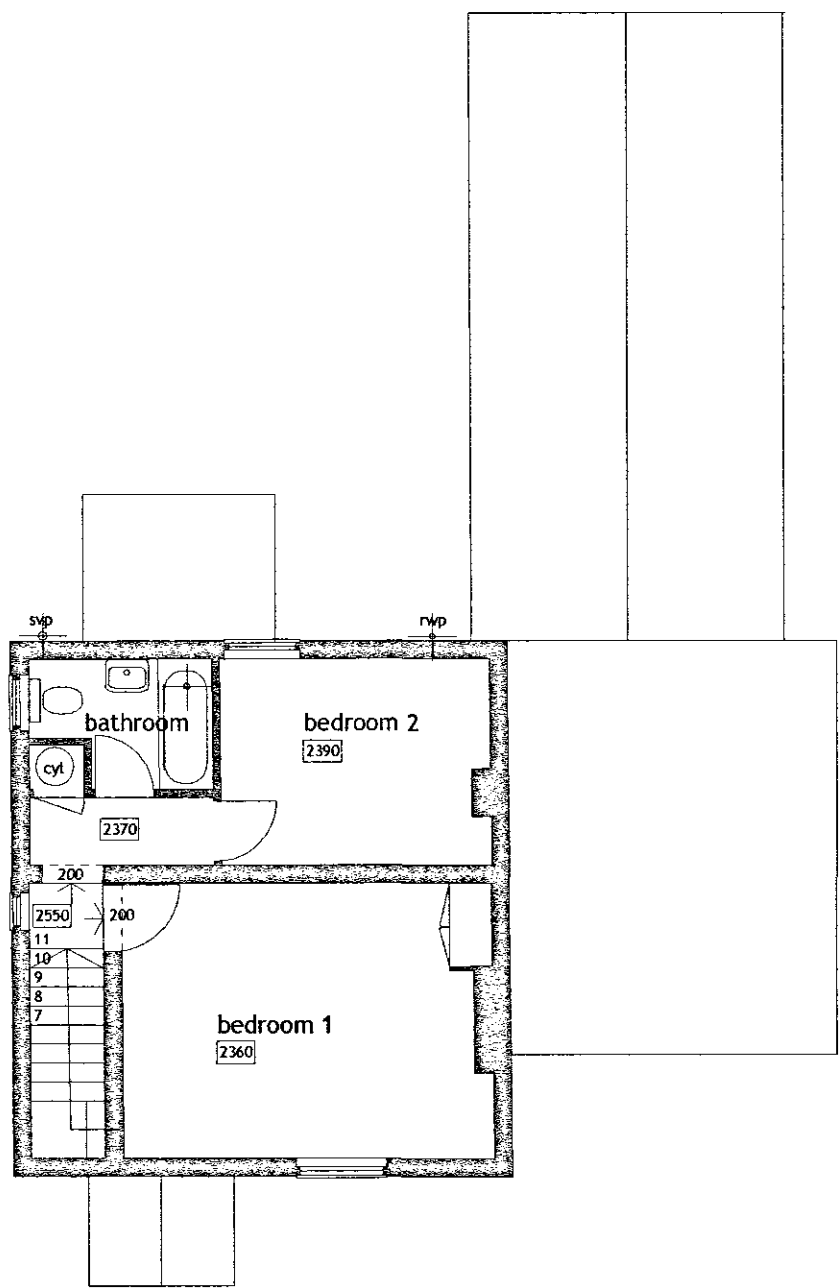

elec pole overhead supply

DETERMINED
PLAN

26 JAN 2004
009100

john retchless architect

Extension and Alterations to Fernlea,
Broadgate Road, Sutton St James
for Mr & Mrs T Bailly

Existing

scale 1:100 drawn JR date Nov 03 dwg no 116.01 rev 0

©John Retchless Dip Arch RIBA Studio 65 The Chase, Leverington Road, Wisbech, Cambs. PE13 1RX
tel/fax: 01945 588944 email: info@johnretchless.com