


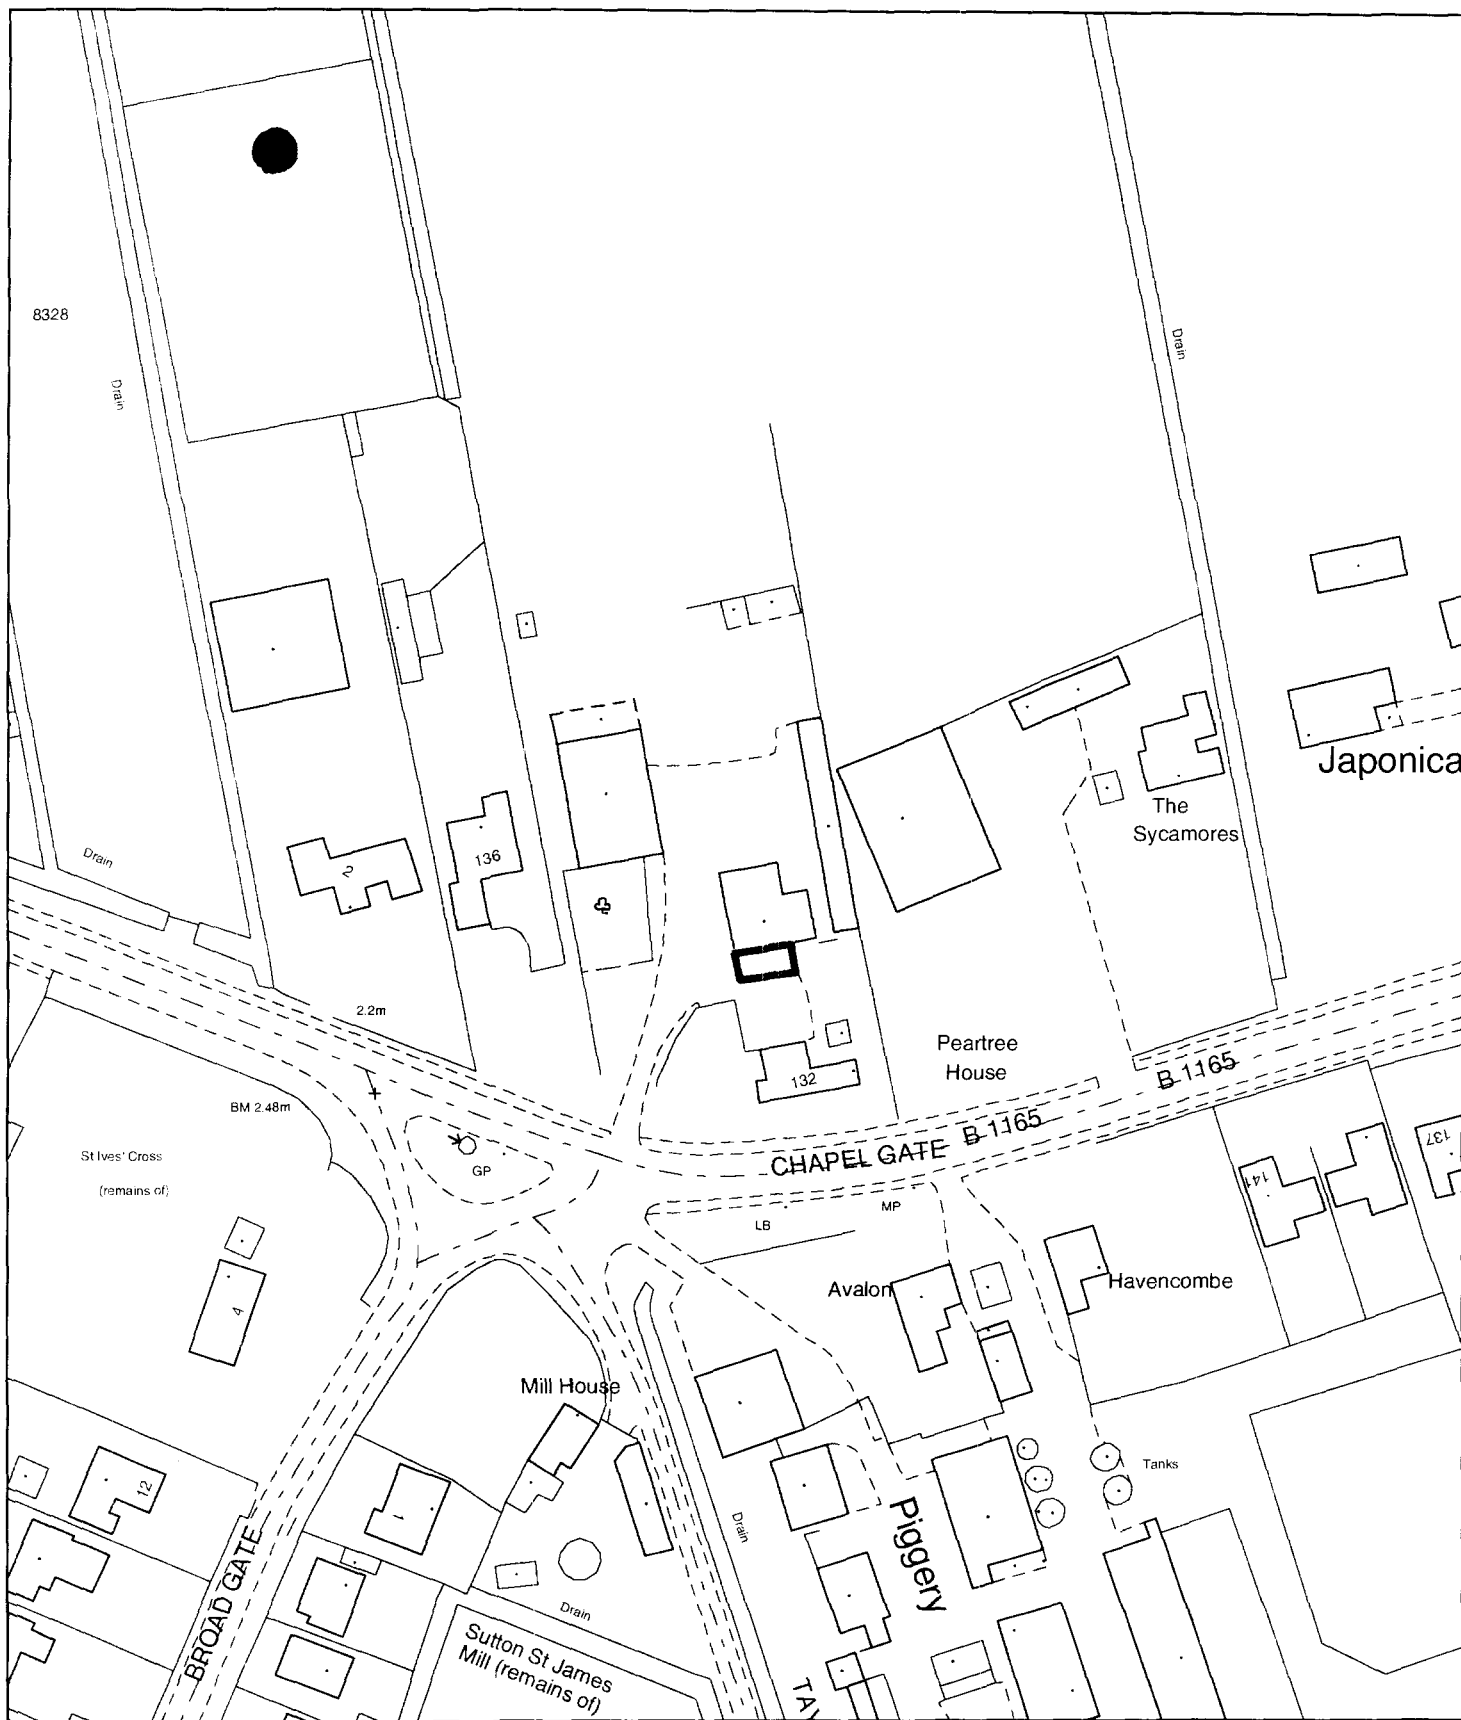

Planning Application Location Plan **Ward Member Notification**

H20/0095/02

Scale: 1:1250

Planning and Development

Council Offices, Priory Road, Spalding, Lincolnshire
 PE11 2XE

PLEASE DO NOT COPY THIS PLAN
 This map is reproduced from Ordnance Survey material with permission of Ordnance Survey on behalf of Her Majesty's Stationery Office (c) Crown copyright. Unauthorised reproduction infringes Crown copyright and may lead to prosecution or civil proceedings. South Holland District Council LA079413 2002



387 388 389 390 391

SHEETING 76 302ha - 3918

7200
3.079ha
7.61

7814
2.302ha
5.69

8328
.639ha
1.58

9532
4.90
1.68

SHED INVOLVED
MARKED IN RED.

4.587ha
11.34

