


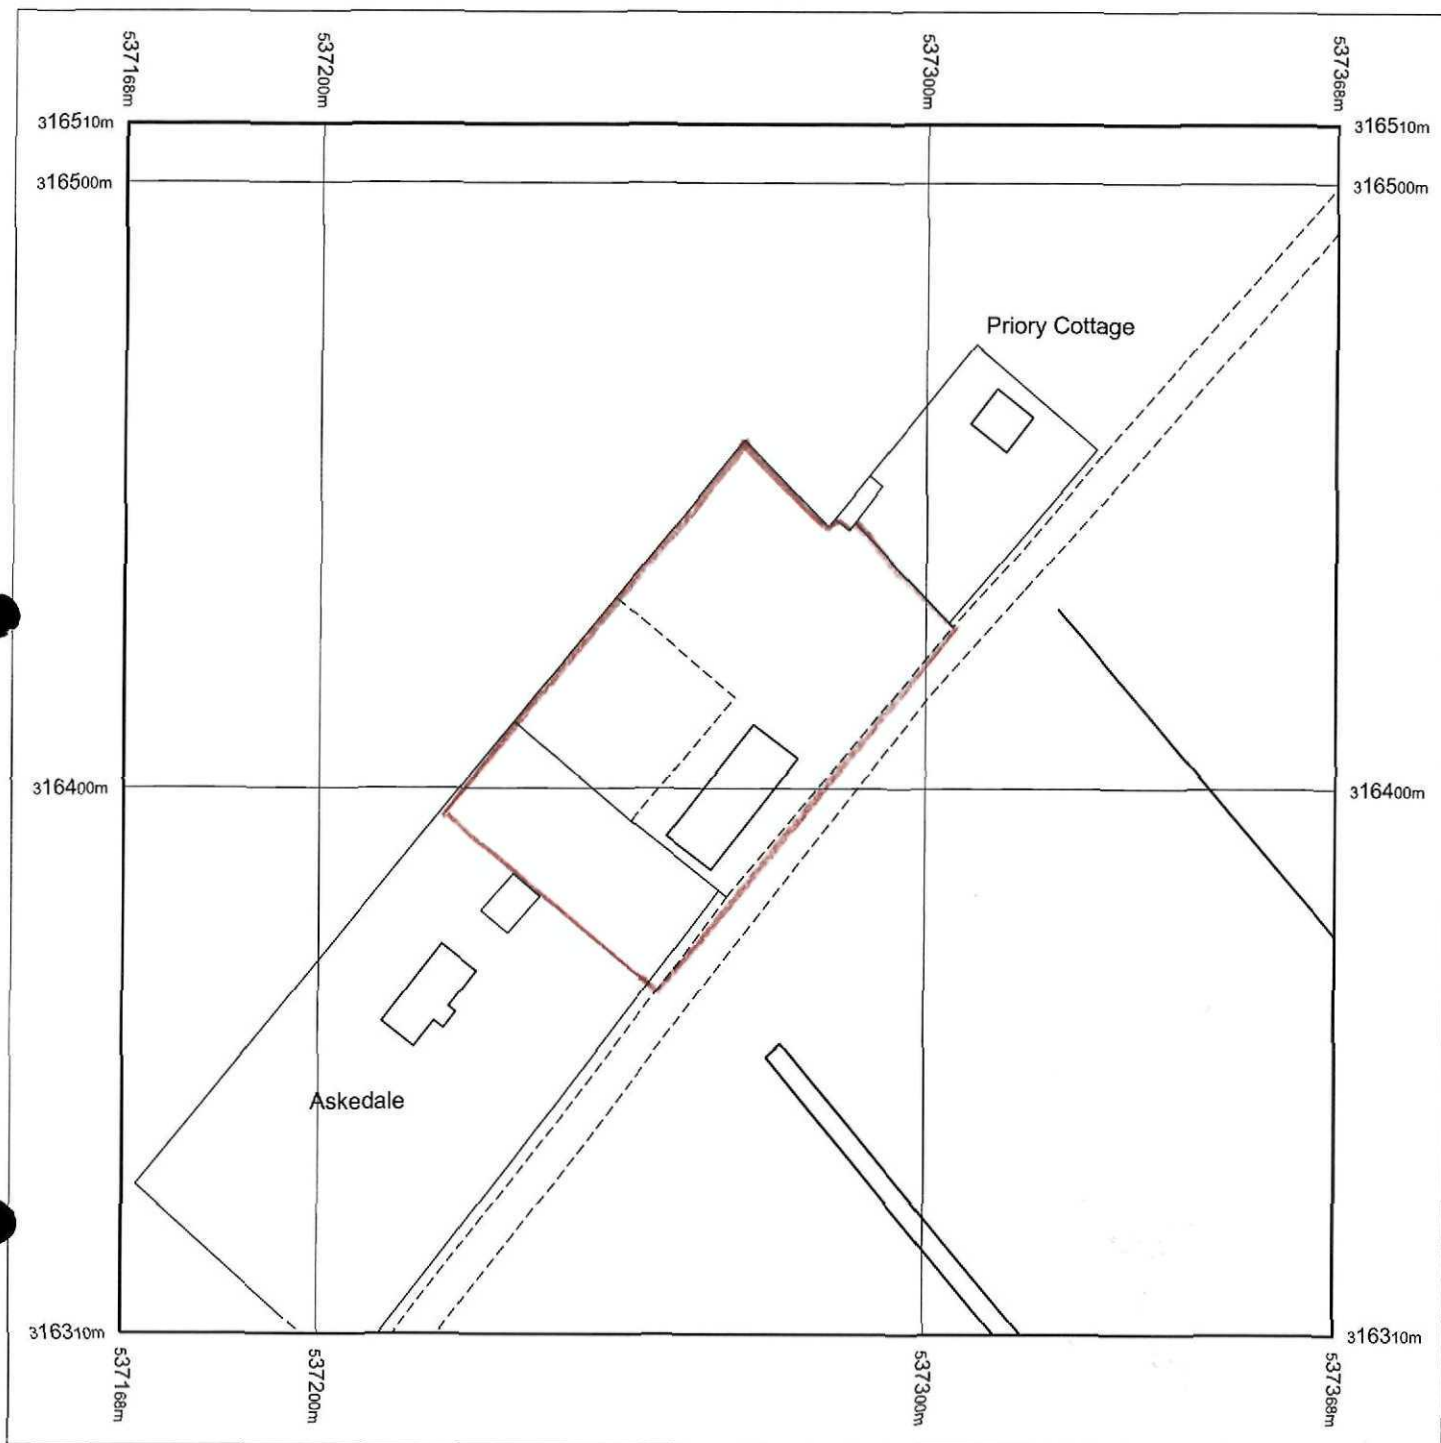

Produced 03.11.2010 from the Ordnance Survey National Geographic Database and incorporating surveyed revision available at this date. © Crown Copyright 2010.


Reproduction in whole or part is prohibited without the prior permission of Ordnance Survey.

Ordnance Survey, the OS Symbol and OS Sitemap are registered trademarks of Ordnance Survey, the national mapping agency of Great Britain.

The representation of a road, track or path is no evidence of a right of way.

The representation of features as lines is no evidence of a property boundary.

Part or all of this OS Sitemap is enlarged from mapping produced at one or more of the following scales: 1:1250, 1:2500, 1:10000.

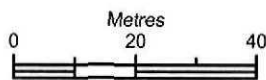


Scale 1:1250

Supplied by: **Bookmark Spalding Ltd**
Serial number: 00109300
Centre coordinates: 537267.75 316409.75

Further information can be found on the OS Sitemap Information leaflet or the Ordnance Survey web site:
www.ordnancesurvey.co.uk



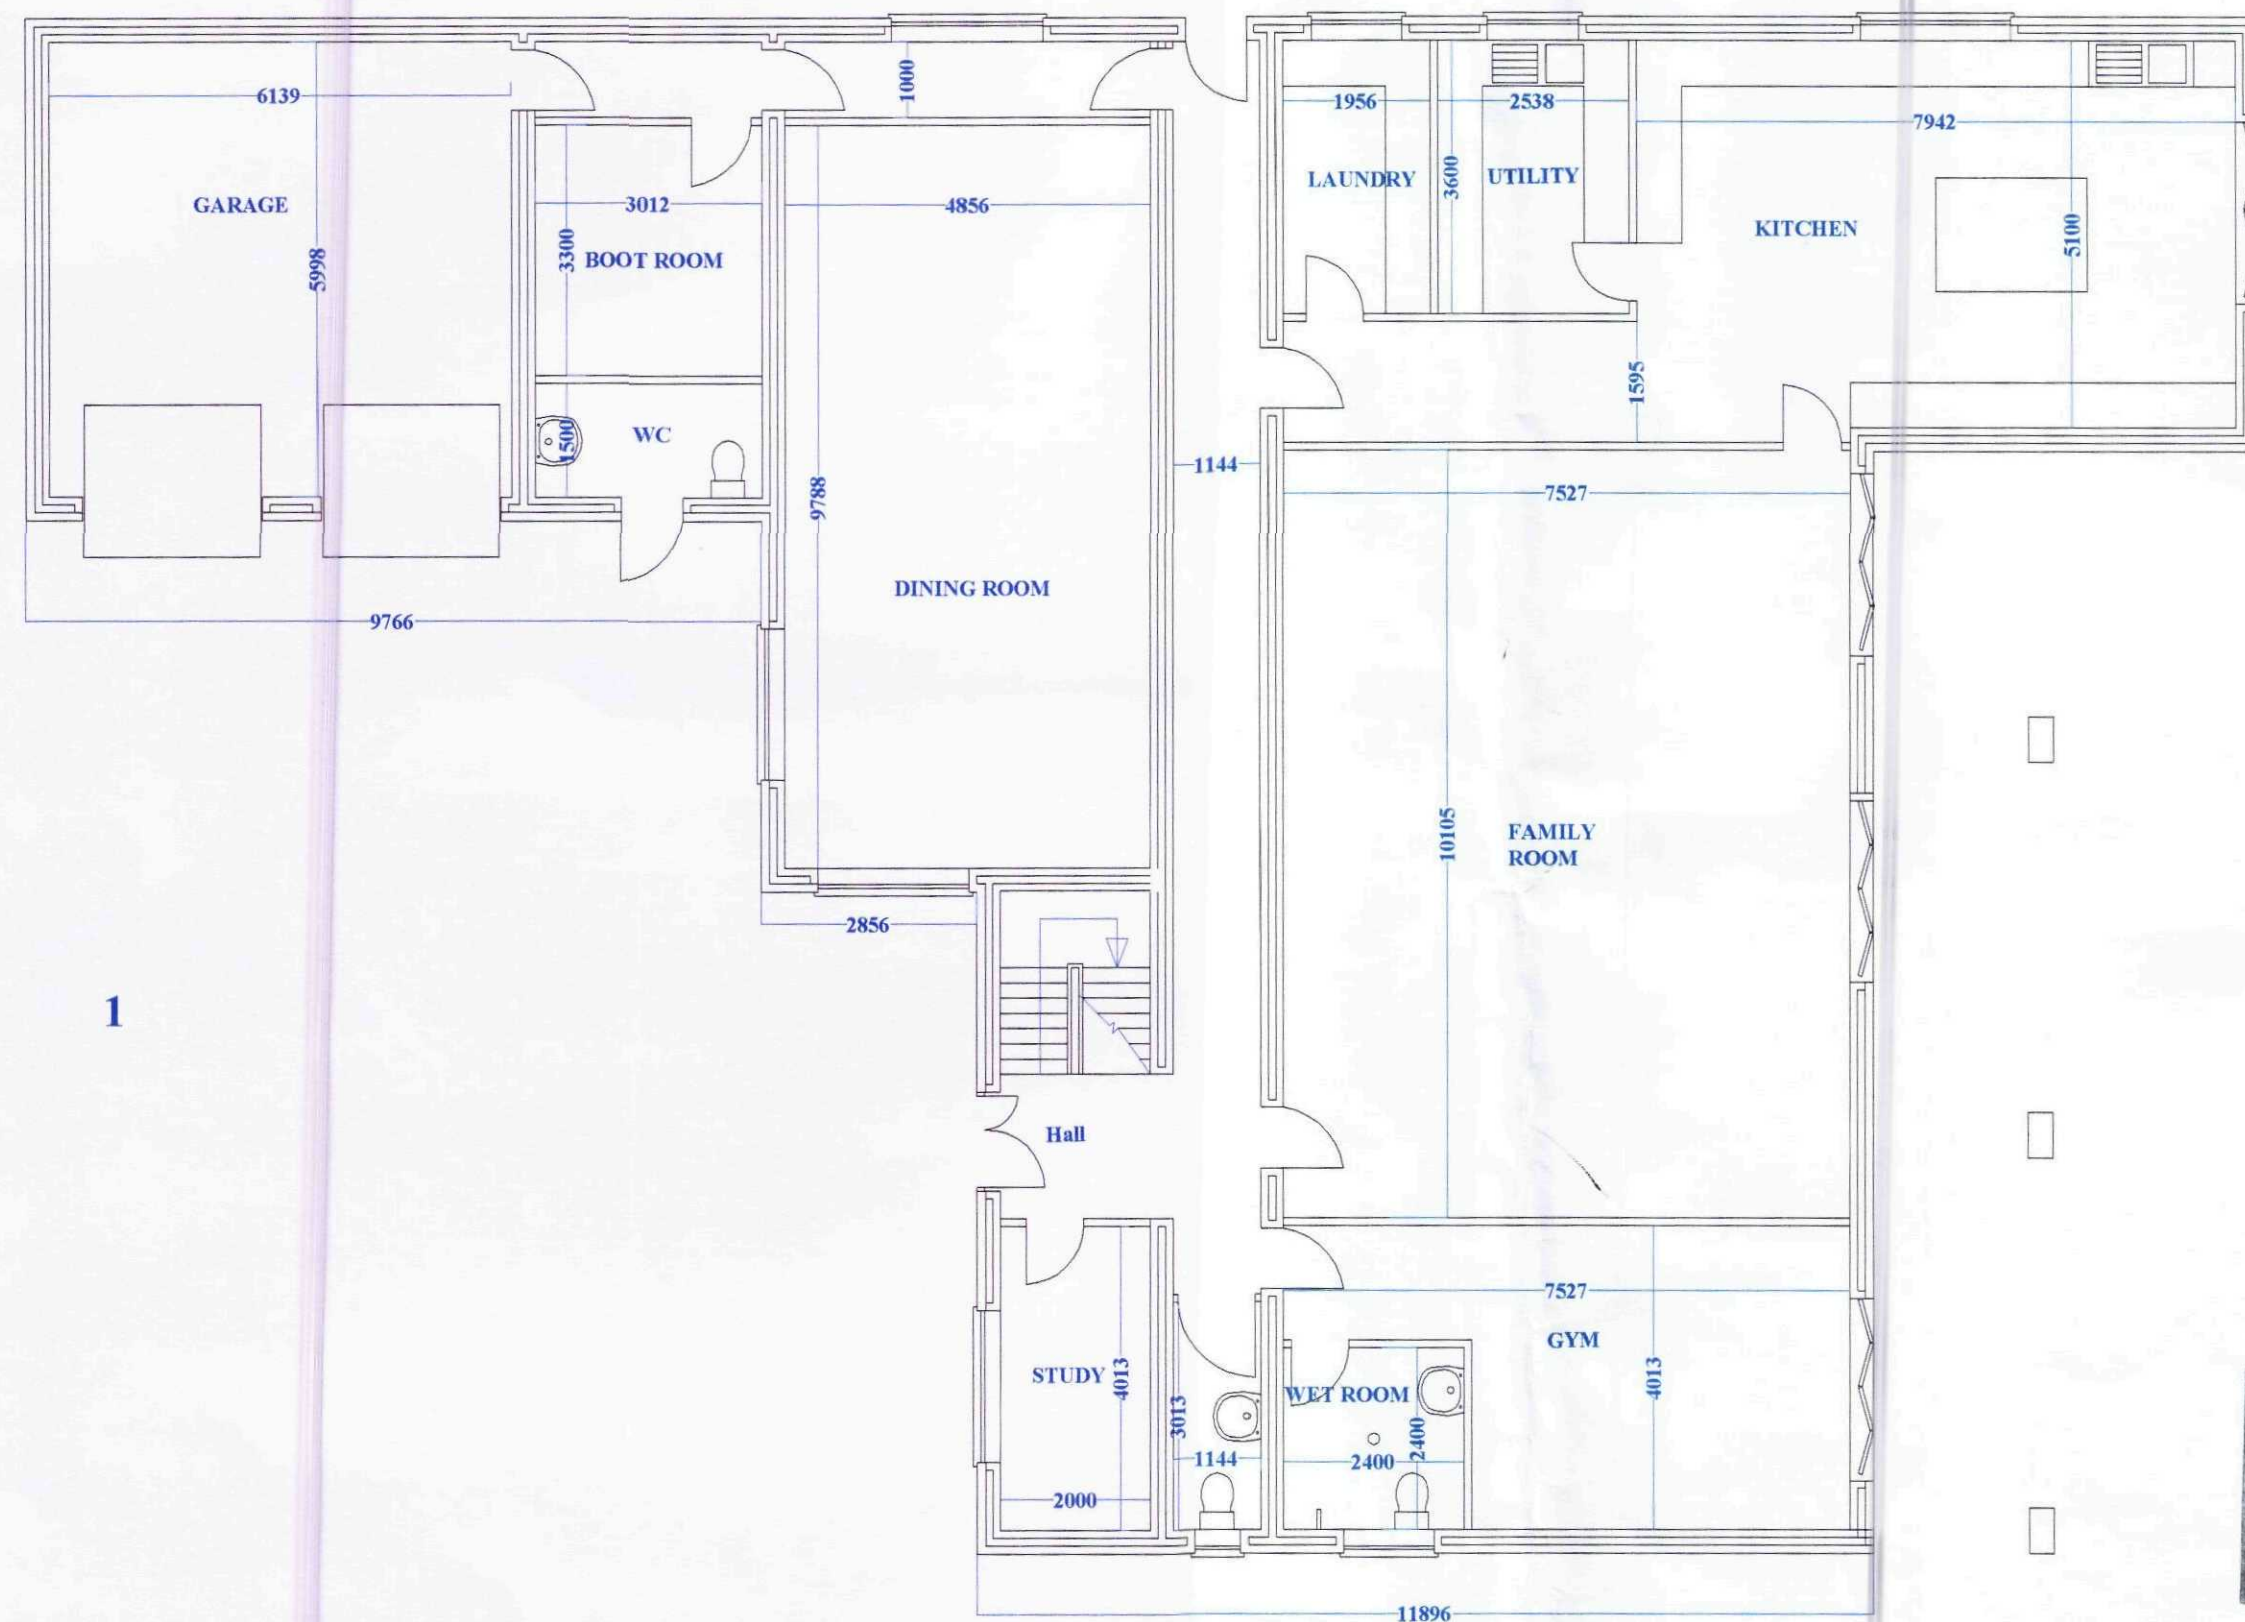

4
GROUND FLOOR

SHDC
Planning & Development
11 FEB 2011
Ref: 0097-11

General Notes

THIS DRAWING SHALL BE
READ IN CONJUNCTION
WITH THE SEPERATE
BUILDING REGULATION
SPECIFICATION NOTES

ALL DIMENSIONS SHALL BE
CHECKED ON SITE AND
UNDER NO CIRCUMSTANCES
SHALL DIMENSIONS BE
TAKEN FROM THE
DRAWINGS AND USED
FOR TENDERING ORDERING
OR CONSTRUCTION
PURPOSES WITHOUT
CHECKING THEM ON SITE
FIRST


THIS DRAWING IS THE
COPYRIGHT OF J W MOSES
AND SHALL NOT BE COPIED
WITHOUT EXPRESS
CONSENT

No.	Revision/Issue	Date

Firm Name and Address
JOHN W MOSES M.R.I.C.S
CHARTERED SURVEYOR
3 PINE COURT
SPALDING
LINCOLNSHIRE
PE12 6FG

Project Name and Address
PROPOSED
NEW DWELLING
AT
BROADGATE ROAD
SUTTON ST JAMES
PE12 0HD

Project JWM/TG/001A	Sheet PROPOSED PLANS
Date 09/02/11	
Scale 1:100	

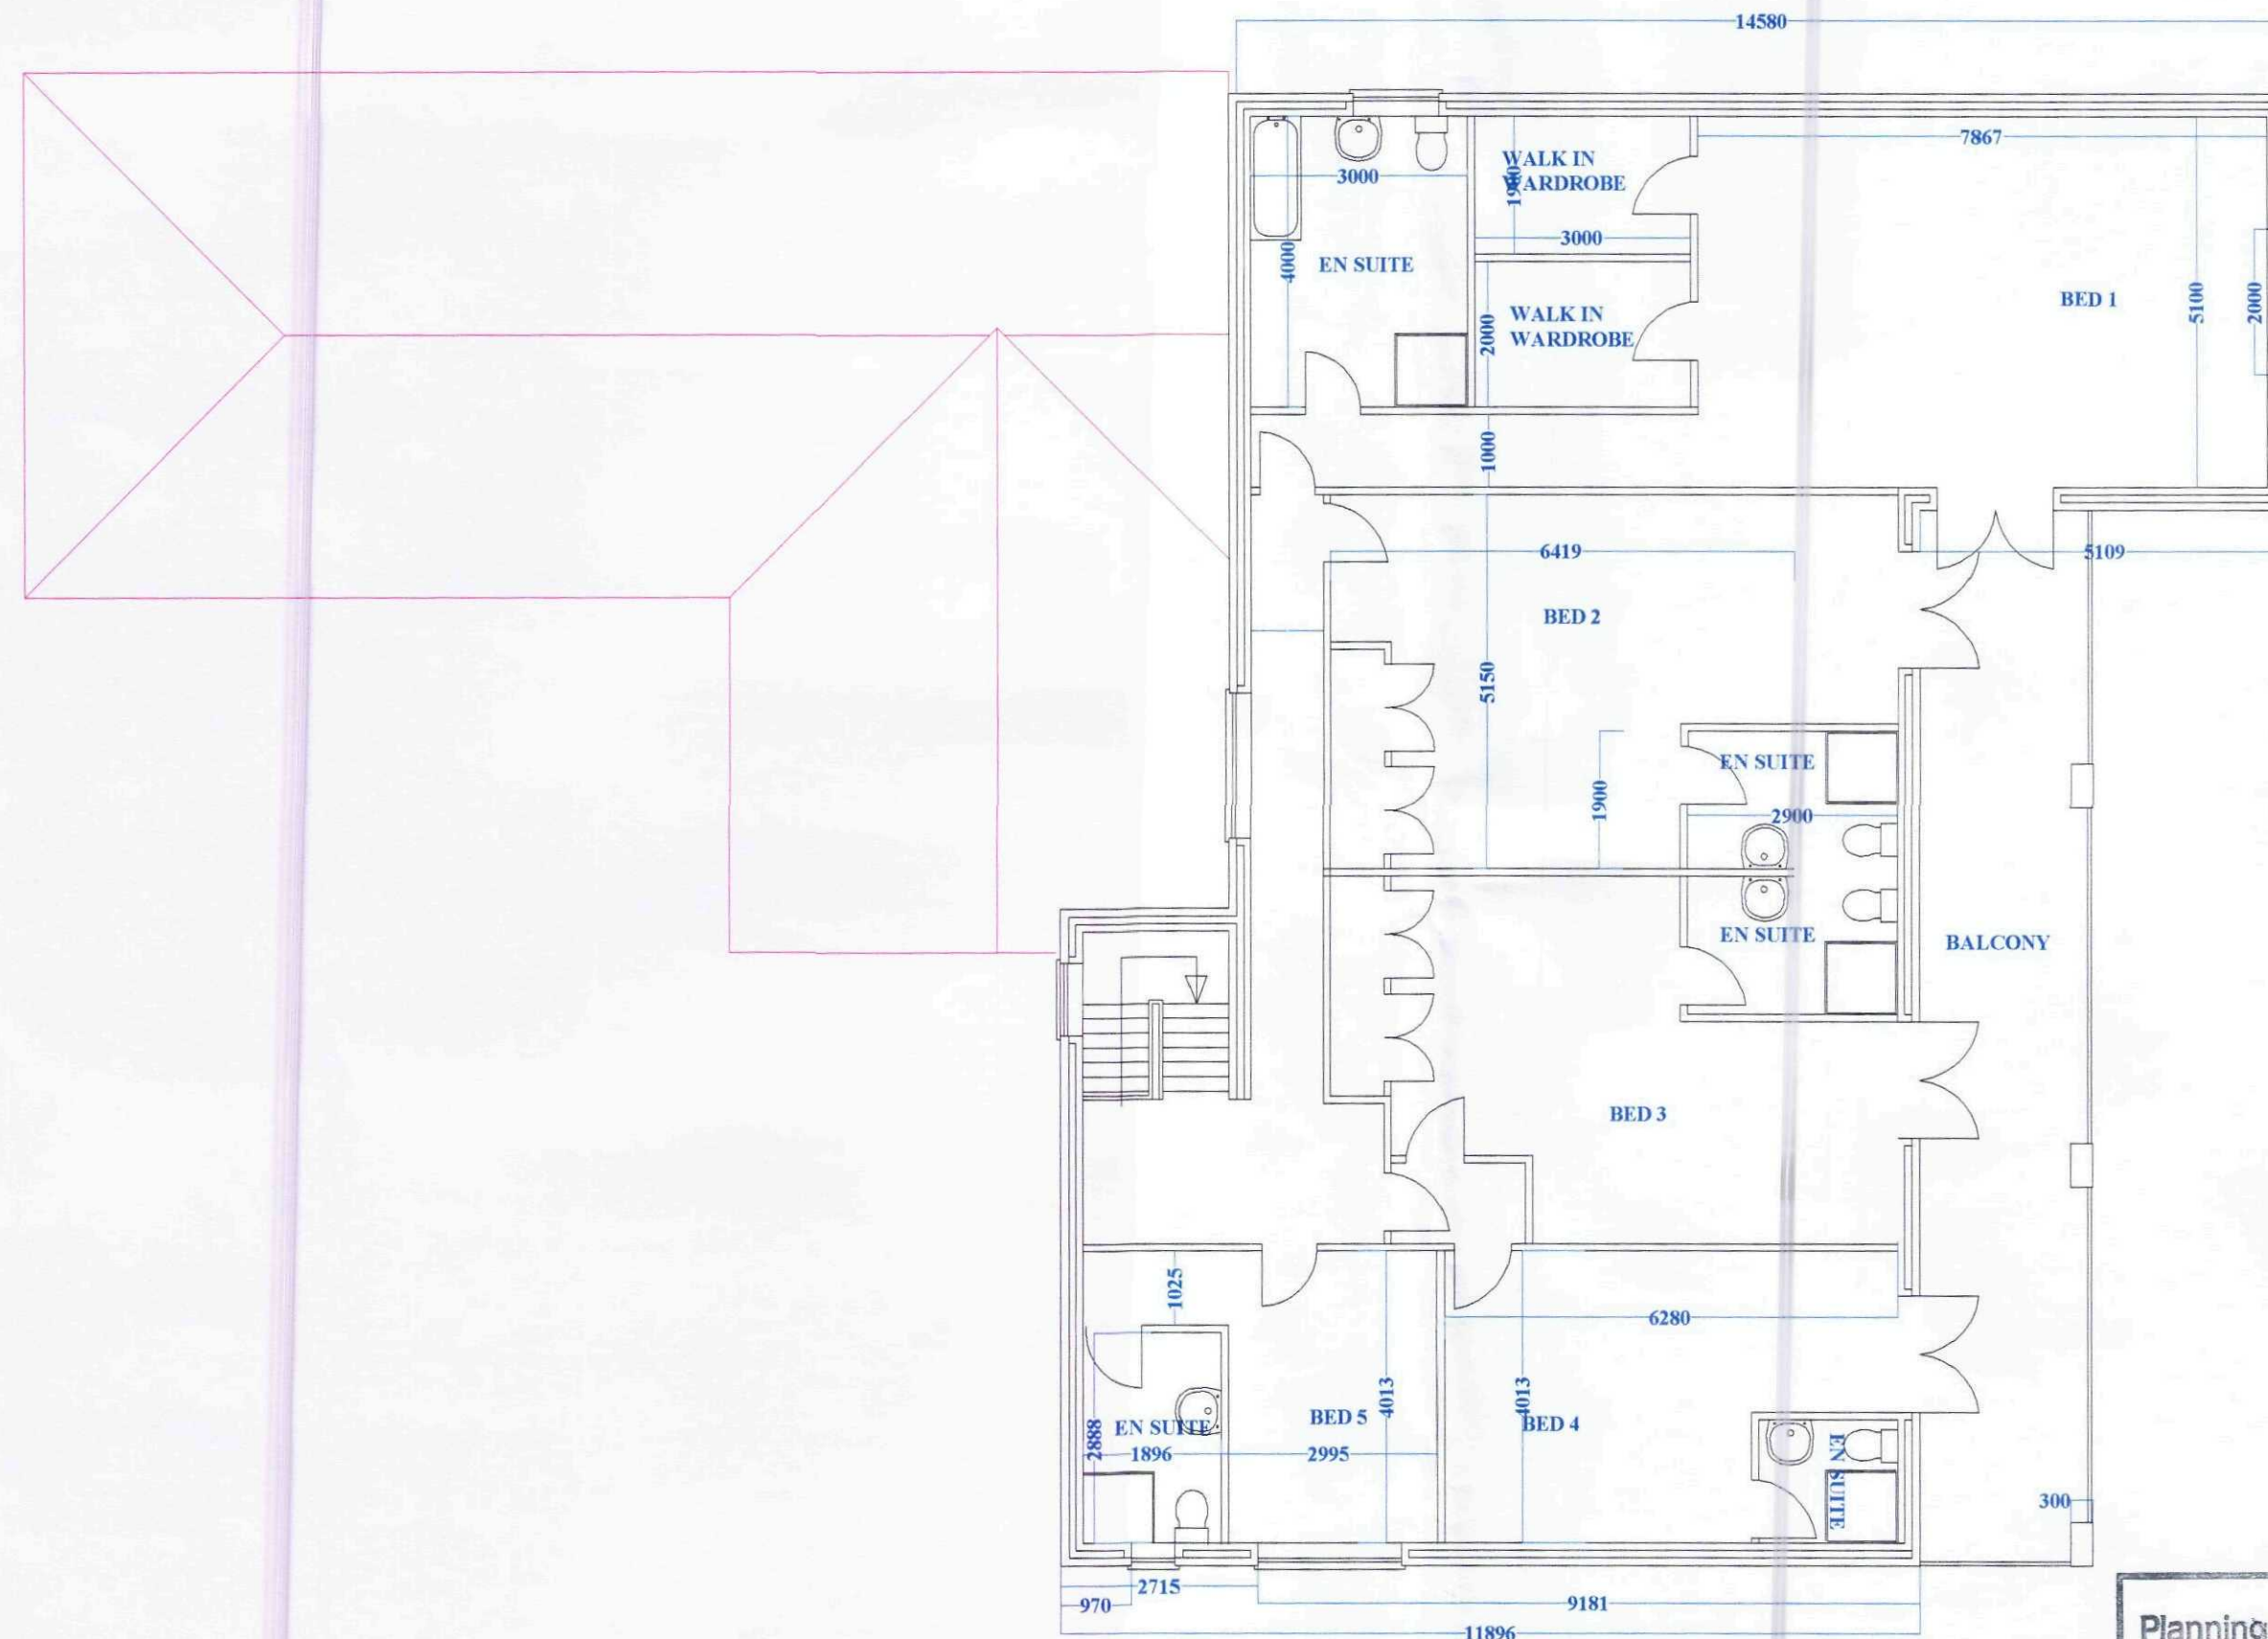

FIRST FLOOR

SHDC
Planning & Development
11 FEB 2011
Ref: 007-11

General Notes

THIS DRAWING SHALL BE READ IN CONJUNCTION WITH THE SEPERATE BUILDING REGULATION SPECIFICATION NOTES

ALL DIMENSIONS SHALL BE CHECKED ON SITE AND UNDER NO CIRCUMSTANCES SHALL DIMENSIONS BE TAKEN FROM THE DRAWINGS AND USED FOR TENDERING ORDERING OR CONSTRUCTION PURPOSES WITHOUT CHECKING THEM ON SITE FIRST


THIS DRAWING IS THE COPYRIGHT OF J W MOSES AND SHALL NOT BE COPIED WITHOUR EXPRESS CONSENT

No.	Revision/Issue	Date

Firm Name and Address
JOHN W MOSES M.R.I.C.S
CHARTERED SURVEYOR
3 PINE COURT
SPALDING
LINCOLNSHIRE
PE12 6FG

Project Name and Address
PROPOSED
NEW DWELLING
AT
BROADGATE ROAD
SUTTON ST JAMES
PE12 0HD

Project JWM/TG/02A	Sheet PROPOSED PLANS
Date 08/02/11	
Scale 1:100	

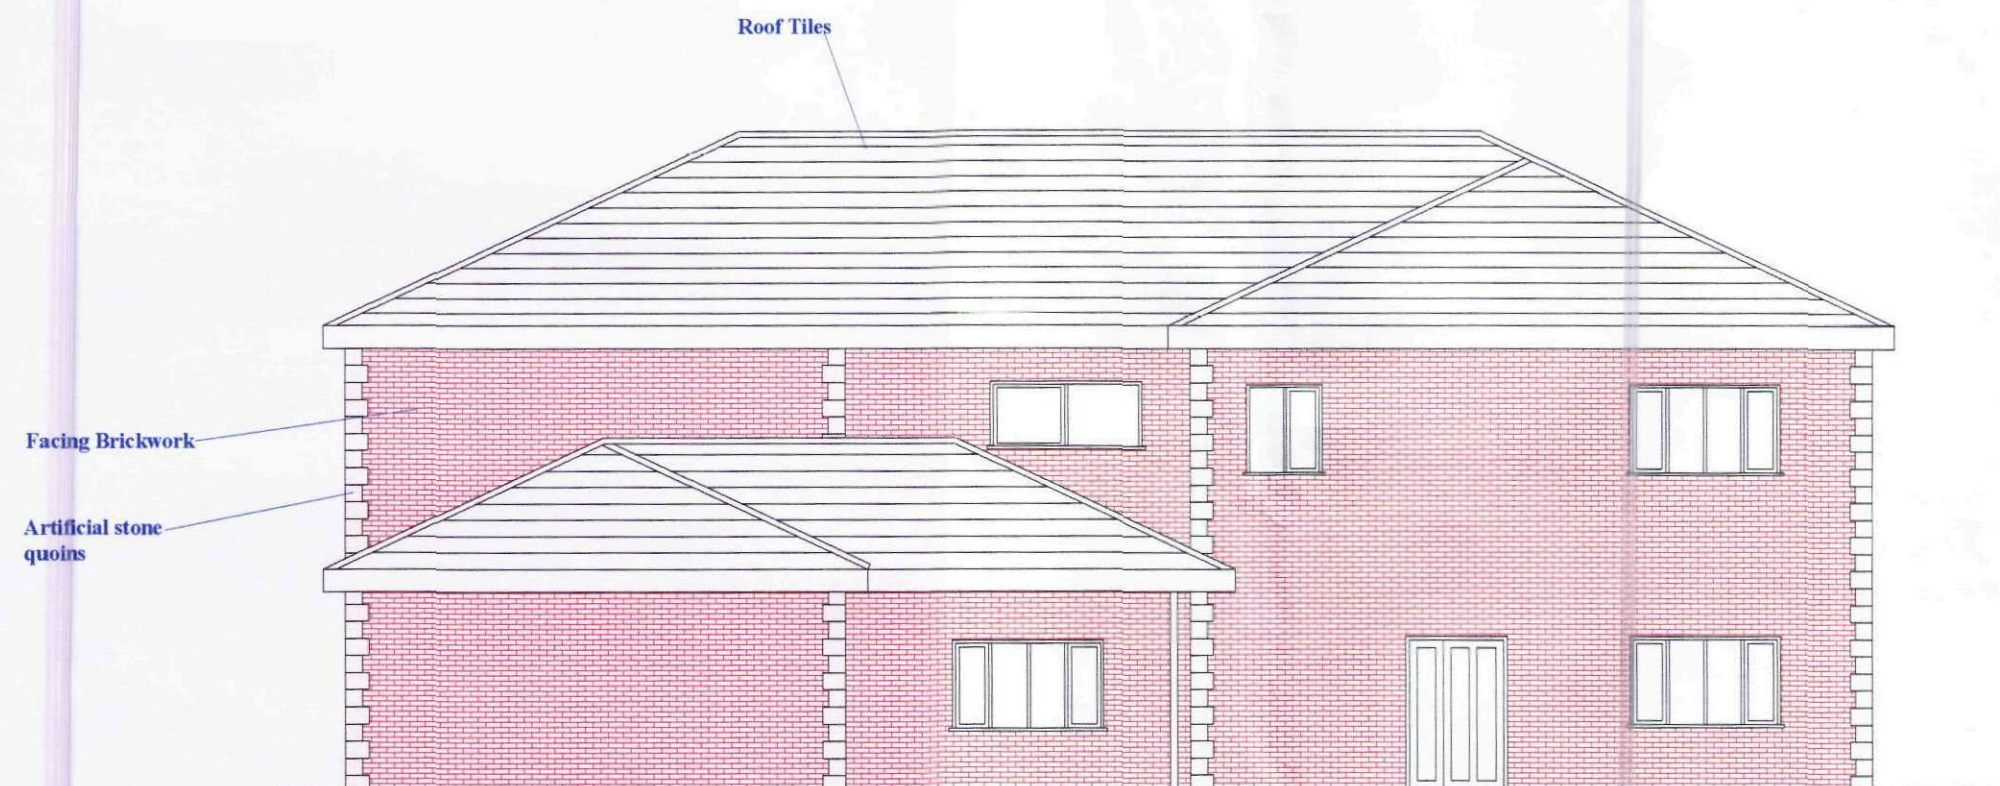

ELEVATION 1



General Notes

THIS DRAWING SHALL BE READ IN CONJUNCTION WITH THE SEPERATE BUILDING REGULATION SPECIFICATION NOTES

ALL DIMENSIONS SHALL BE CHECKED ON SITE AND UNDER NO CIRCUMSTANCES SHALL DIMENSIONS BE TAKEN FROM THE DRAWINGS AND USED FOR TENDERING ORDERING OR CONSTRUCTION PURPOSES WITHOUT CHECKING THEM ON SITE FIRST

THIS DRAWING IS THE COPYRIGHT OF J W MOSES AND SHALL NOT BE COPIED WITHOUTOUR EXPRESS CONSENT

No.	Revision/Issue	Date

Firm Name and Address
JOHN W MOSES M.R.I.C.S
CHARTERED SURVEYOR
3 PINE COURT
SPALDING
LINCOLNSHIRE
PE12 6FG

Project Name and Address
PROPOSED
NEW DWELLING
AT
BROADGATE ROAD
SUTTON ST JAMES
PE12 0HD

Project JWM/TG/03A	Sheet PROPOSED ELEVATION
Date 09/02/11	
Scale 1:100	



ELEVATION 2

SHDC
Planning & Development
11 FEB 2011
Ref: 0097-11

General Notes

THIS DRAWING SHALL BE
READ IN CONJUNCTION
WITH THE SEPERATE
BUILDING REGULATION
SPECIFICATION NOTES

ALL DIMENSIONS SHALL BE
CHECKED ON SITE AND
UNDER NO CIRCUMSTANCES
SHALL DIMENSIONS BE
TAKEN FROM THE
DRAWINGS AND USED
FOR TENDERING ORDERING
OR CONSTRUCTION
PURPOSES WITHOUT
CHECKING THEM ON SITE
FIRST

THIS DRAWING IS THE
COPYRIGHT OF J W MOSES
AND SHALL NOT BE COPIED
WITHOUT EXPRESS
CONSENT

No.	Revision/Issue	Date

Firm Name and Address

JOHN W MOSES MRLCS
CHARTERED SURVEYOR
3 PINE COURT
SPALDING
LINCOLNSHIRE
PE12 6FG

Project Name and Address

PROPOSED
NEW DWELLING
AT
BROADGATE ROAD
SUTTON ST JAMES
PE12 0HD

Project
JWM/TG/04A

Date
09/02/11

Scale
1:100

Sheet
PROPOSED
ELEVATION



Roof Tiles

Facing Brickwork

Artificial stone quoins

ELEVATION 3

SHDC
Planning & Development
11 FEB 2011
Ref: 0097-11

General Notes

THIS DRAWING SHALL BE READ IN CONJUNCTION WITH THE SEPERATE BUILDING REGULATION SPECIFICATION NOTES

ALL DIMENSIONS SHALL BE CHECKED ON SITE AND UNDER NO CIRCUMSTANCES SHALL DIMENSIONS BE TAKEN FROM THE DRAWINGS AND USED FOR TENDERING ORDERING OR CONSTRUCTION PURPOSES WITHOUT CHECKING THEM ON SITE FIRST


THIS DRAWING IS THE COPYRIGHT OF J W MOSES AND SHALL NOT BE COPIED WITHOUT EXPRESS CONSENT

No.	Revision/Issue	Date

Firm Name and Address
JOHN W MOSES M.R.I.C.S
CHARTERED SURVEYOR
3 PINE COURT
SPALDING
LINCOLNSHIRE
PE12 6FG

Project Name and Address
PROPOSED
NEW DWELLING
AT
BROADGATE ROAD
SUTTON ST JAMES
PE12 0HD

Project JWM/TG/05A	Sheet PROPOSED ELEVATION
Date 09/02/11	
Scale 1:100	

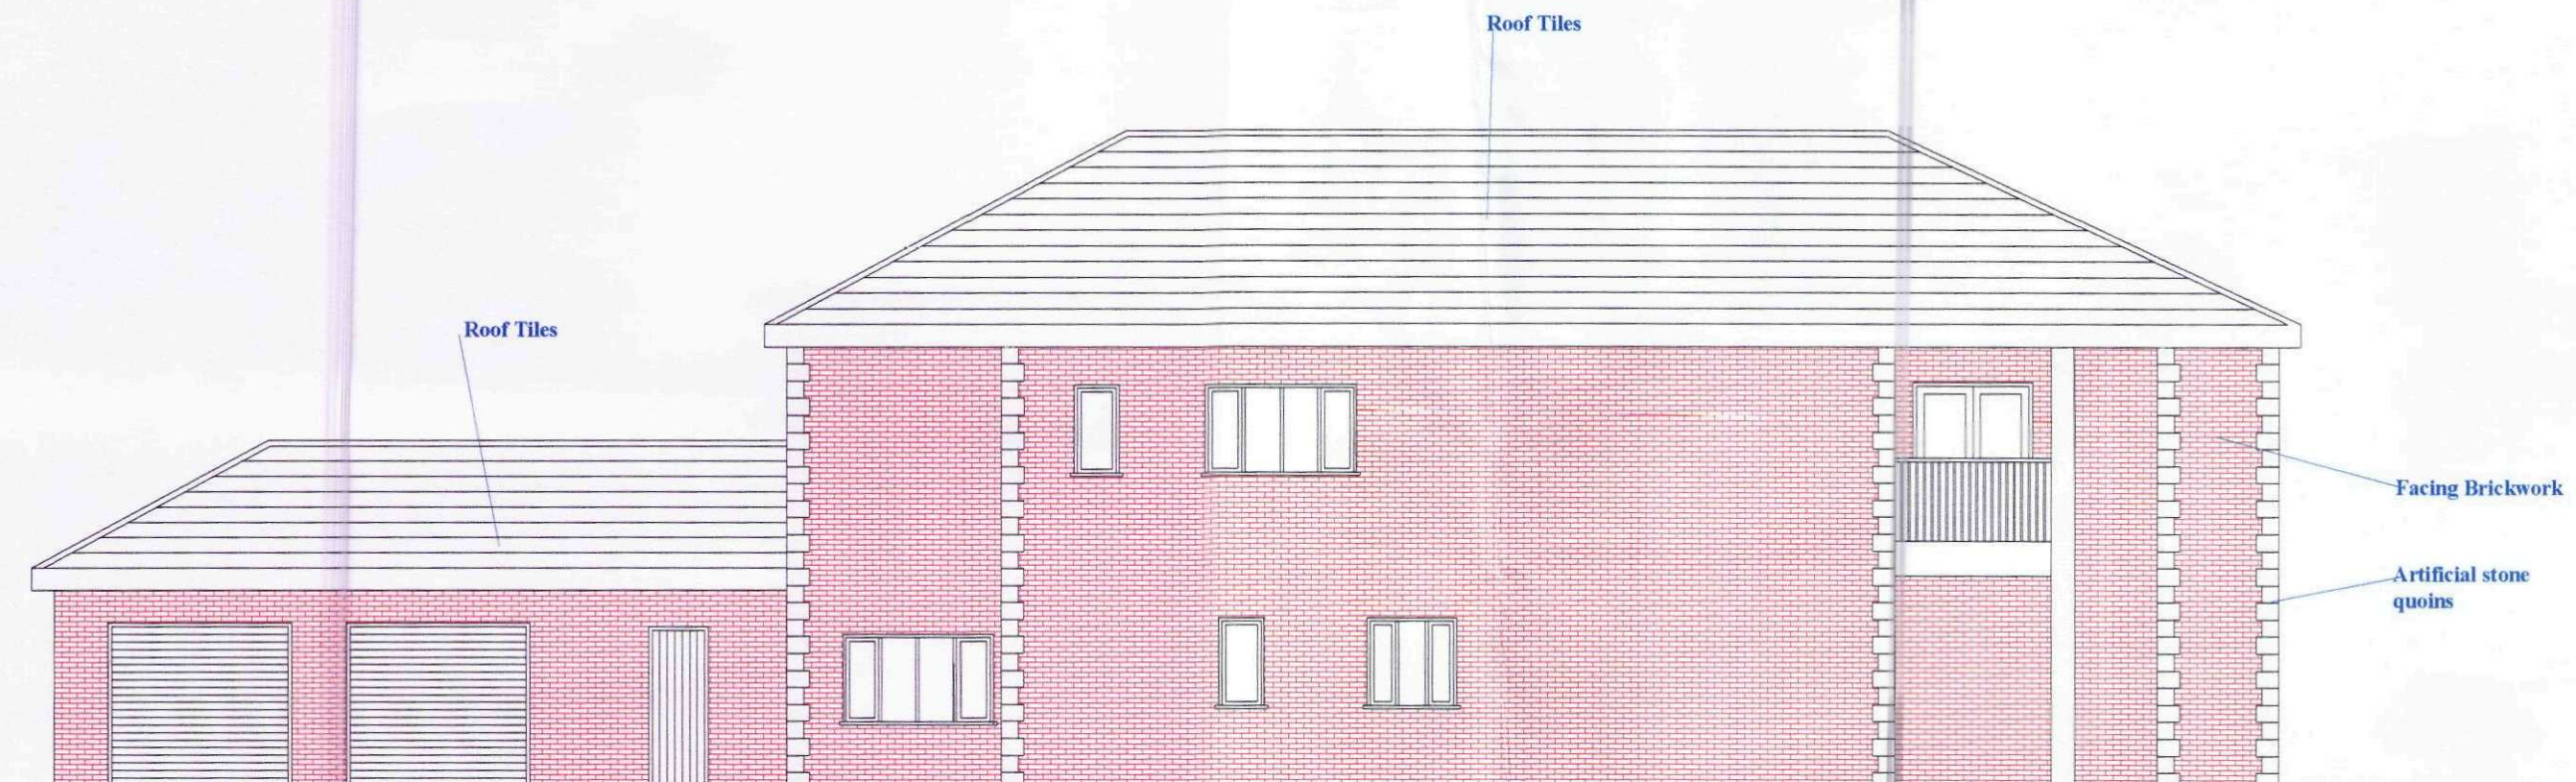

ELEVATION 4

SHDC
Planning & Development
11 FEB 2011
Ref: 0097-11

General Notes

THIS DRAWING SHALL BE
READ IN CONJUNCTION
WITH THE SEPERATE
BUILDING REGULATION
SPECIFICATION NOTES

ALL DIMENSIONS SHALL BE
CHECKED ON SITE AND
UNDER NO CIRCUMSTANCES
SHALL DIMENSIONS BE
TAKEN FROM THE
DRAWINGS AND USED
FOR TENDERING ORDERING
OR CONSTRUCTION
PURPOSES WITHOUT
CHECKING THEM ON SITE
FIRST

THIS DRAWING IS THE
COPYRIGHT OF J W MOSES
AND SHALL NOT BE COPIED
WITHOUT EXPRESS
CONSENT

No.	Revision/Issue	Date

Firm Name and Address

JOHN W MOSES M.R.I.C.S
CHARTERED SURVEYOR
3 PINE COURT
SPALDING
LINCOLNSHIRE
PE12 6FG

Project Name and Address

PROPOSED
NEW DWELLING
AT
BROADGATE ROAD
SUTTON ST JAMES
PE12 0HD

Project
JWM/TG/06A

Date
09/02/11

Scale
1:100

Sheet
PROPOSED
ELEVATION

