



GROUND FLOOR PLAN
1 : 50

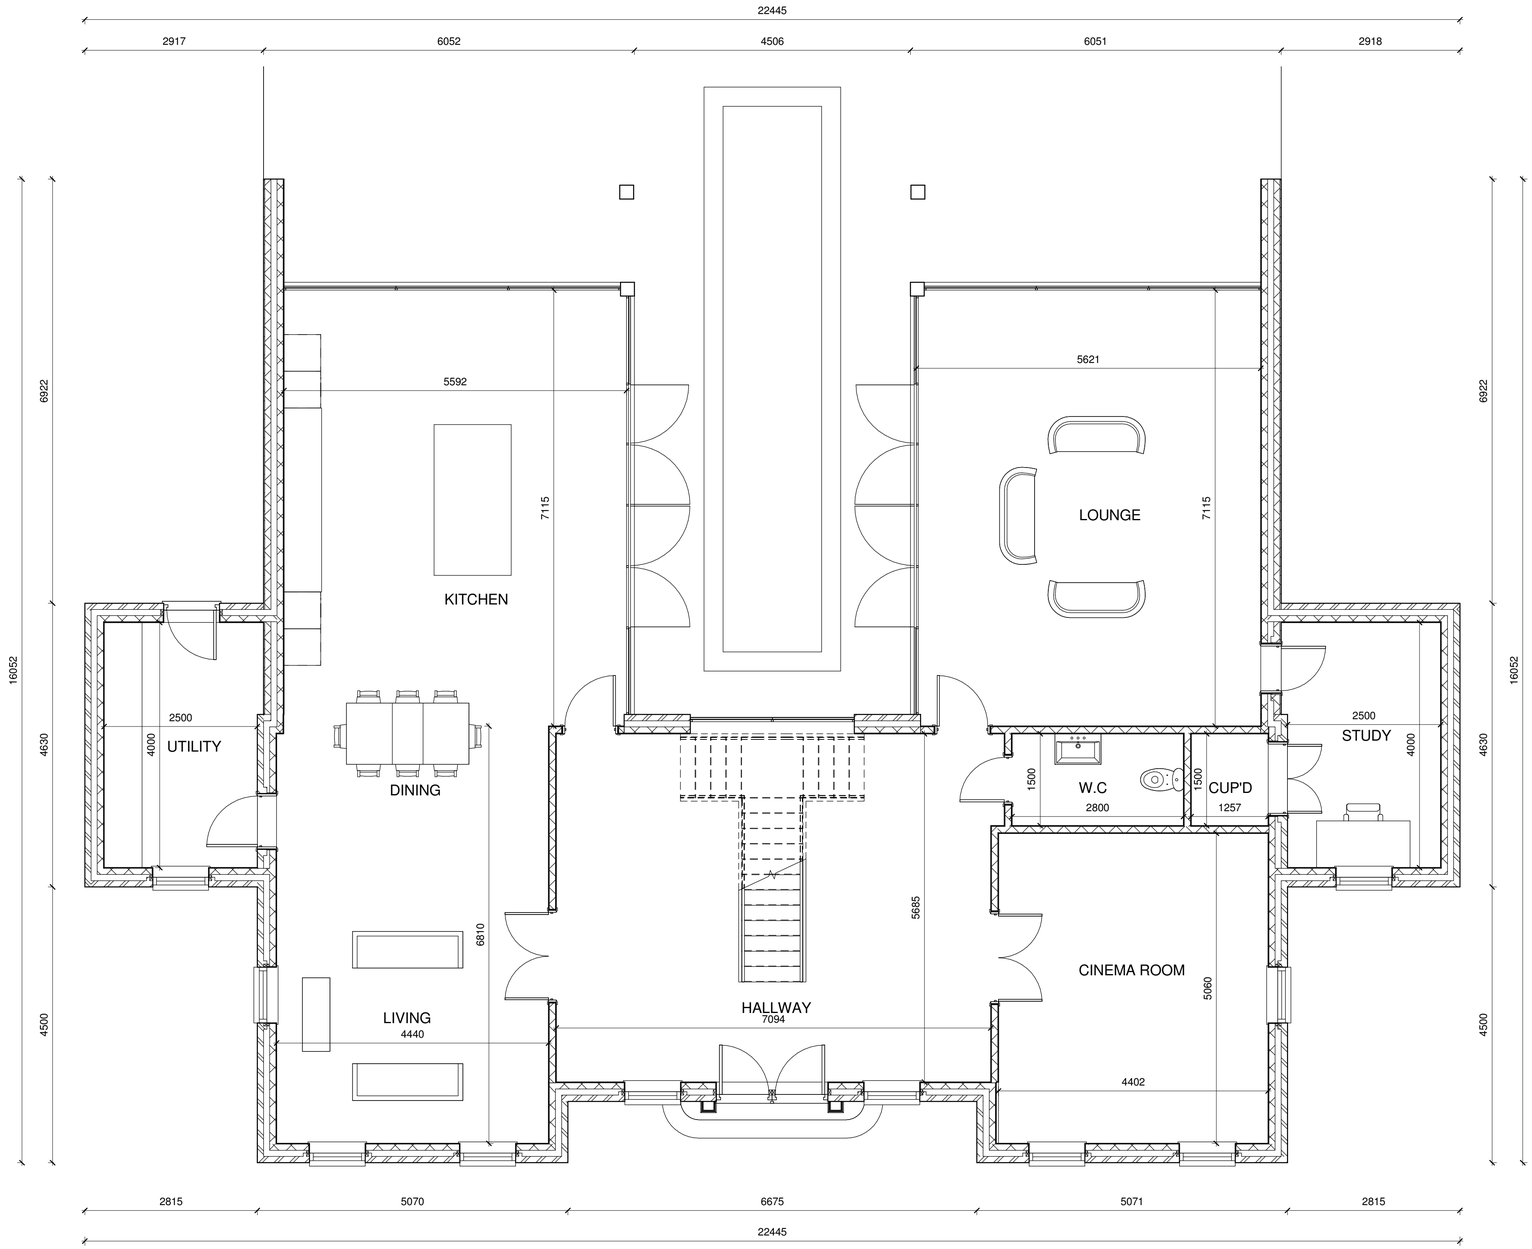

FRONT (EAST) ELEVATION
1 : 100

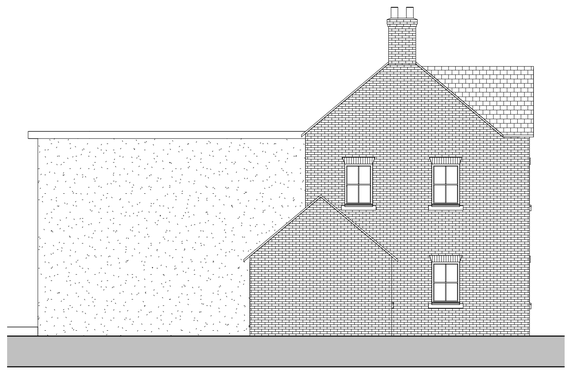

SIDE (SOUTH) ELEVATION
1 : 100



3D VIEW FRONT

Rev	Description	Date