



GROUND FLOOR PLAN

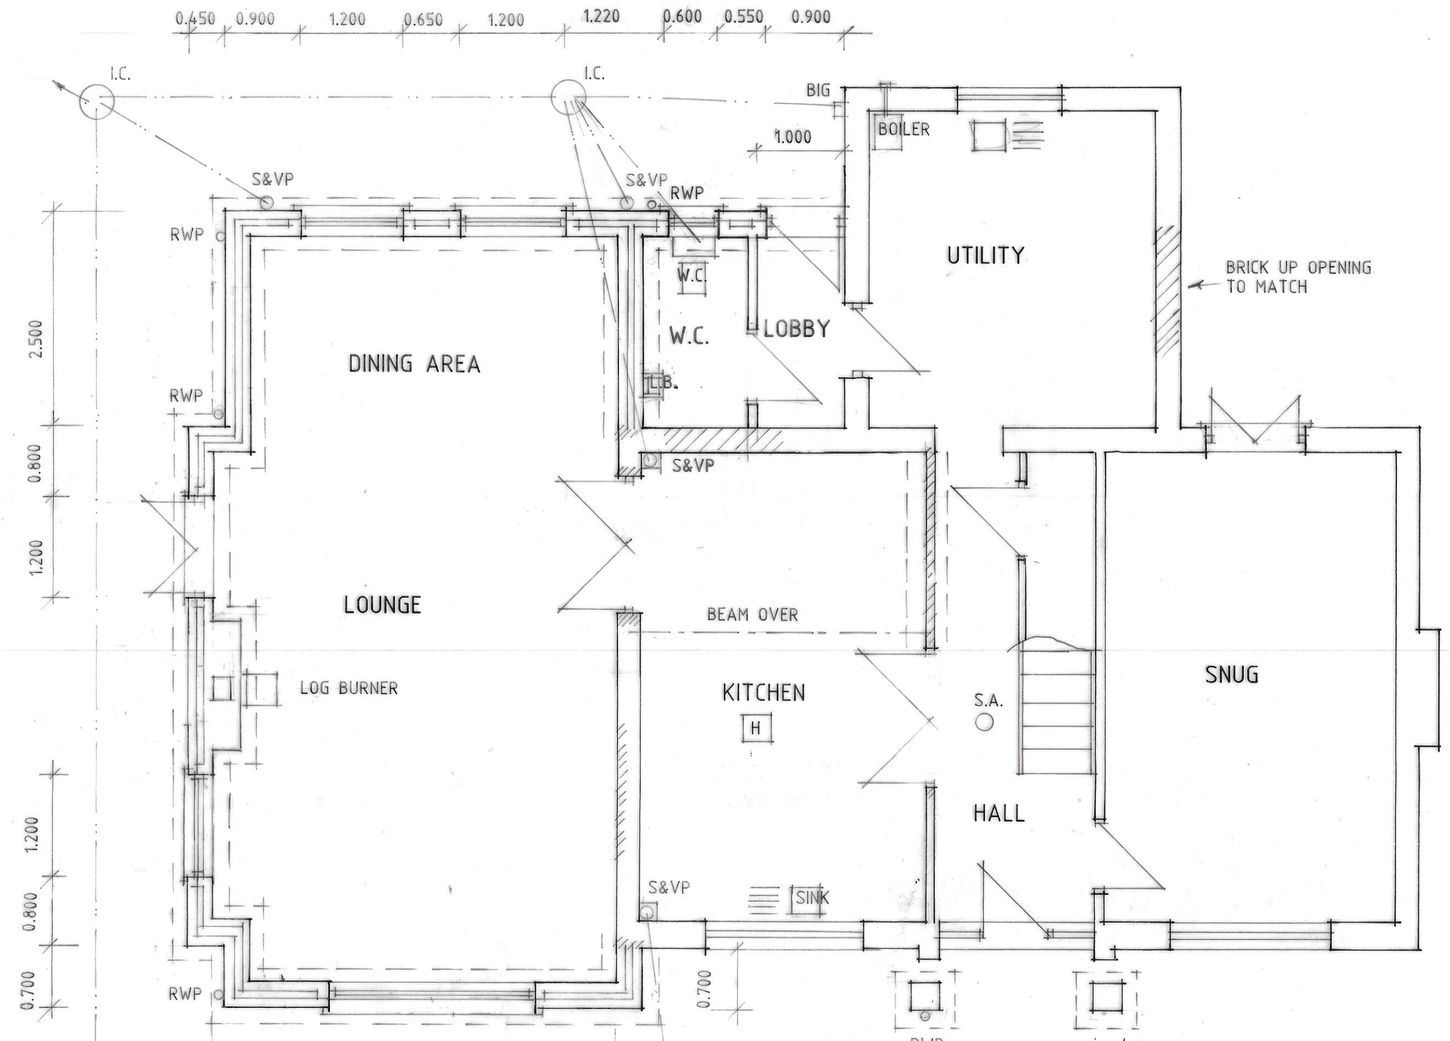

FIRST FLOOR PLAN

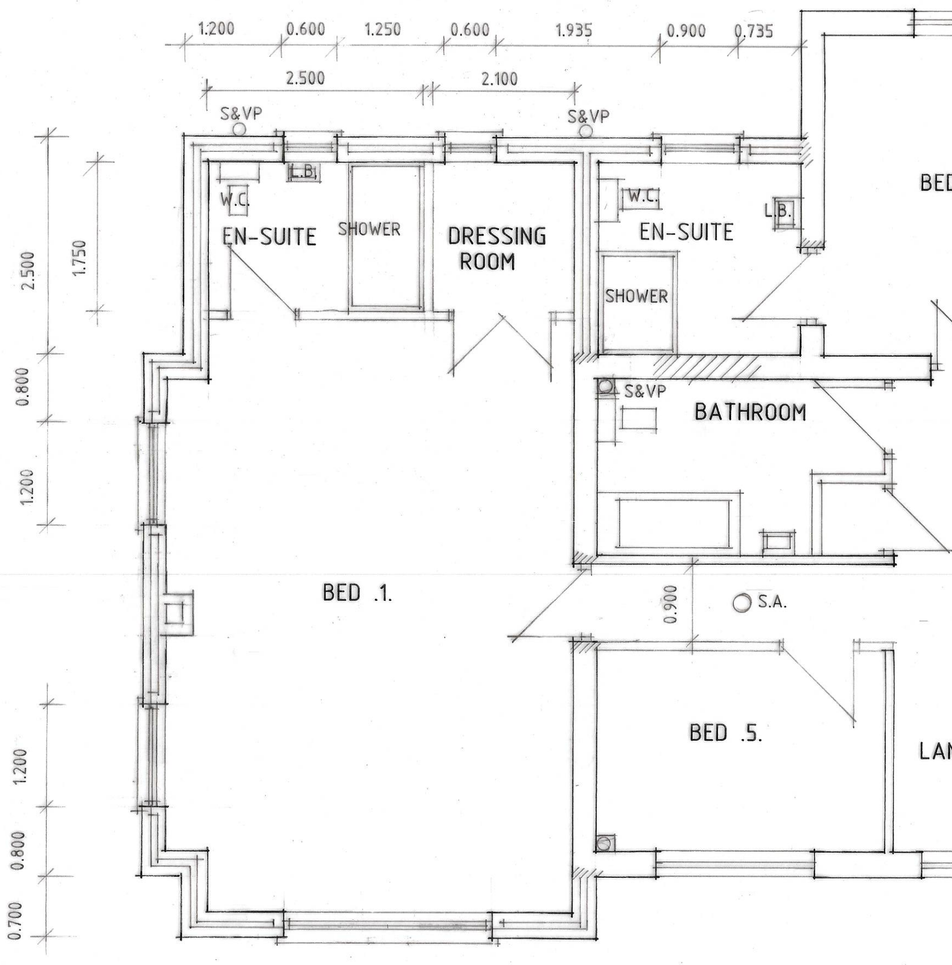


FRONT OPTION .B.




FRONT OPTION .A.

N/A

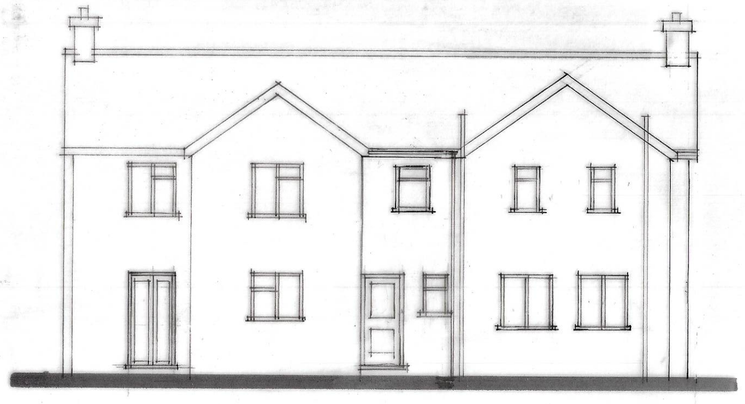

REAR

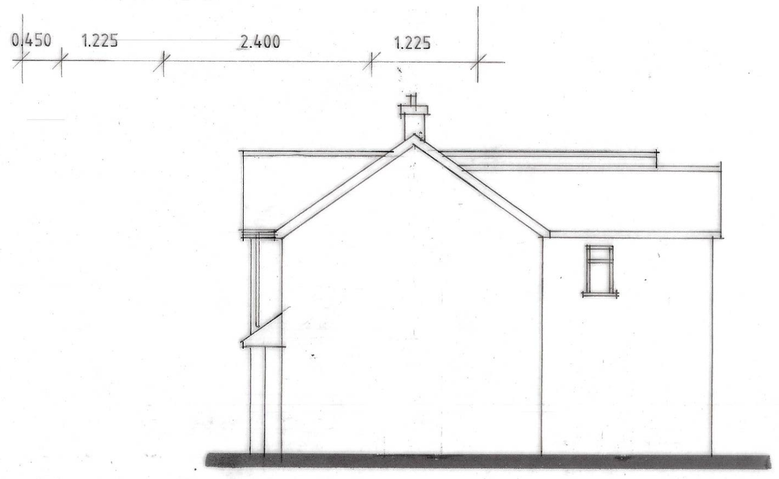

SIDE



SIDE

D - ALTS - 19.1.21
C - B.R. ALTS - 23.11.20
B - DESIGN ALTS - 28.9.20
A - DESIGN ALTS - 1.9.20

Status DESIGN
CONSULTANTS IN ARCHITECTURE & PLANNING

PROPOSED EXTENSION AT HILLCREST, BROADGATE, SUTTON ST. JAMES FOR

MR. L. BROOKS.

PLAN AS PROPOSED

1:50 1:100 | SD20-018/2

AUG-20 | B.GILHAM.

2 Edinburgh Walk, Holbeach, Spalding, Lincs. PE12 7AP.
Tel: 01406 424343 Fax: 01406 490702