

DETERMINED PLAN

SHDC
Planning & Development
16 FEB 2009
Ref: 0111/09

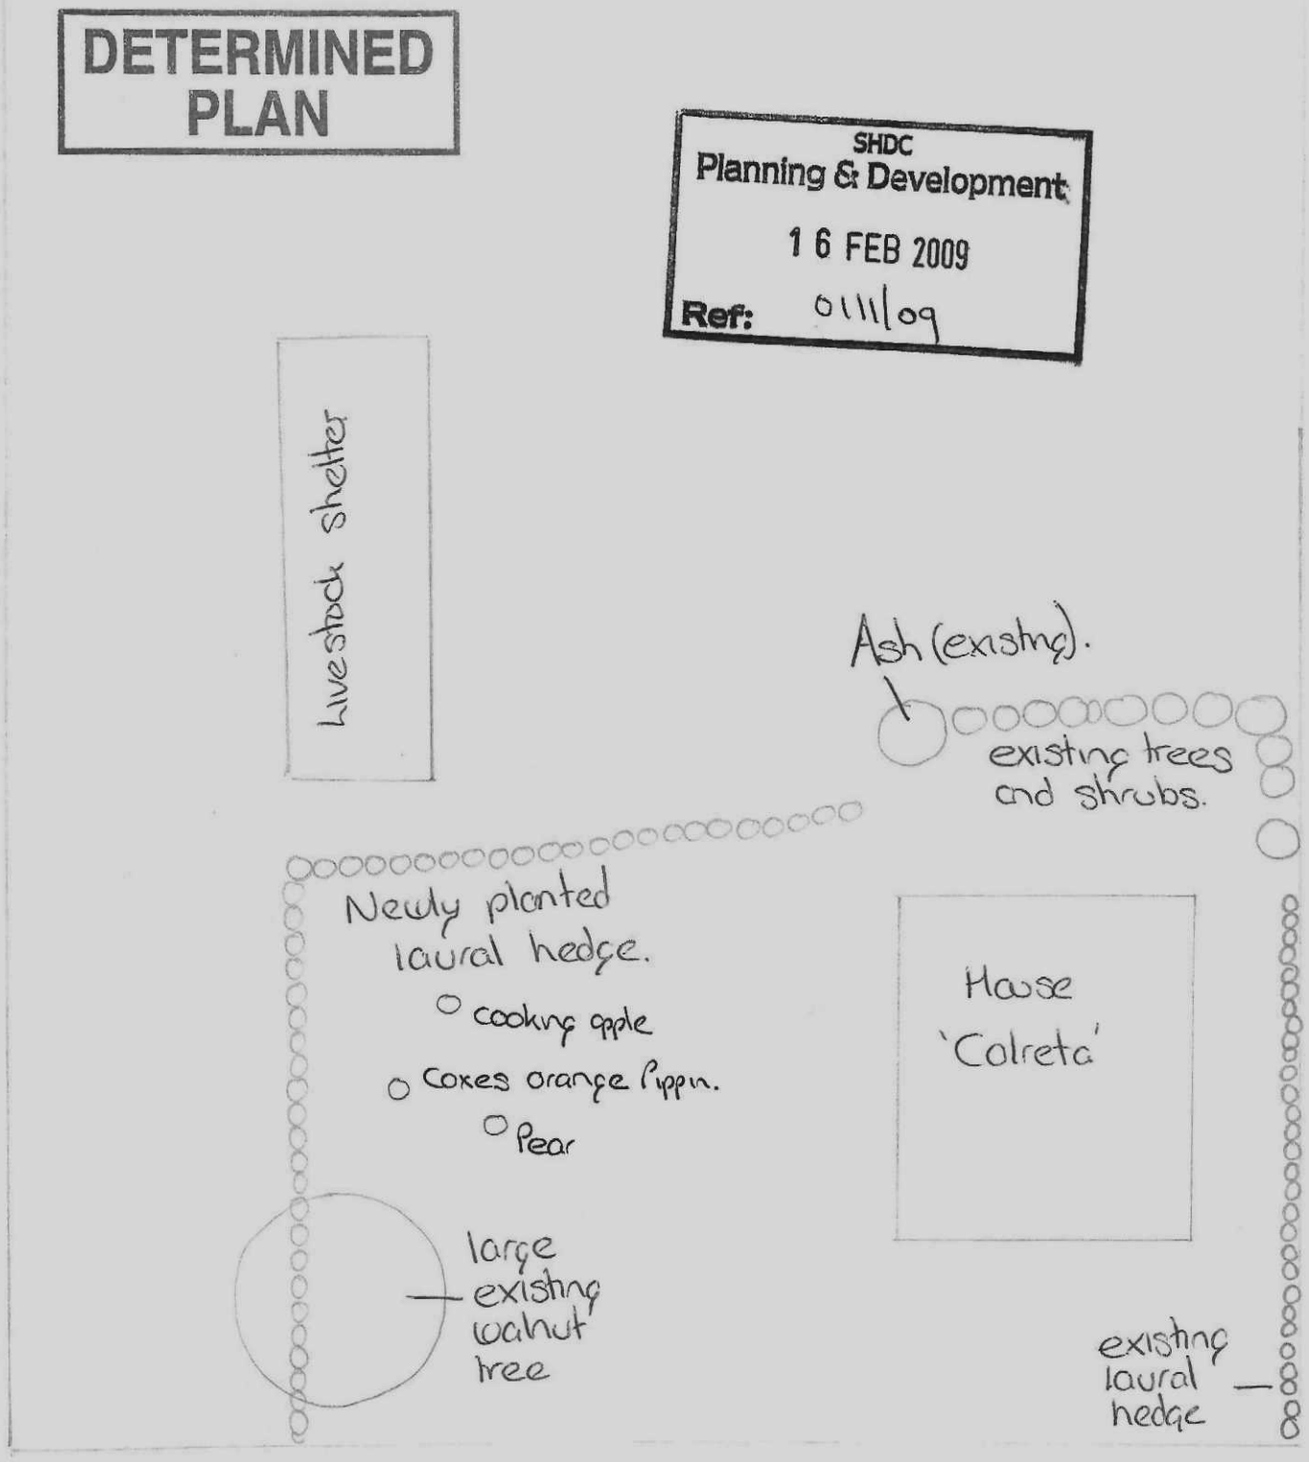

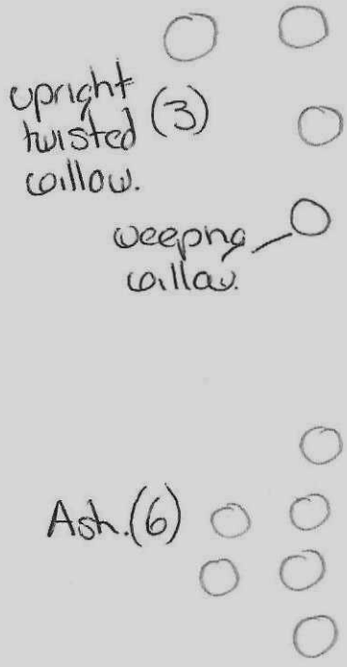


SHDC
Planning & Development
16 FEB 2009
Ref: 0111/09

Not to Scale



1) Pussy willow
1) Field Maple
1) Norway Maple
1) Small leaved lime
1) Red barked dog wood.
2) Copper beach

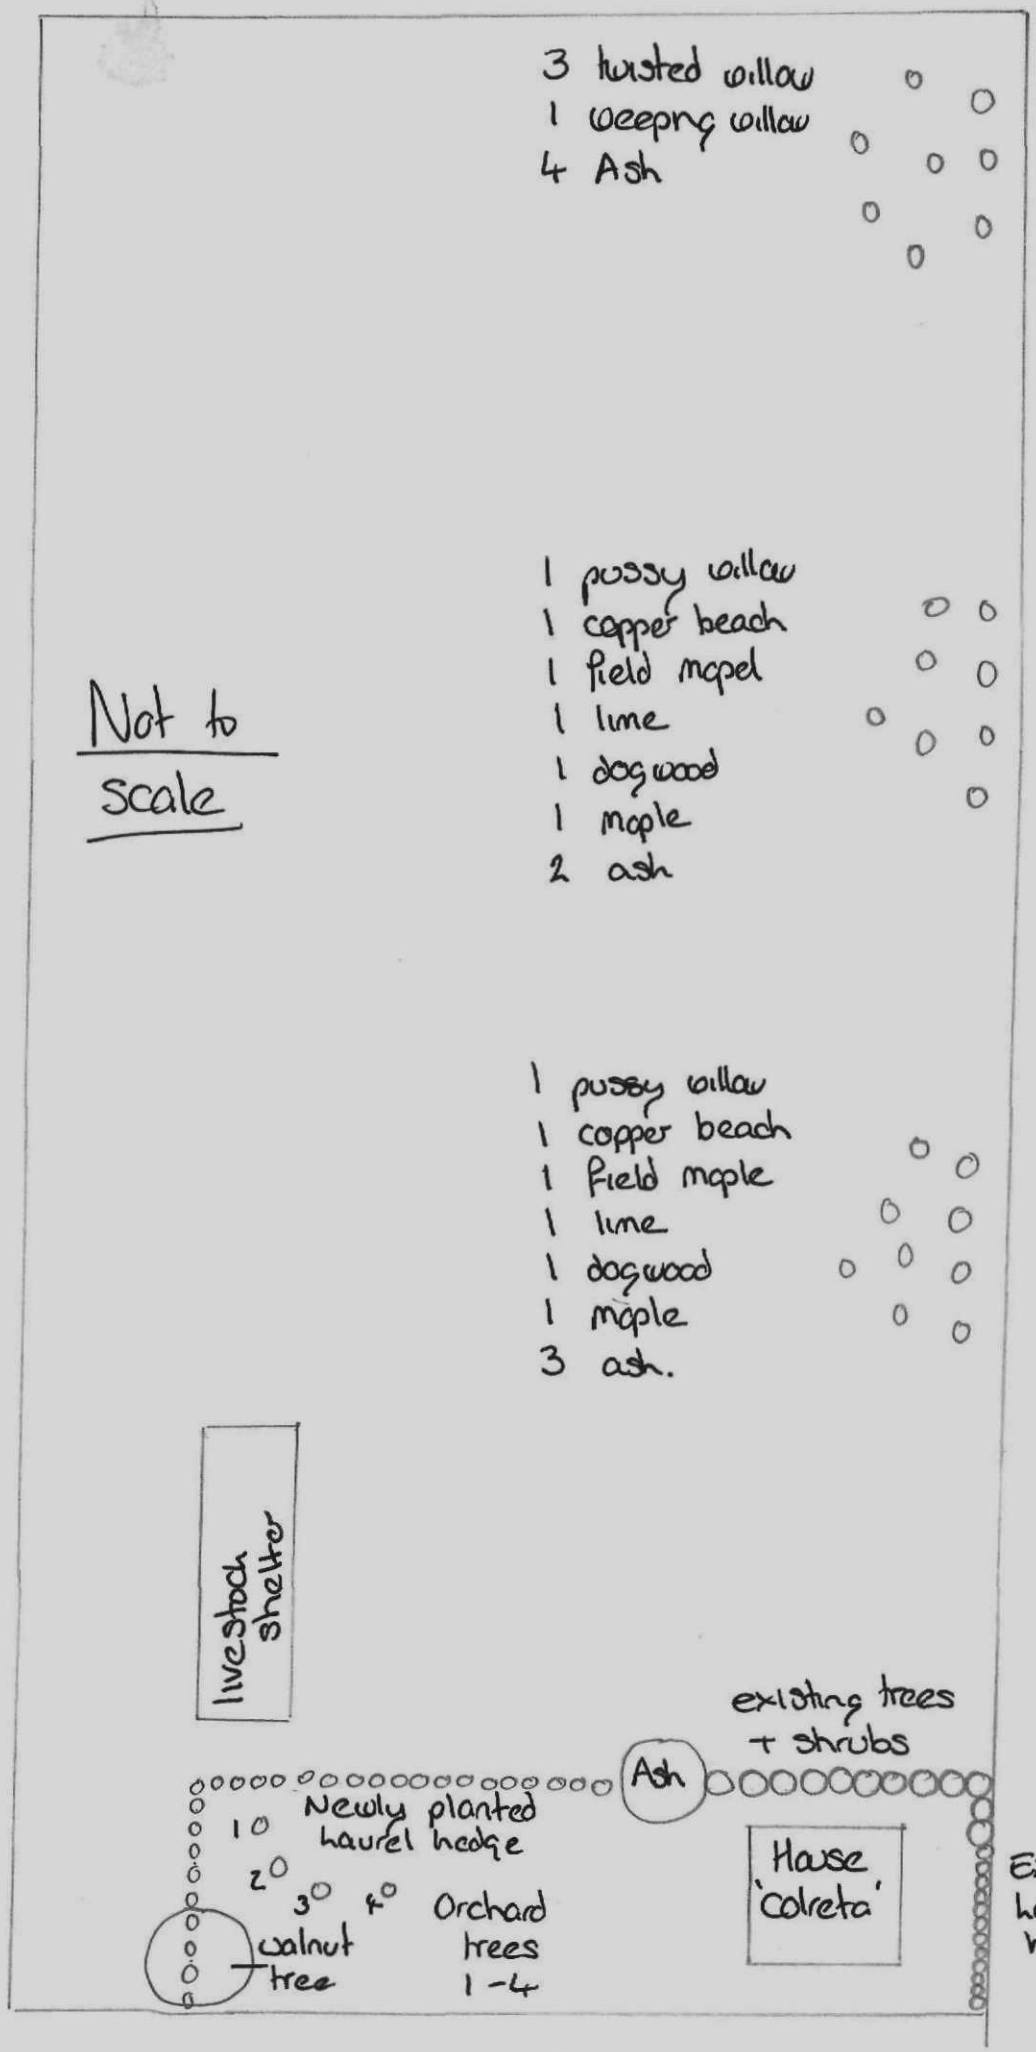
3 twisted willow
1 weeping willow
4 Ash
1 pussy willow
1 copper beach
1 field mapel
1 lime
1 dogwood
1 maple
2 ash
Not to scale
1 pussy willow
1 copper beach
1 field maple
1 lime
1 dogwood
1 maple
3 ash.
livestock shelter
existing trees + shrubs
Ash
Newly planted laurel hedge
1 0
2 0
3 0
4 0
Orchard trees 1-4
walnut tree
House 'Colreta'
Existing laurel hedge
OLD FEN DYKE.