
Proposed garage at Clanwood, Jarvis Gate, Sutton St. James.

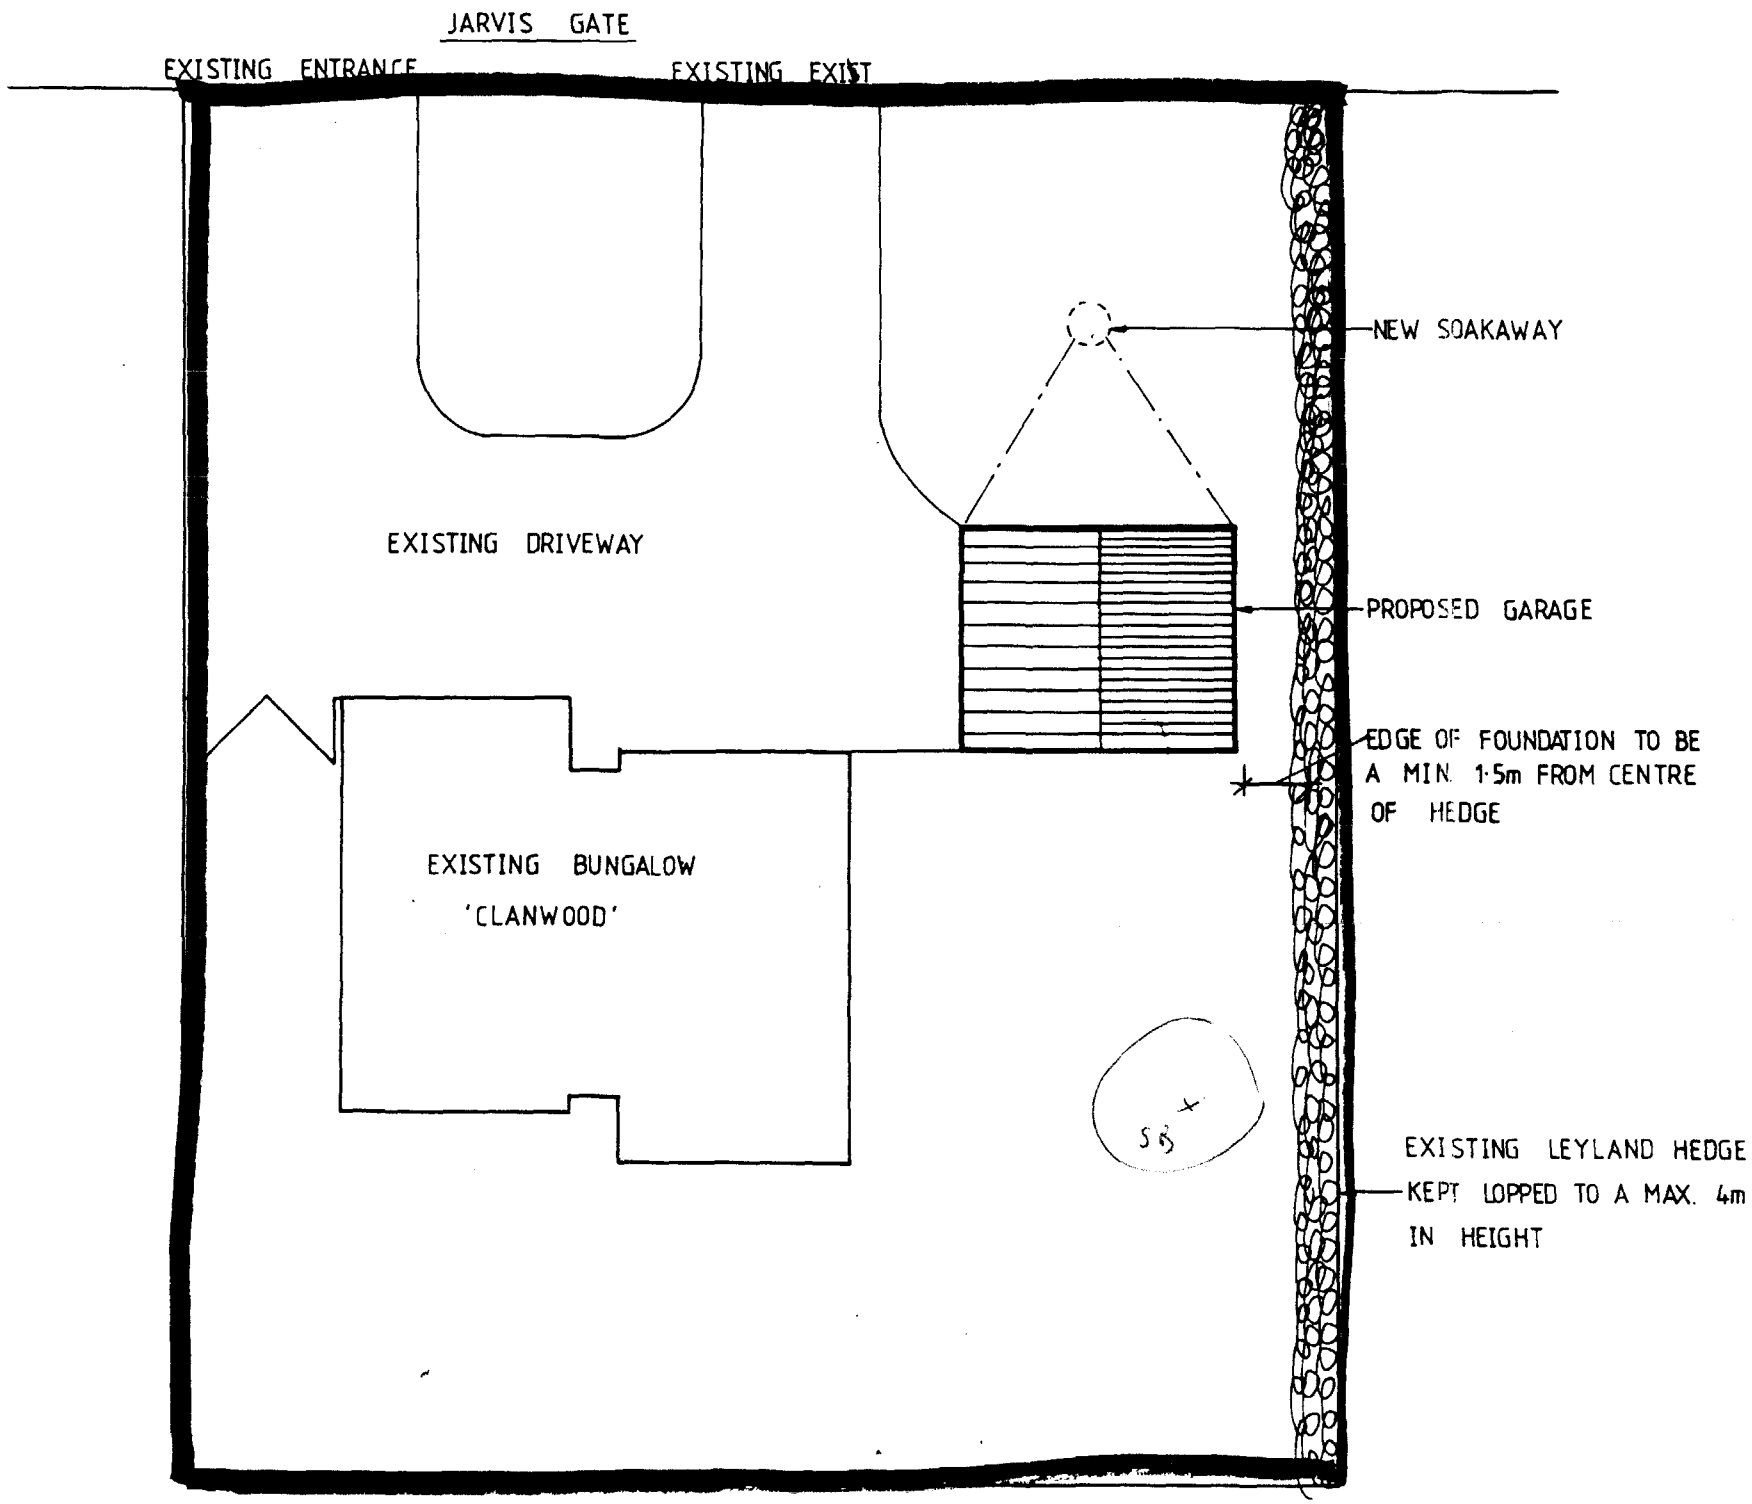

SITE PLAN

SCALE 1:200

17 FEB 1995
0118/95

DETERMINED
PLAN