Proposed garage at Clanwood, Jarvis Gate, Sutton St. James.

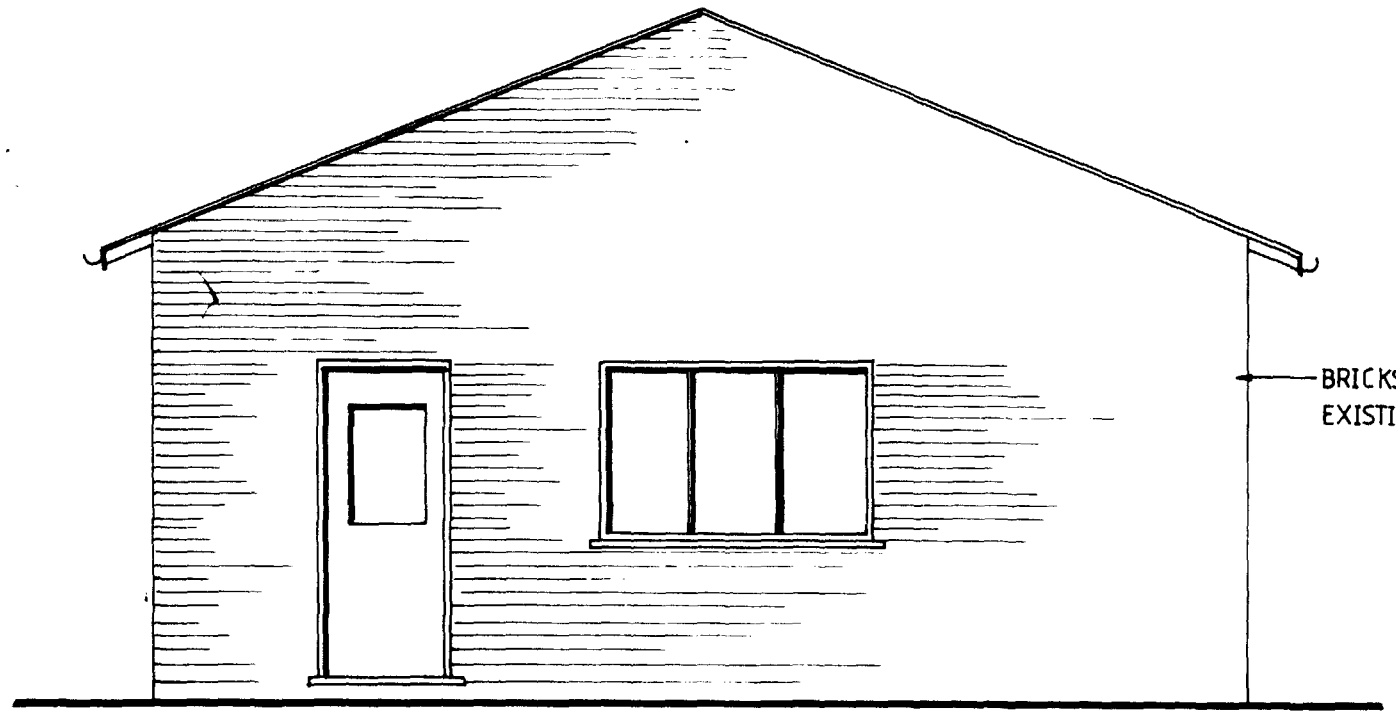

Elevation from garden

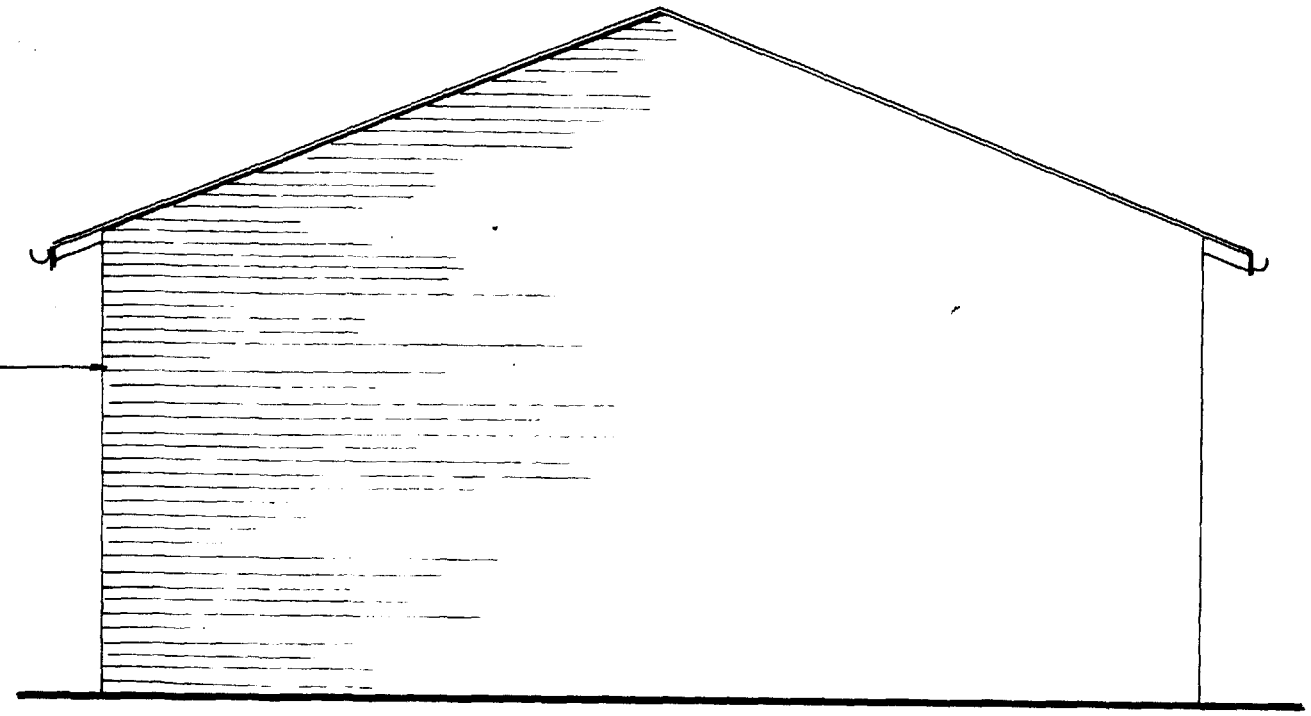

Elevation from road

0118/95

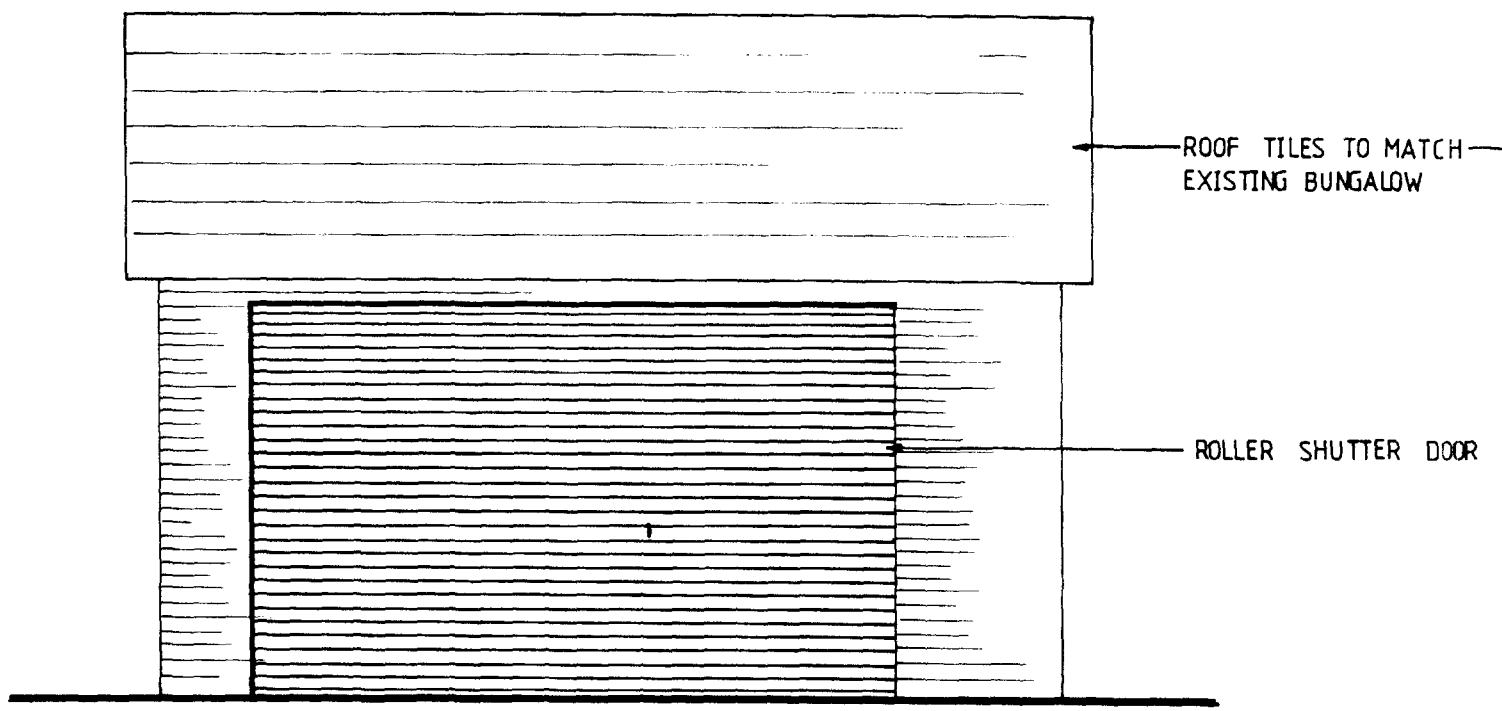

Front elevation

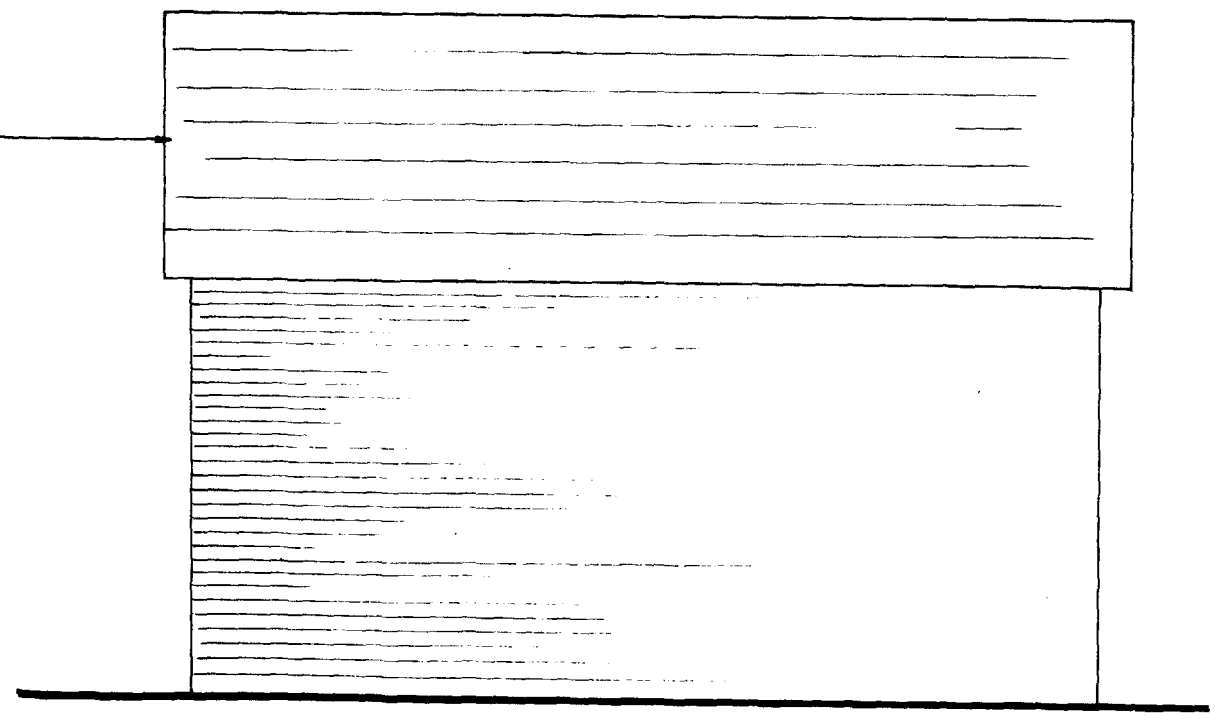

Rear elevation

DETERMINED
PLAN

SCALE 1:50

Proposed garage at Clanwood, Jarvis Gate, Sutton St. James.

D.C.
07 FEB 1995
0118/95

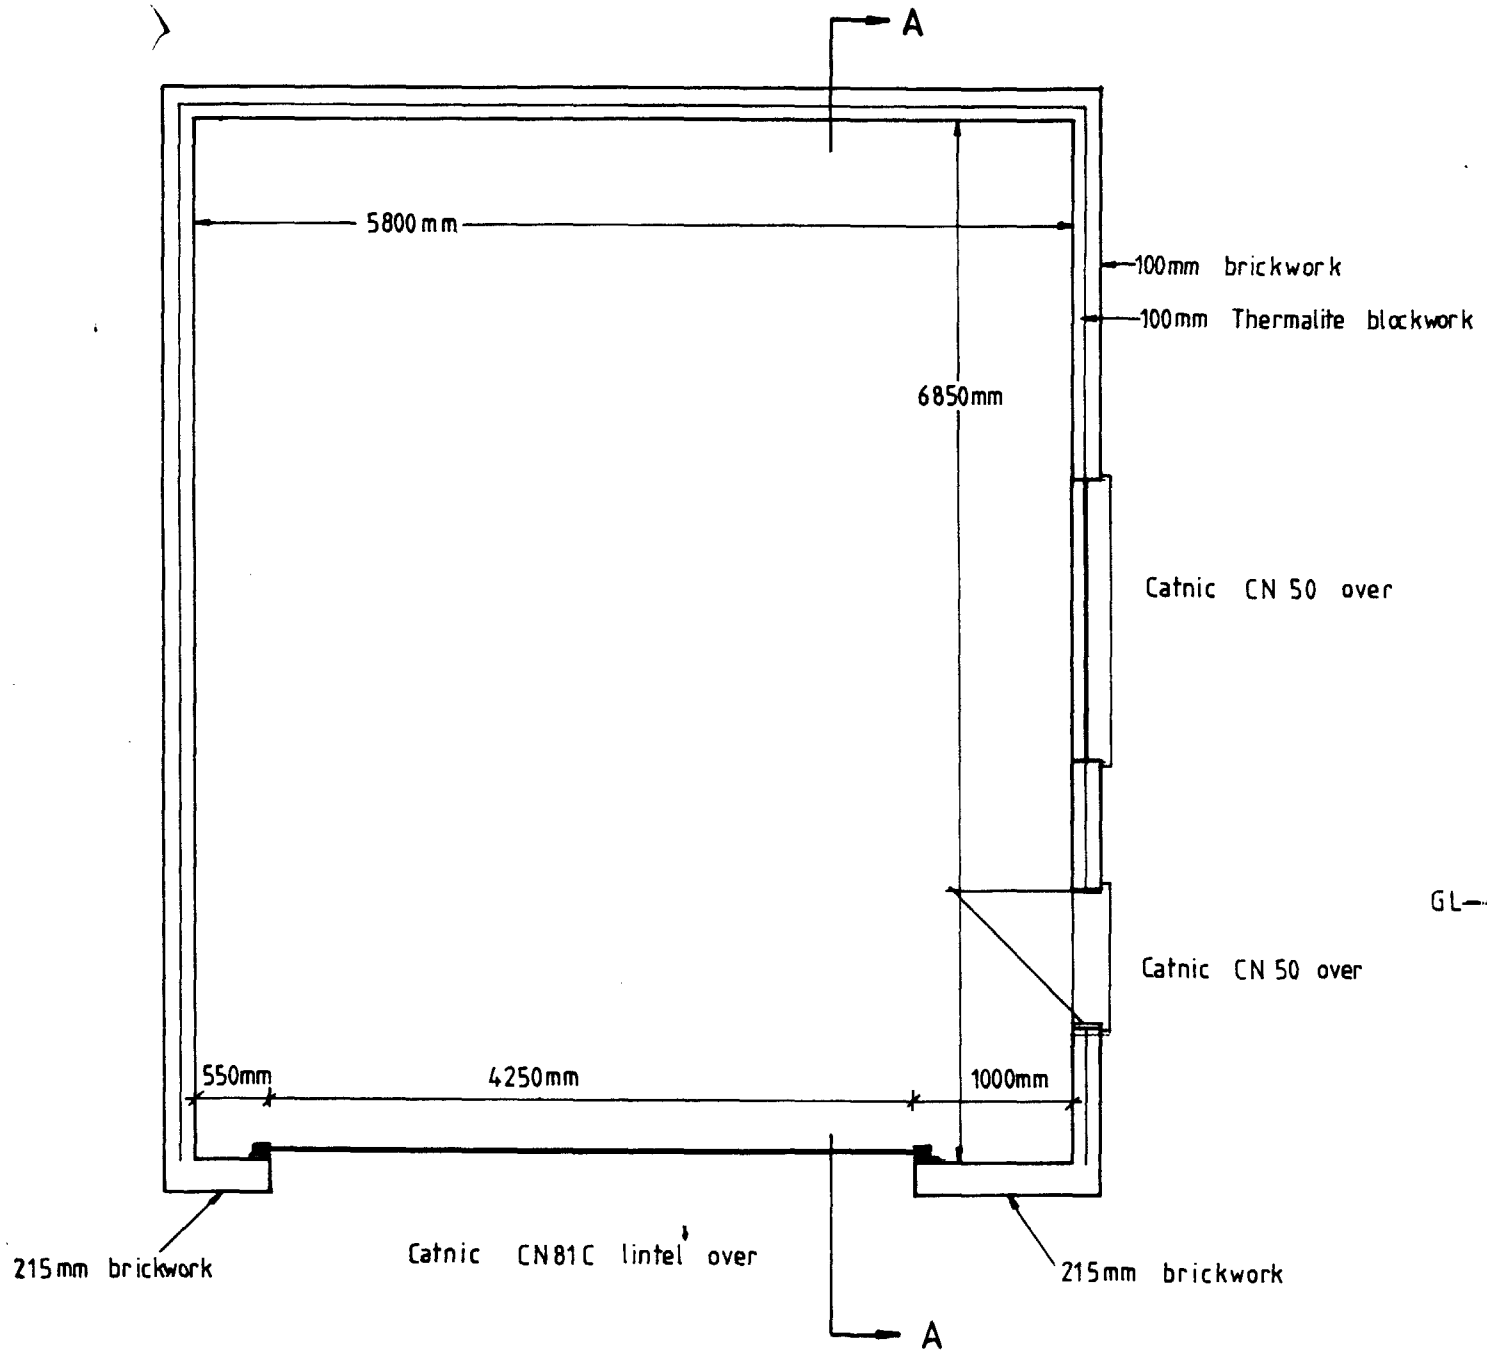

PLAN

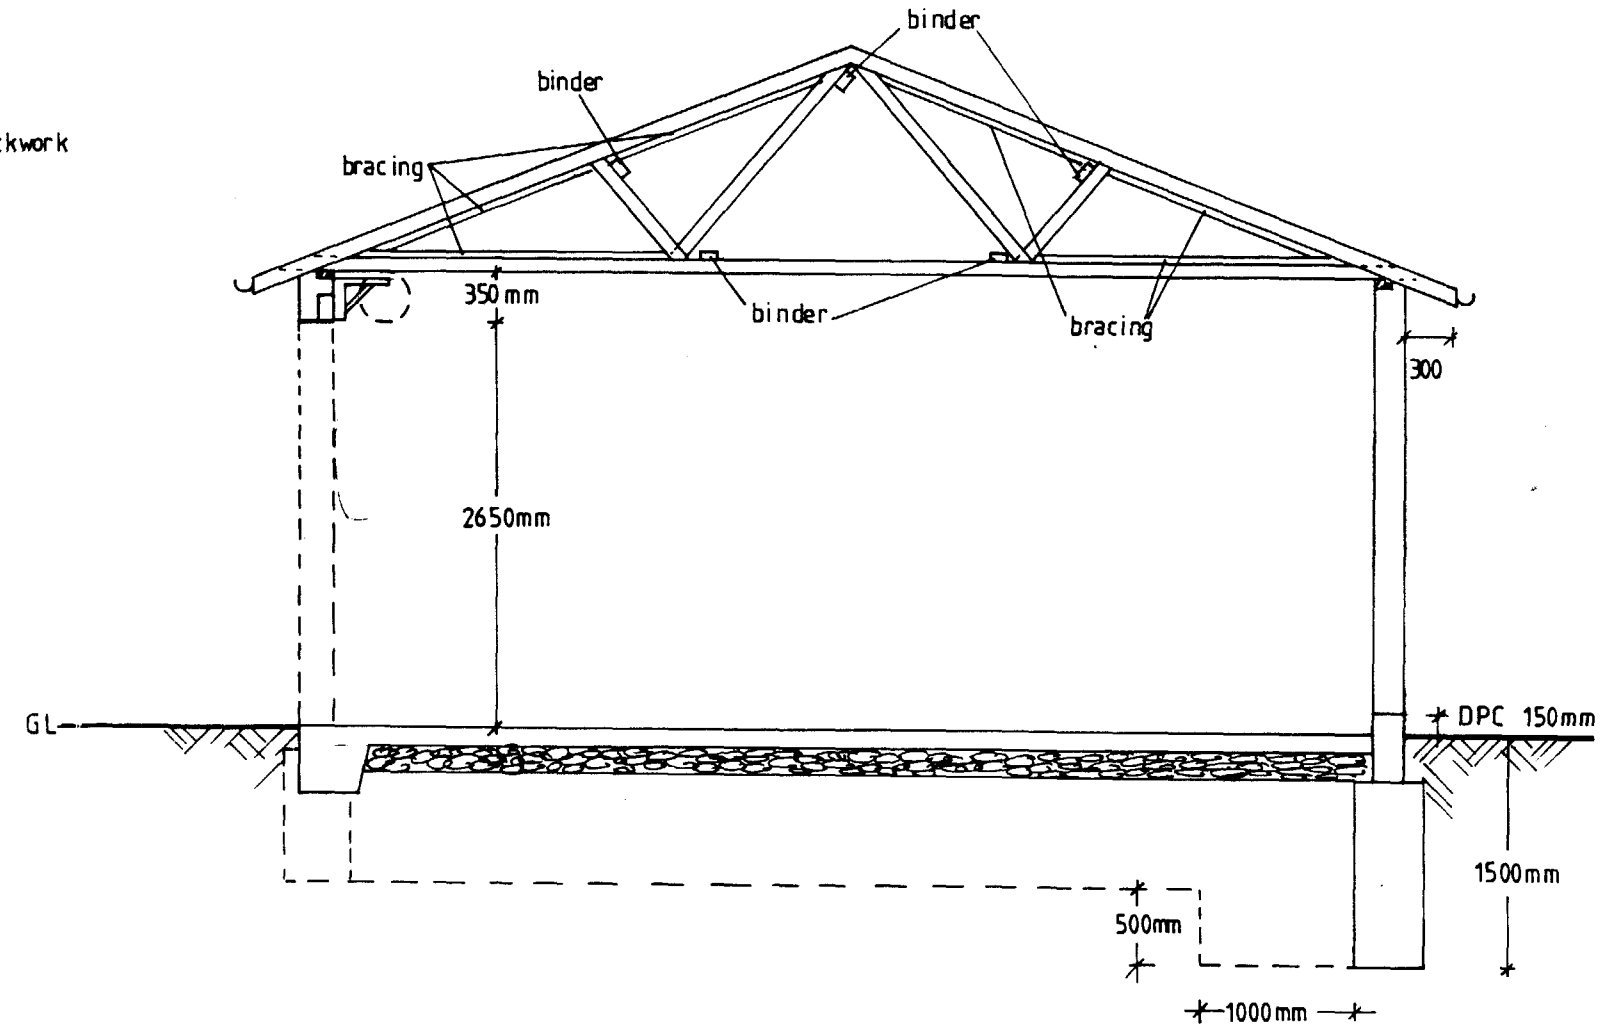

SECTION A-A

DO NOT APPROVED
PLAN

SCALE 1:50