
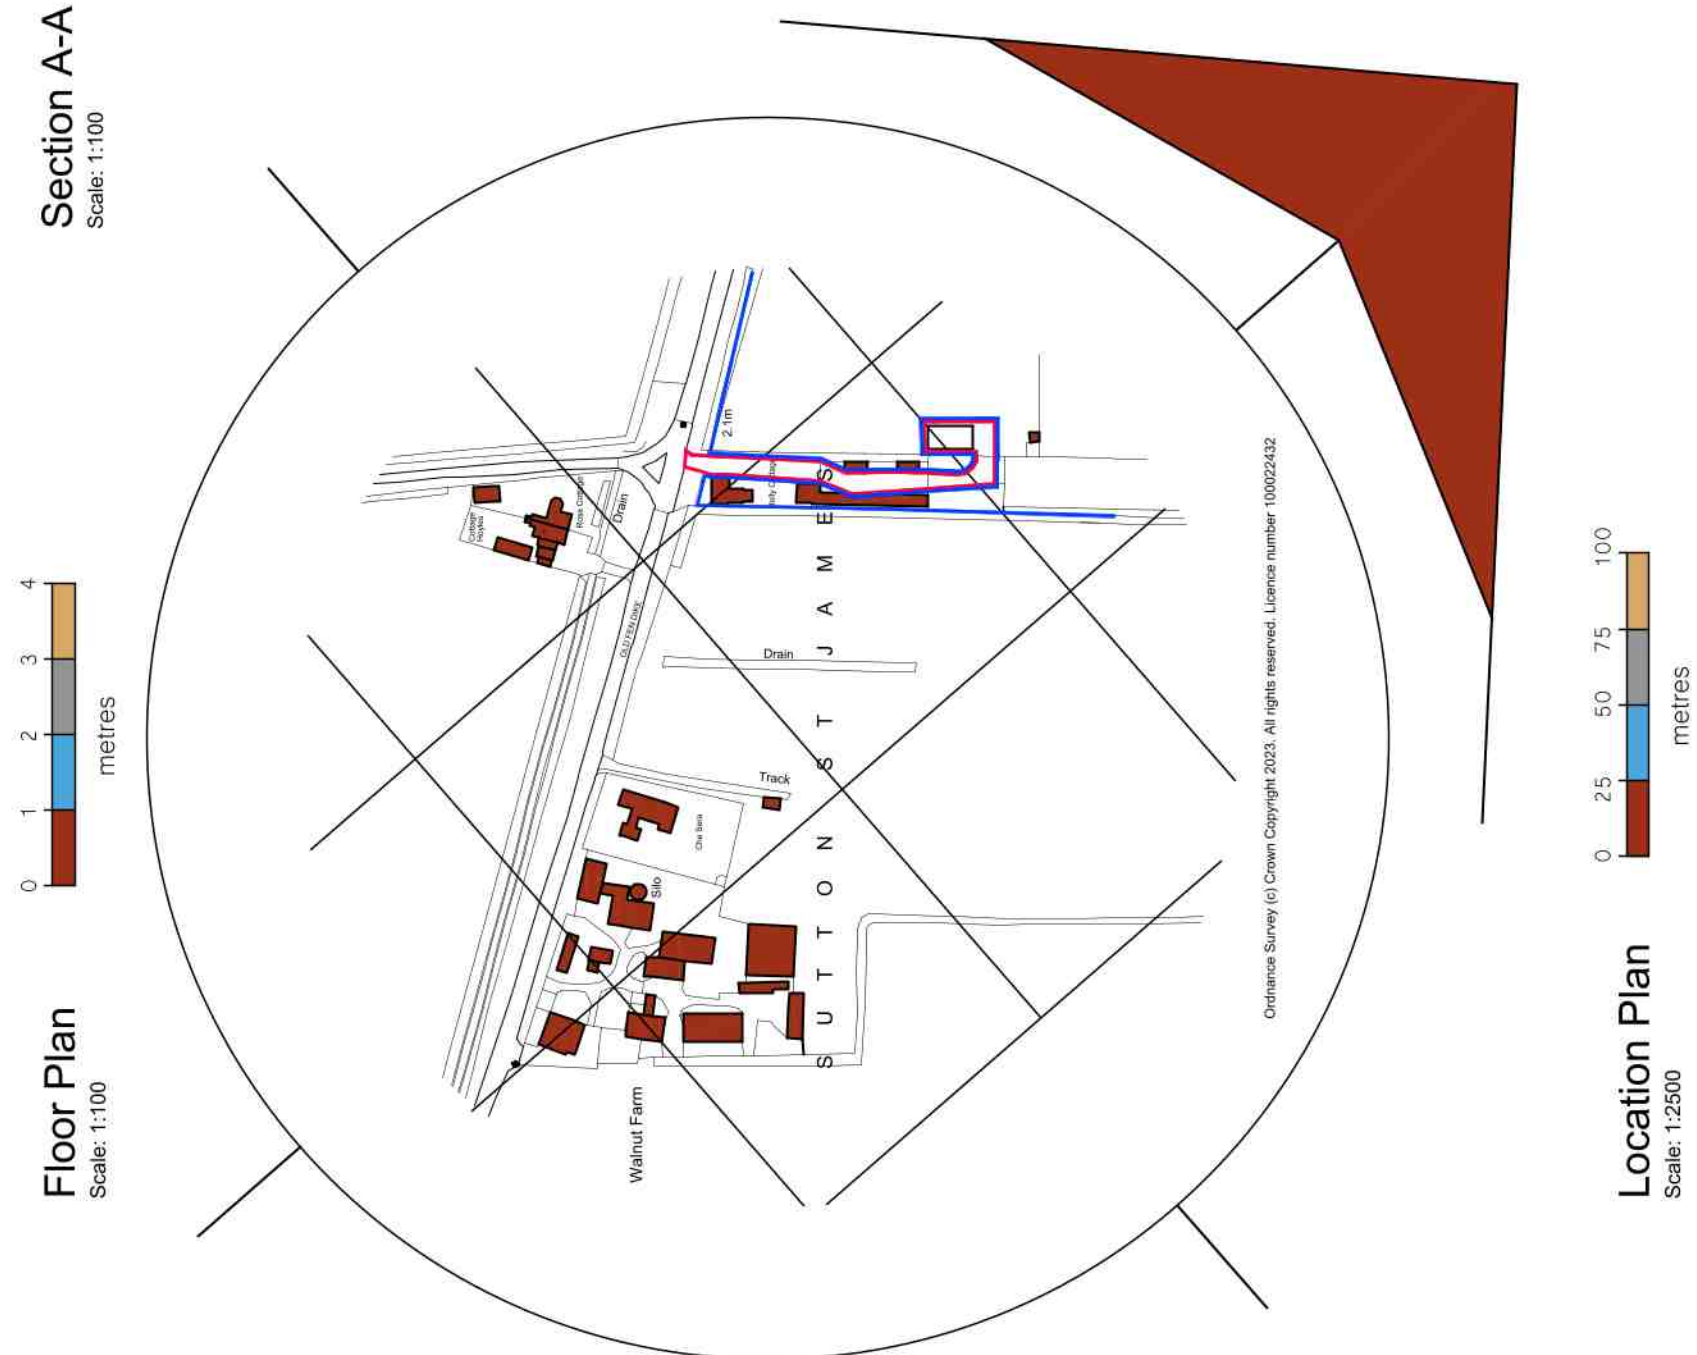
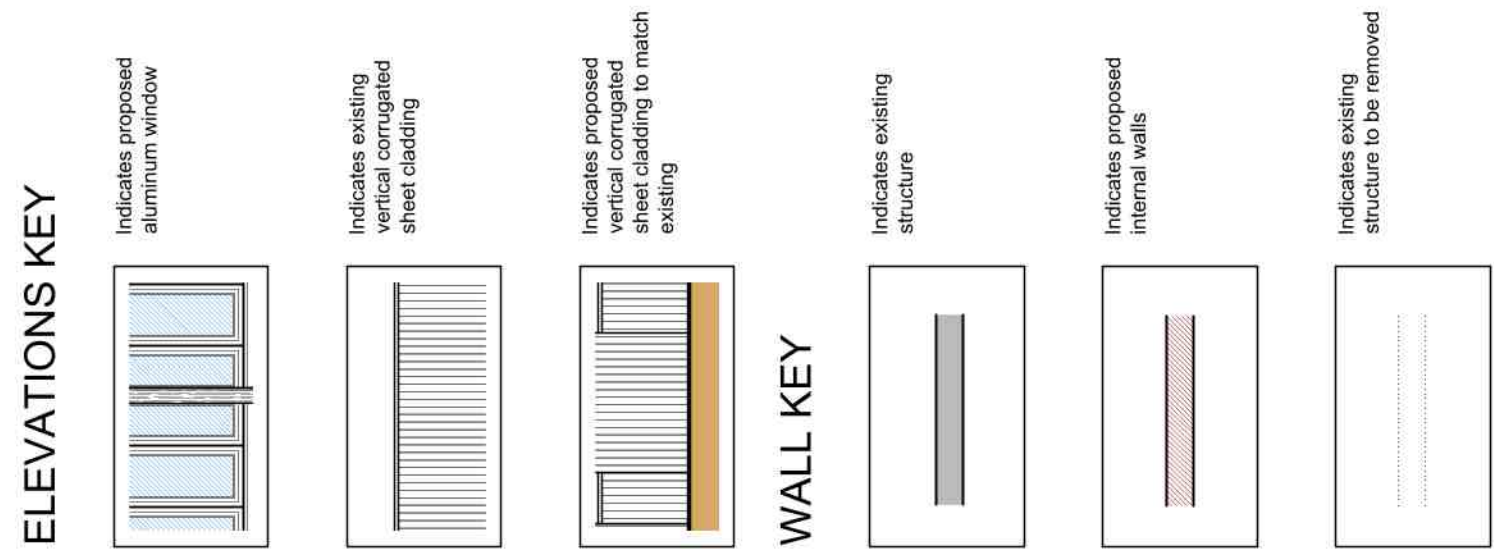
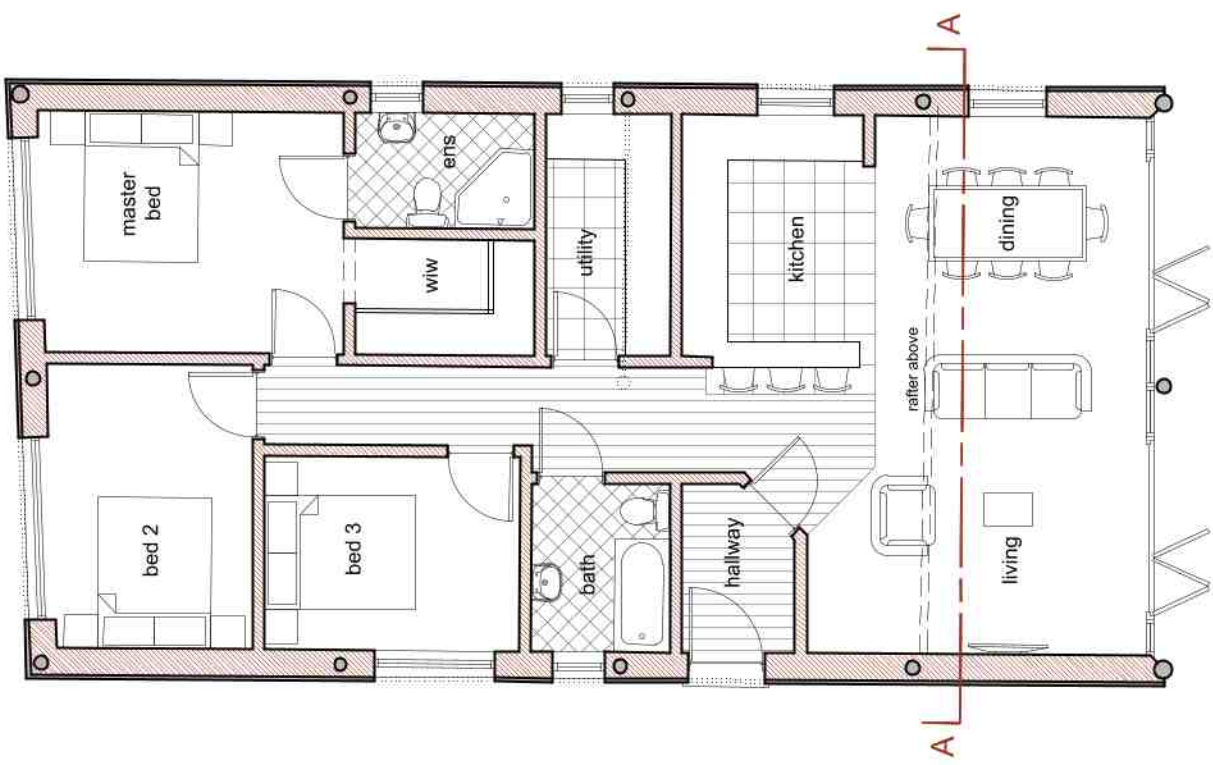
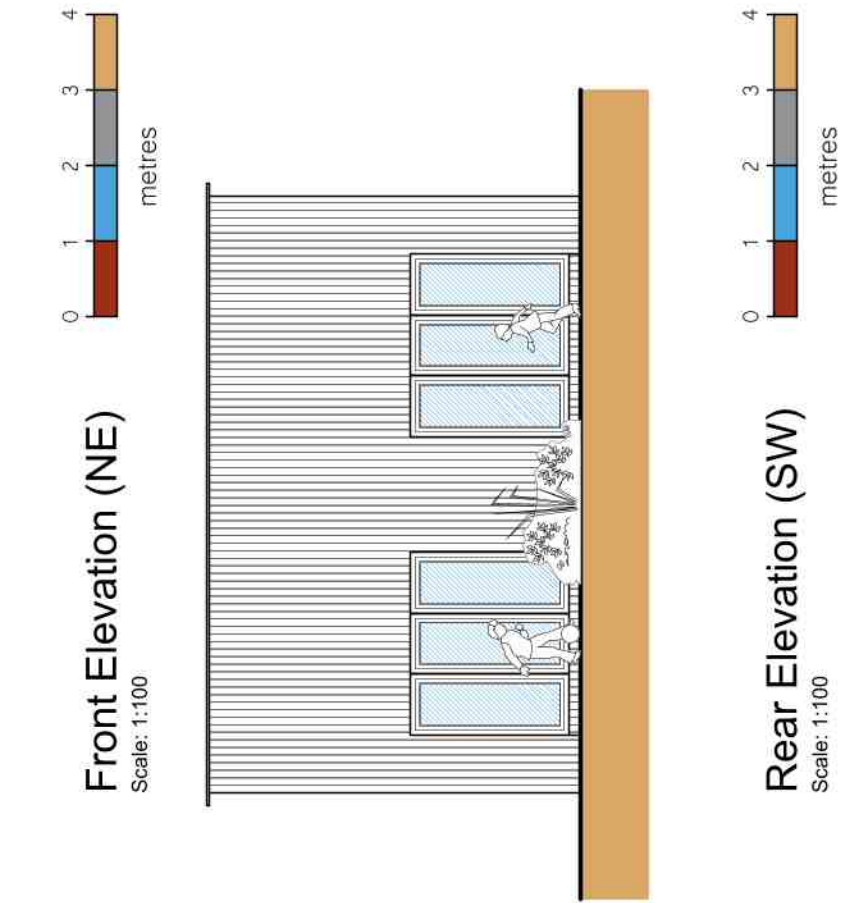
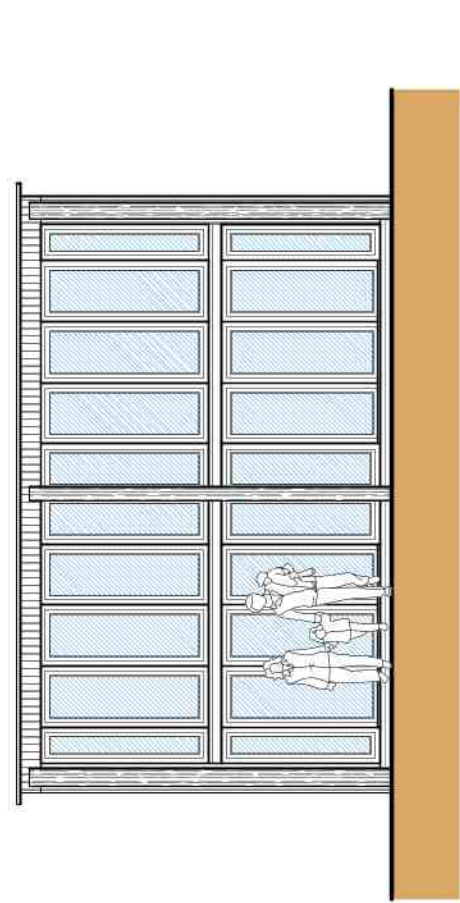
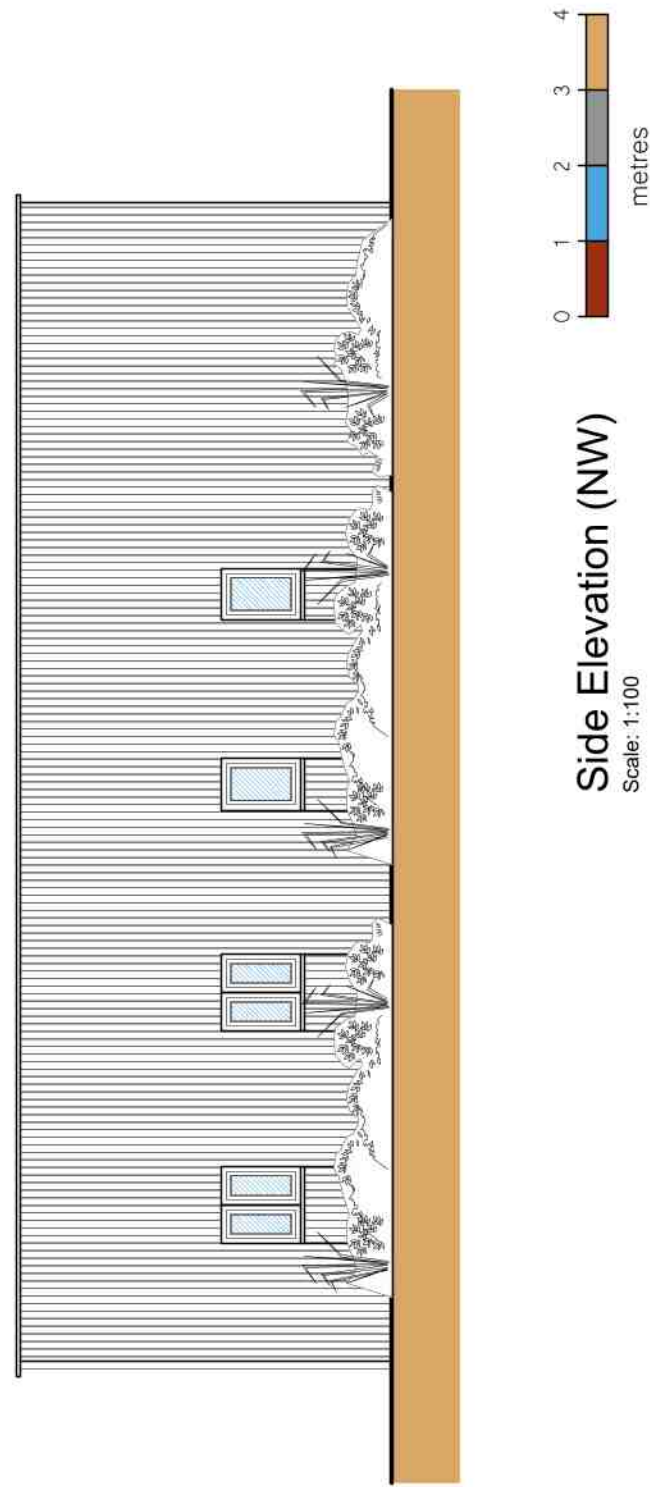


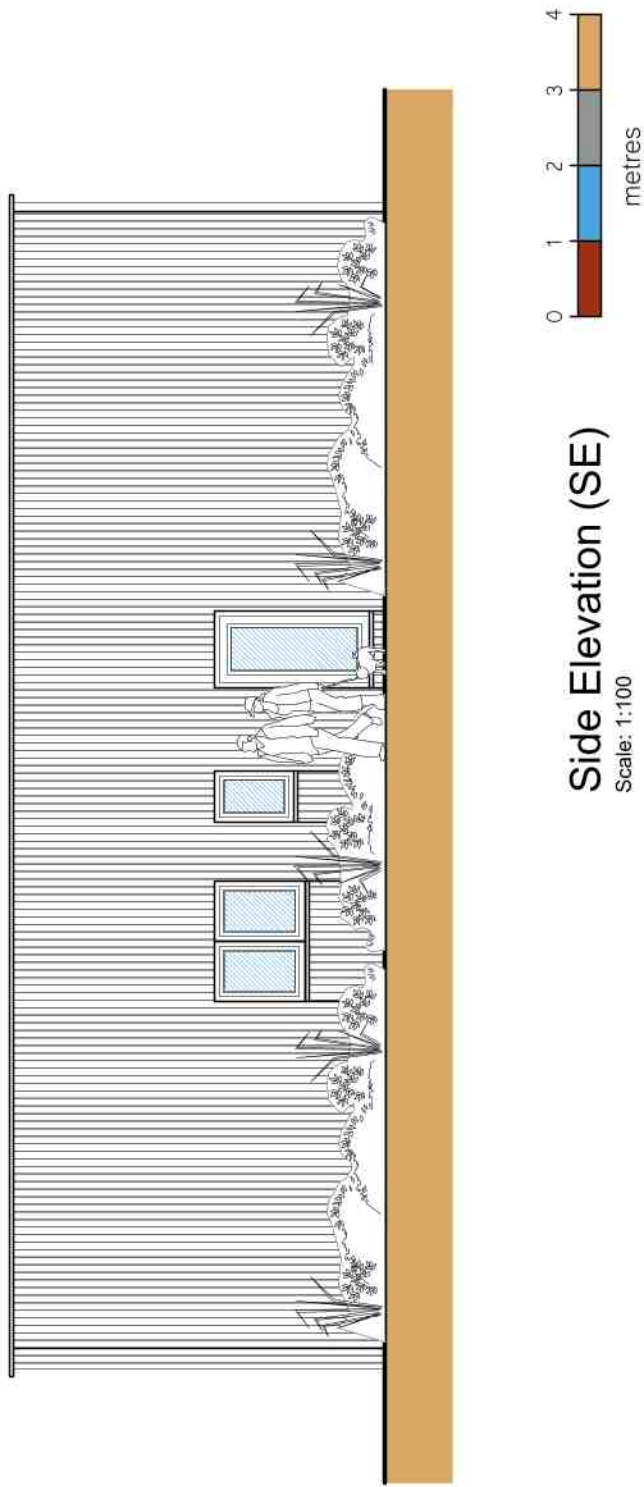

- General Notes
1. All dimensions are shown in 'mm' unless otherwise stated.
 2. The contractor, sub-contractors and suppliers must verify all dimensions on site prior to the commencement of any work.
 3. This drawing is to be read in conjunction with all relevant engineers and specialist sub-contractors drawings and specifications.
 4. Any discrepancies are to be brought to the designers attention.

FOR APPROVAL

SWANN EDWARDS ARCHITECTURE

Swann Edwards Architecture Limited, Swann Edwards Architecture, Black Barn, Fen Road, Guyhirn, Wisbech, Cambs, PE13 4AA
t 01945 450594 e info@swannedwards.co.uk w www.swannedwards.co.uk

Job Title: Proposed Barn Conversion at The Barn, Holly Cottage, Old Fen Dike, Sutton St James PE12 0HE | For: Mrs Thompson

Drawing Title: Planning Drawing

Job No.: SE-1987
Dwg. No.: PP1000

Date: August 2023

Drawn by: GT
Checked by: SHe

Sheet Size: A1
Revision: B