



Phone:
+44 (0)1704 504341

E-mail:
info@berenewablesltd.com

Lincolnshire, UK

TITLE:

Traffic Management Schematic

DRAWING NUMBER

Appendix 12

CLIENT:

Little Eau Solar Limited

LOCATION:

Area located in the parish of Sutton St. James in Lincolnshire, approximately 3.5km south west of the village of Sutton St. James

PROPOSAL

Solar Photovoltaic (PV) Farm

5.					+	
4.					+	
3.					+	
2.					+	
1.	14/8	RA	Changed dimensions from yards to meters		AW.	D
Rev	Date	By	Description		Checked	By


NOTES :

Sign 2 at 30m

Sign 3 at 200m

AC Engineer -	Project Manager -	Design date :		Sheet :	Scale :
Client: Sign for reception	Design Engineer	Checked by :			
		Checked date :			

DO NOT Scale from this drawing. DO NOT use any information without checking dimensions on site. This document is exclusive property of BE Renewables Limited. Copying, reproduction, or disclosure to third parties is prohibited without written permission of BE Renewables. In case of infringement, BE Renewables seek damages for breach of statutory or contractual obligations. All work and materials to be current codes of practice and British Standards unless stated otherwise.

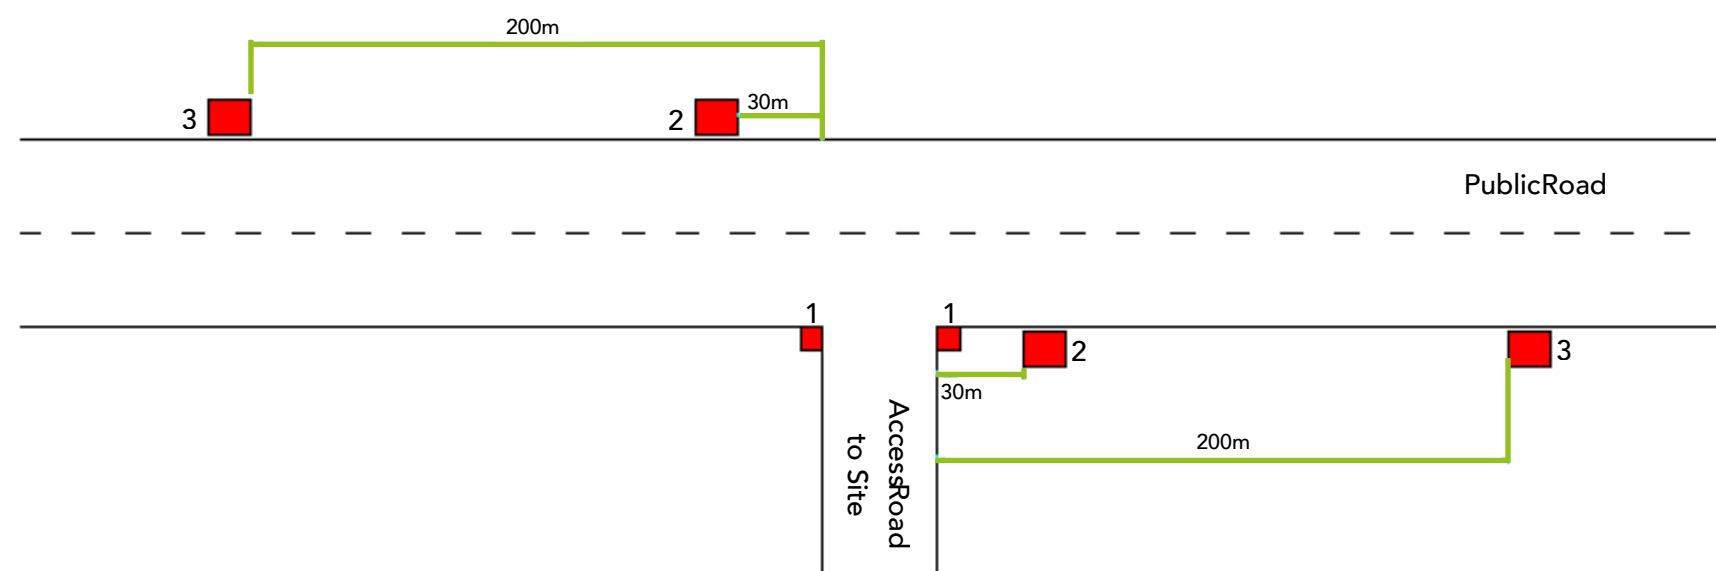

SIGN ONE



SIGN TWO



SIGN THREE



NOT FOR CONSTRUCTION