

BE Renewables Limited
Hesketh Mount,
92-96 Lord Street,
Southport
PR8 1JR

Phone:
+44 (0)1704 504341
Fax:
+44 (0)1704 504346

E-mail:
info@berenewablesltd.com

Little Eau Solar Farm
Lincolnshire, UK

TITLE:
Landscape Plan

DRAWING NUMBER
Appendix 18c

CLIENT:
Little Eau Solar Limited

LOCATION:
Area located in the parish of Sutton St. James
in Lincolnshire, approximately 3.5km
south west of the village of Sutton St. James


PROPOSAL
Solar Photovoltaic (PV) Farm

5.									
4.									
3.									
2.									
1.	08/14	RA	Landscape Configuration				DH	JA	
Rev.	Date	By	Description				Checked	Approved	

- NOTES :
- Unless otherwise stated all dimensions are in millimeter "mm" . Please note: All dimensions are approximate and are subject to final design.
 - Overall height approx 2000mm-2400mm'
 - Framework Material is galvansied metal, colour Grey
 - PV Panel Colour is Dark Blue with Grey metal frame

AC Engineer	Project Manager	Design date		Sheet		Scale		Size	
Client Sign for approval	Design Engineer	Checked by				1:50		A3	
		Checked date							

DO NOT Scale from this drawing. DO NOT use any information without checking dimensions on site. This document is exclusive property of BE Renewables Limited. Copying, reproduction, or disclosure to third parties is prohibited without written permission of BE Renewables. In case of infringement, BE Renewables seek damages for breach of statutory or contractual obligations. All work and materials to be current codes of practice and British Standards unless stated otherwise.

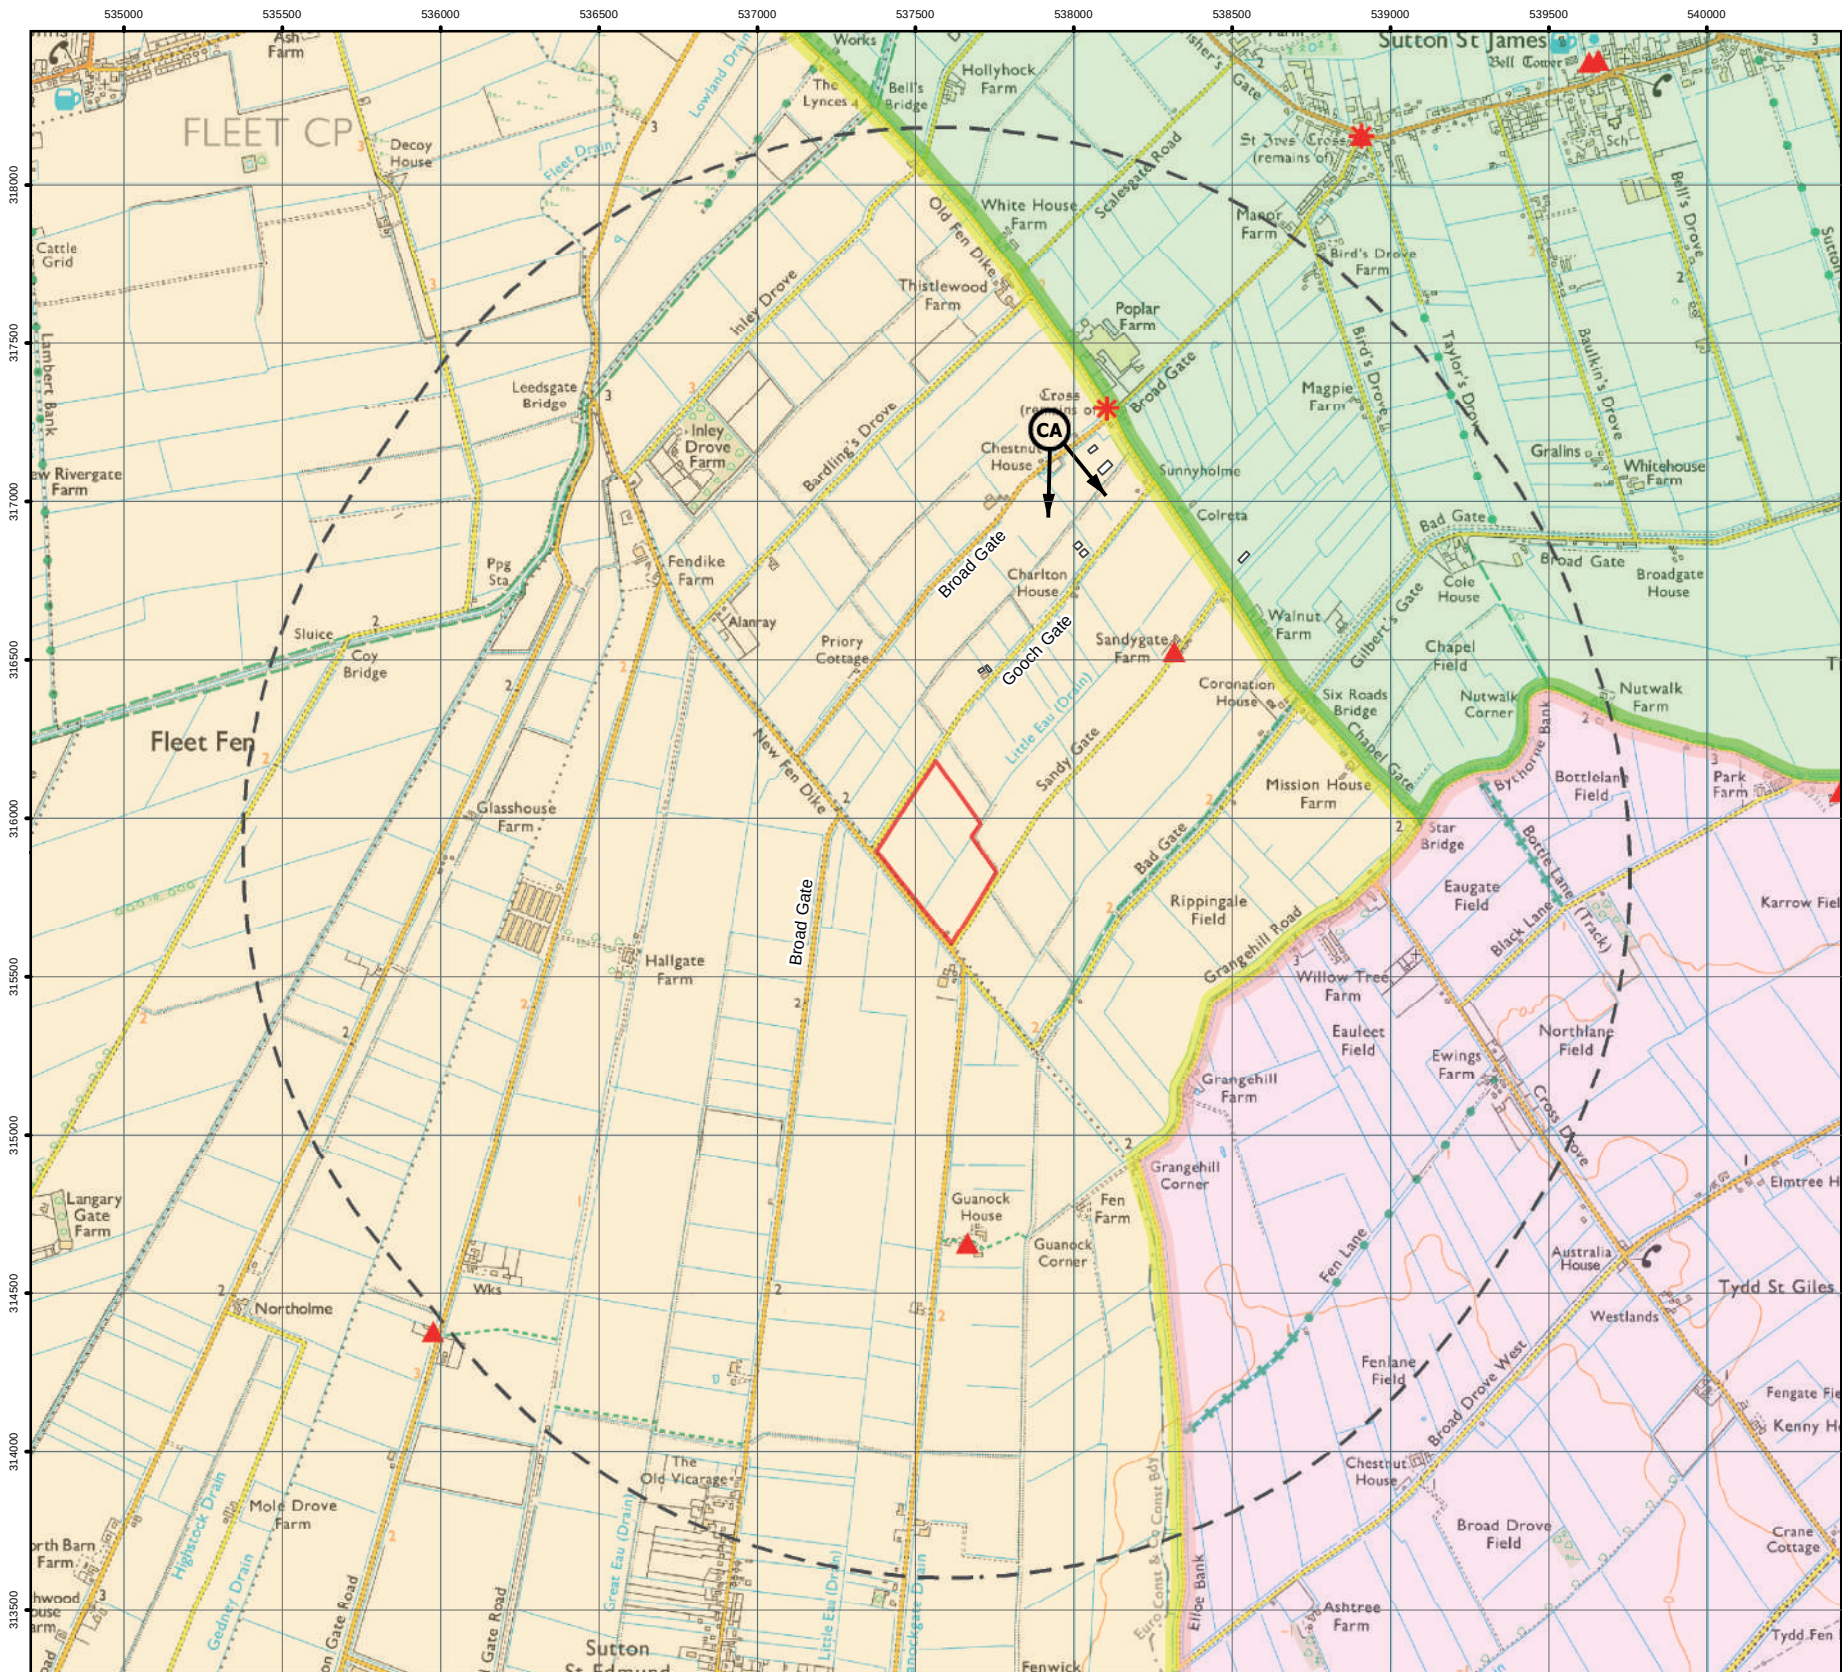

PRE - DESIGN KEY

- Solar Park site
- 2km radius of solar park

Landscape Character Type

- Cambridgeshire Fenlands
- Peaty Fens
- Settled Fens
- # Listed buildings

- k Scheduled ancient monument
- CA Character photo location

NOT FOR CONSTRUCTION