

BE Renewables Limited
Hesketh Mount,
92-96 Lord Street,
Southport
PR8 1JR

Phone:
+44 (0)1704 504341
Fax:
+44 (0)1704 504346

E-mail:
info@berenewablesltd.com

Little Eau Solar Farm
Lincolnshire, UK

TITLE:
Visual Amenity Plan

DRAWING NUMBER
Appendix 18d

CLIENT:
Little Eau Solar Limited

LOCATION:
Area located in the parish of Sutton St. James
in Lincolnshire, approximately 3.5km
south west of the village of Sutton St. James


PROPOSAL
Solar Photovoltaic (PV) Farm

5.									
4.									
3.									
2.									
1.	08/14	RA	Landscape Configuration			DH	JA		
Rev.	Date	By	Description			Checked	Approved		

- NOTES :
- Unless otherwise stated all dimensions are in millimeter "mm" . Please note: All dimensions are approximate and are subject to final design.
 - Overall height approx 2000mm-2400mm
 - Framework Material is galvansied metal, colour Grey
 - PV Panel Colour is Dark Blue with Grey metal frame

AC Engineer	Project Manager	Design date		Sheet		Scale		Size	
Client Sign for approval	Design Engineer	Checked by				1:50		A3	
		Checked date							

DO NOT Scale from this drawing. DO NOT use any information without checking dimensions on site. This document is exclusive property of BE Renewables Limited. Copying, reproduction, or disclosure to third parties is prohibited without written permission of BE Renewables In case of infringement, BE Renewables seek damages for breach of statutory or contractual obligations. All work and materials to be current codes of practice and British Standards unless stated otherwise.

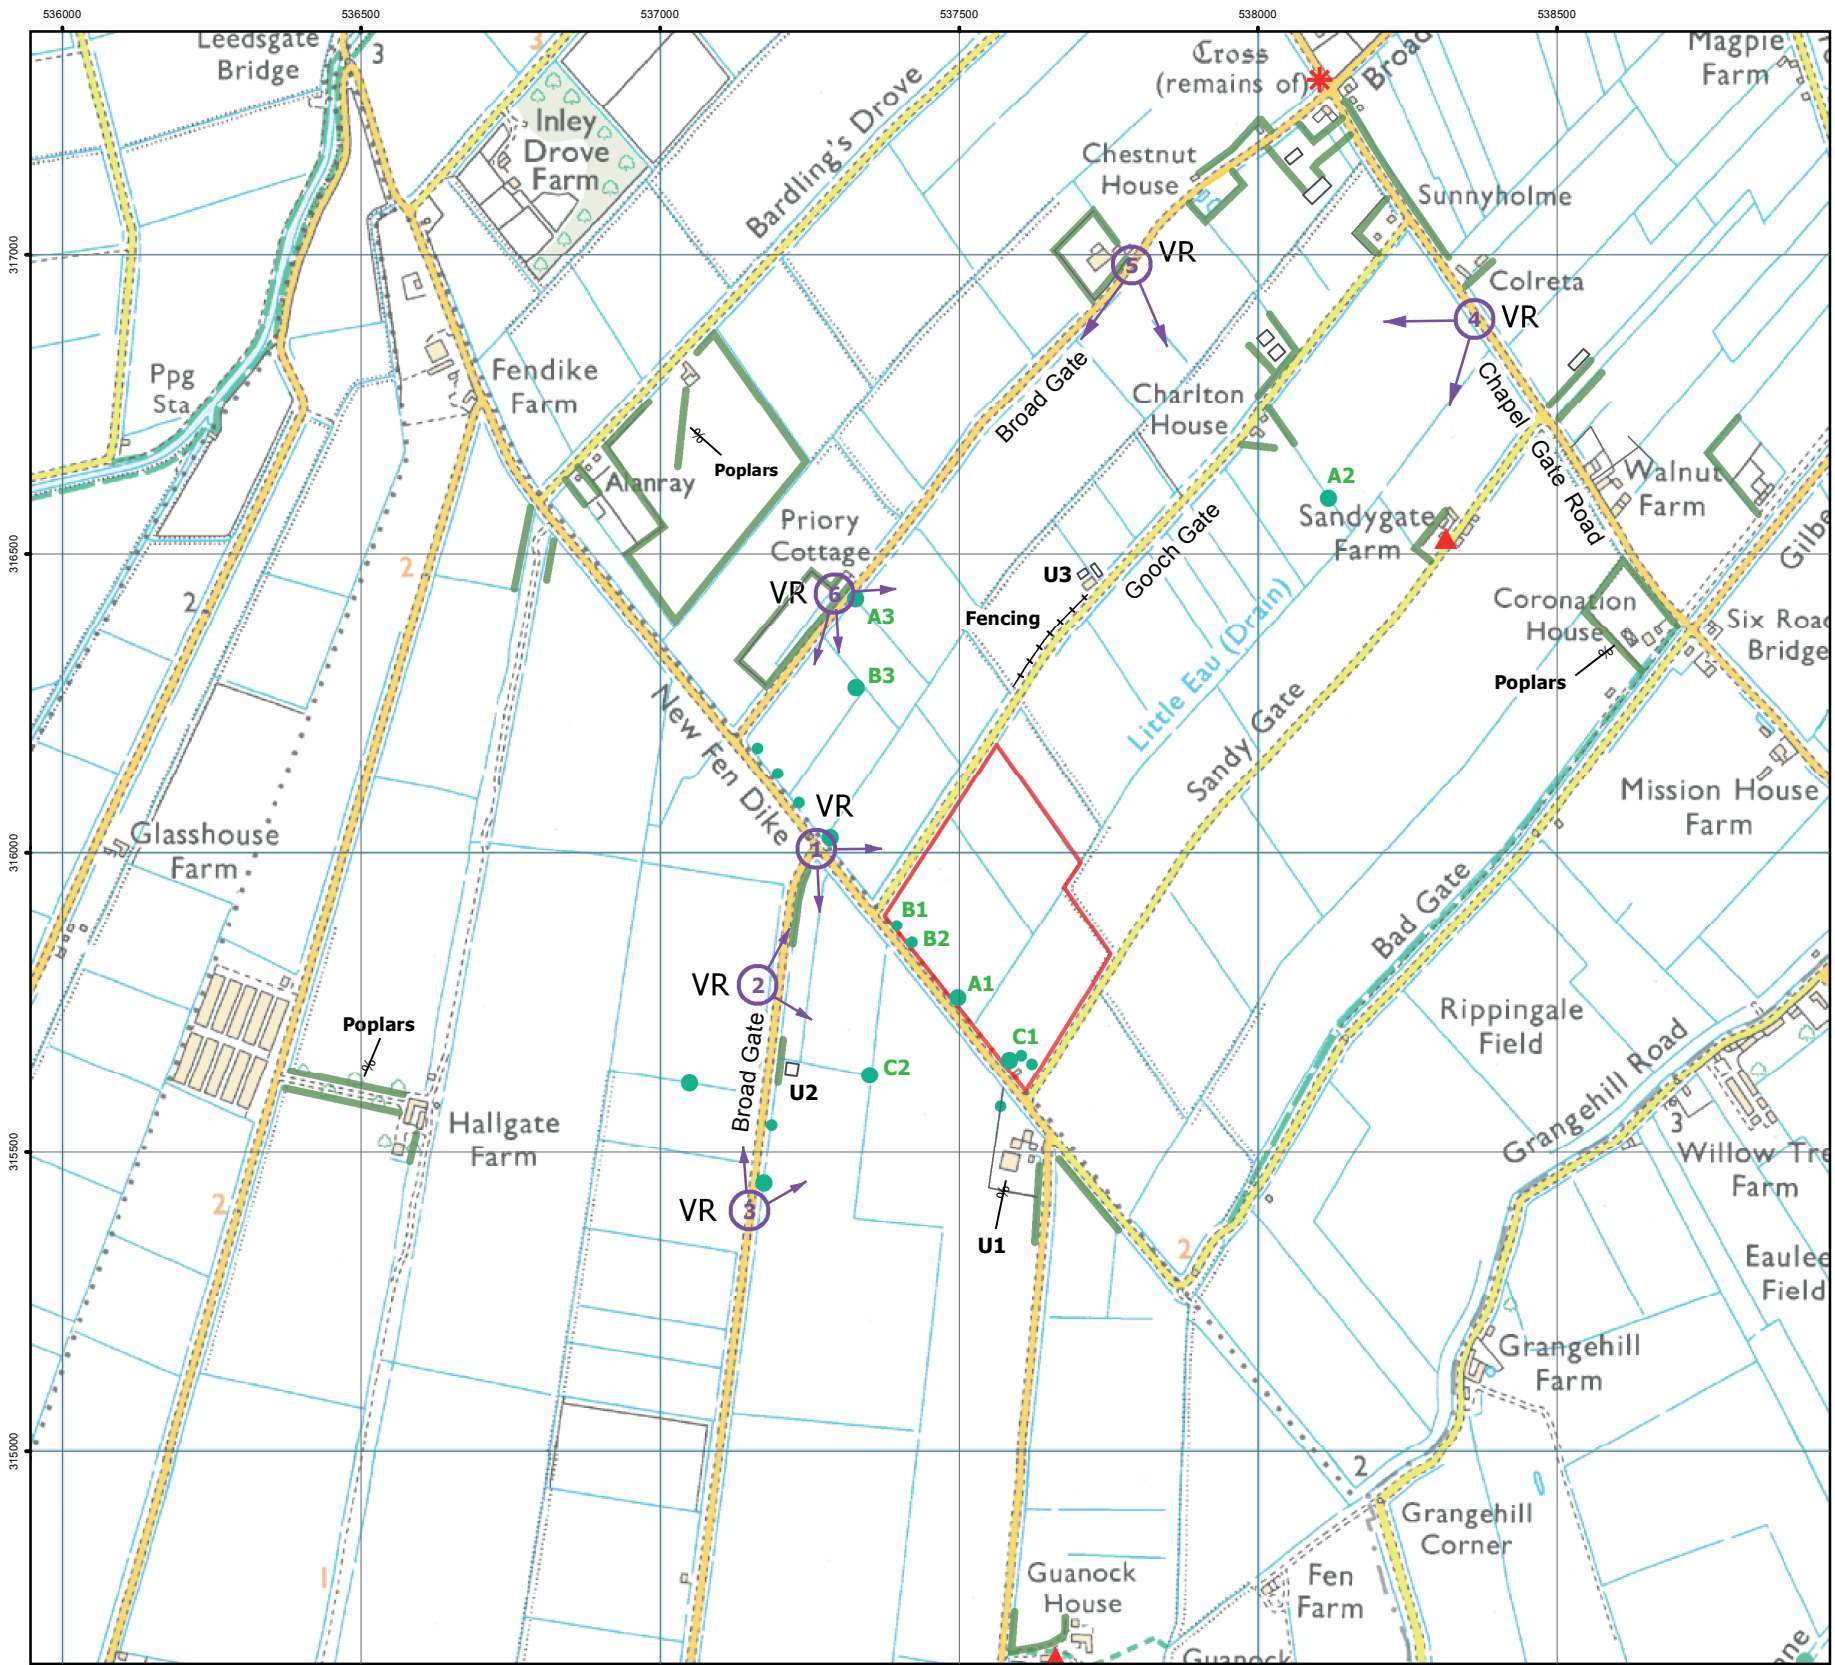

PRE - DESIGN KEY

Solar Park site

VR

Visual receptor

Existing shelter belt

k

Scheduled ancient monument

1

Photo viewpoint

!

Bushes

#

Listed buildings

NOT FOR CONSTRUCTION