


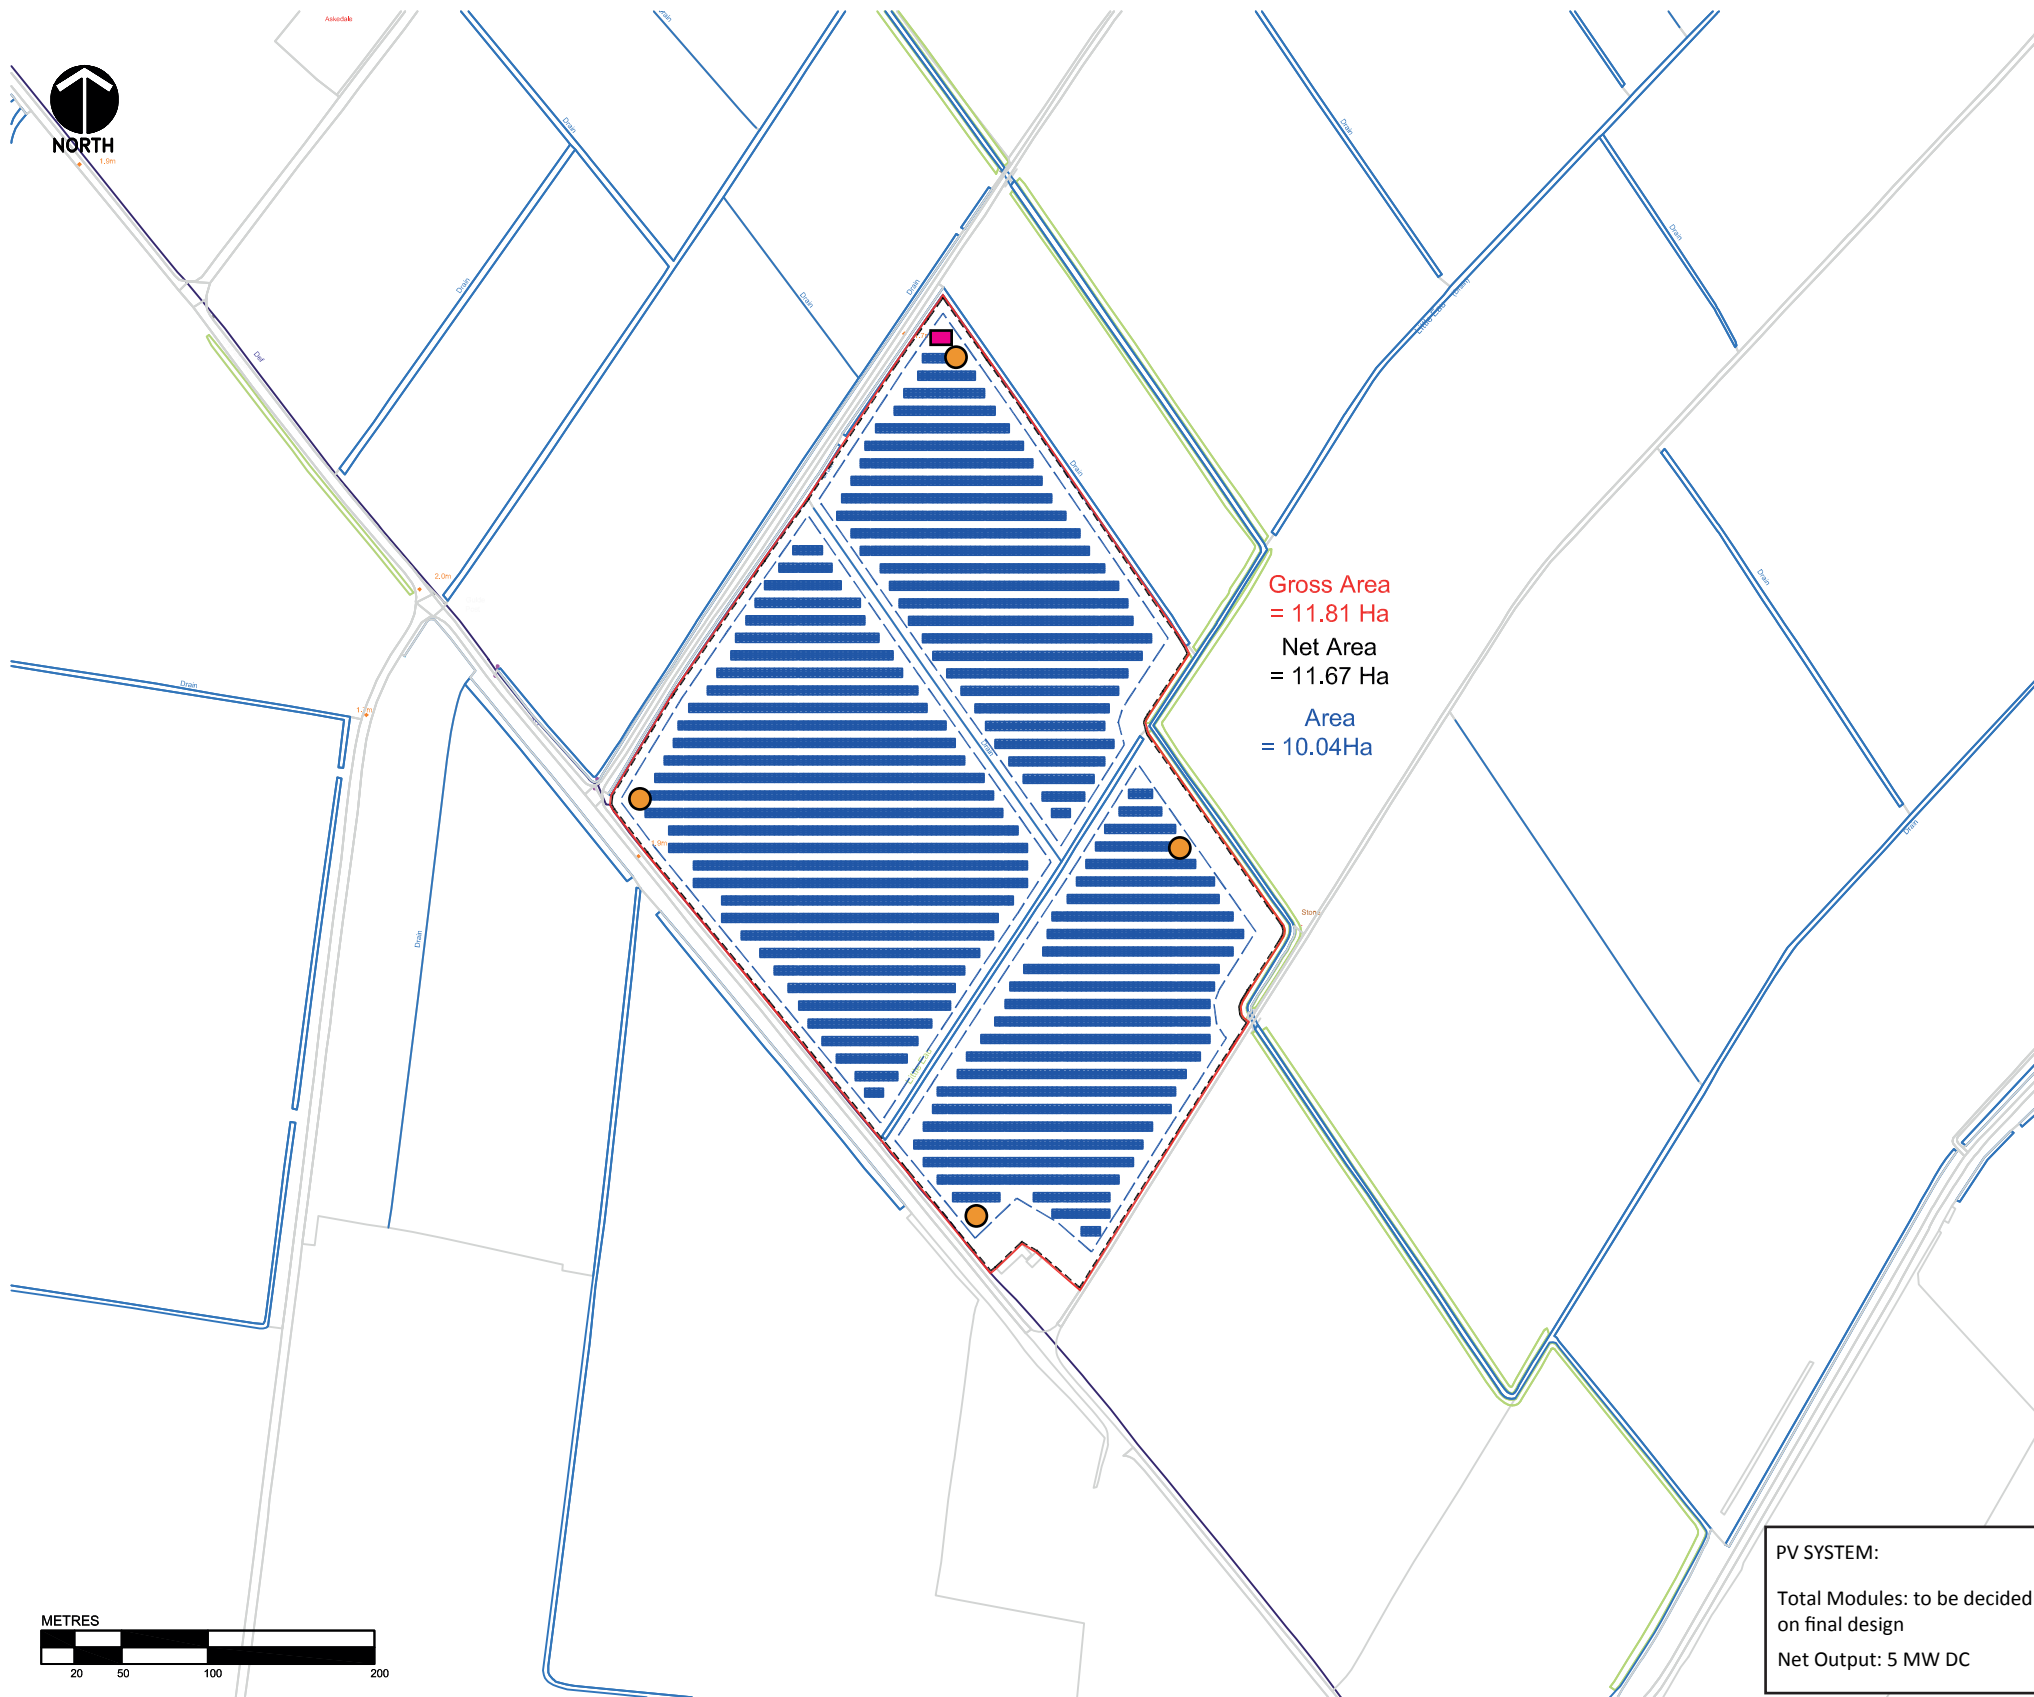

PRE - DESIGN KEY

- SOLAR PANEL    ■ SUBSTATION    --- EXTENT OF SOLAR FARM DEVELOPMENT FENCE  
● CCTV    □ PLANNING APPLICATION BOUNDARY    --- EXTENT OF SOLAR PV MODULES

NOT FOR CONSTRUCTION

Be renewables

BE Renewables Limited  
Hesketh Mount,  
92-96 Lord Street,  
Southport  
PR8 1JR

Phone:  
+44 (0)1704 504341  
Fax:  
+44 (0)1704 504346

E-mail:  
info@berenewablesltd.com

Little Eau Solar Farm  
Lincolnshire, UK

TITLE:

Site Layout Plan

DRAWING NUMBER

Appendix 2

CLIENT:

Little Eau Solar Limited

LOCATION:

Area located in the parish of Sutton St. James  
in Lincolnshire, approximately 3.5km  
south west of the village of Sutton St. James

PROPOSAL

Solar Photovoltaic (PV) Farm

|      |       |    |                         |         |          |
|------|-------|----|-------------------------|---------|----------|
| 5.   |       |    |                         | -       | -        |
| 4.   |       |    |                         | -       | -        |
| 3.   |       |    |                         | -       | -        |
| 2.   |       |    |                         | -       | -        |
| 1.   | 08/14 | RA | Landscape Configuration | DH      | JA       |
| Rev. | Date  | By | Description             | Checked | Approved |

NOTES :

THIS DRAWING IS FOR ILLUSTRATIVE  
PURPOSES ONLY!

TREES ARE CONSIDERED AS PER  
PRE-DESIGN SITE CONDITIONS

PV SYSTEM:

TILT ANGLE: 20°

PV MODULES: (16,140) TRINA TSM-310  
PD-14

RACK CONFIGURATION:  
4 MODULES IN LANDSCAPE

|                          |                 |              |       |       |      |
|--------------------------|-----------------|--------------|-------|-------|------|
| AC Engineer              | Project Manager | Design date  | Sheet | Scale | Size |
| Client Sign for approval | Design Engineer | Checked by   |       | 1:50  | A3   |
|                          |                 | Checked date |       |       |      |

DO NOT Scale from this drawing. DO NOT use any information without checking dimensions on site. This document is exclusive property of BE Renewables Limited. Copying, reproduction, or disclosure to third parties is prohibited without written permission of BE Renewables. In case of infringement, BE Renewables seek damages for breach of statutory or contractual obligations. All work and materials to be current codes of practice and British Standards unless stated otherwise.