



Section 4-4

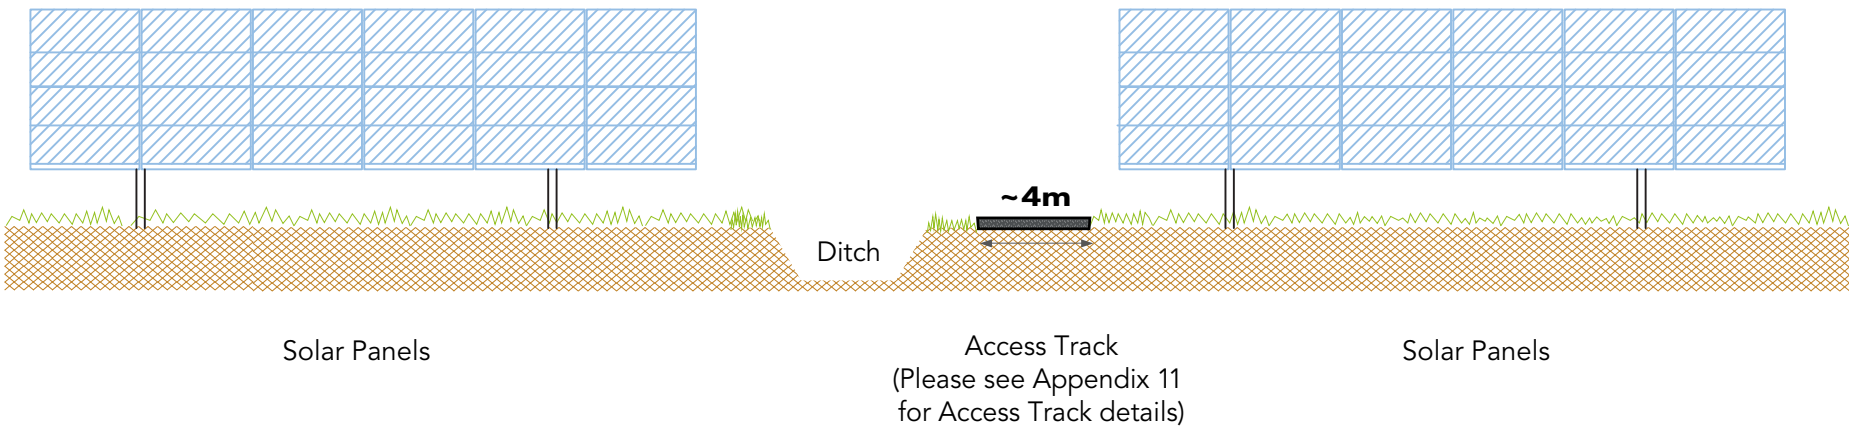

Section 5-5

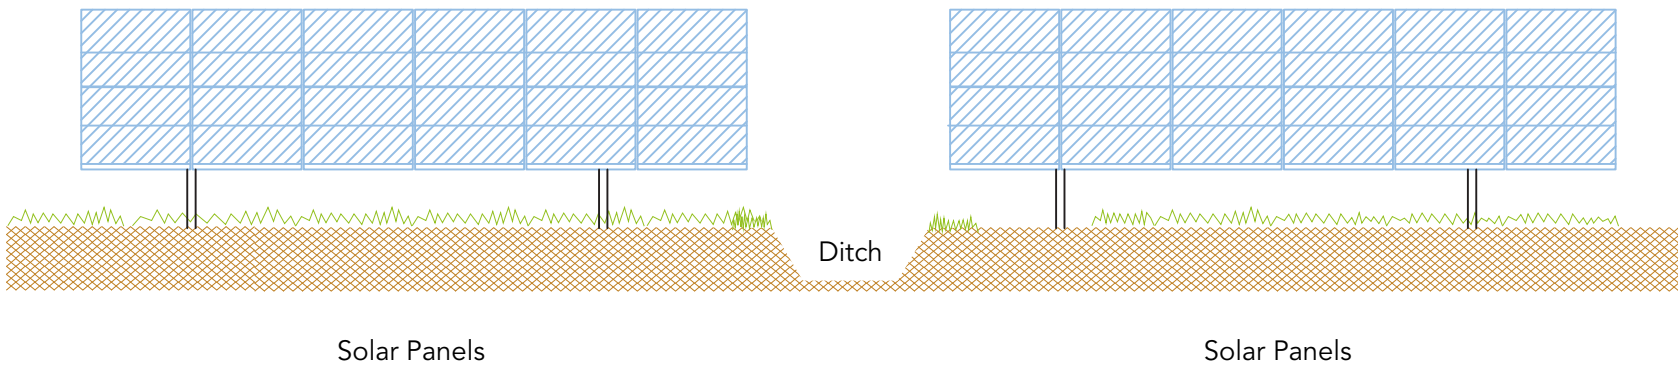

PRE - DESIGN KEY

-  PV-module
-  Ground
-  Soil

NOT FOR CONSTRUCTION

For Illustrative Purposes Only



BE Renewables Limited
Hesketh Mount,
92-96 Lord Street,
Southport
PR8 1JR

Phone:
+44 (0)1704 504341
Fax:
+44 (0)1704 504346

E-mail:
info@berenewablesltd.com

Little Eau Solar Farm

Lincolnshire, UK

TITLE:

Sectional View

DRAWING NUMBER

Appendix 22d

CLIENT:

Little Eau Solar Limited

LOCATION:

Area located in the parish of Sutton St. James
in Lincolnshire, approximately 3.5km
south west of the village of Sutton St. James

PROPOSAL

Solar Photovoltaic (PV) Farm

5						
4						
3						
2						
1	08/14	RA	Section 1-1 Amended	DH	JA	
Rev.	Date	By	Description	Checked	Approved	

NOTES :

- Overall height approx. 2000-2400mm
- Angle between 25-35 degrees
- 4-Row landscape pictured but 3-Row landscape panels could be used in the final design.
- Please note: All dimensions are approximate and are subject to final design.

AC Engineer	Project Manager	Design date	Sheet	Scale	Size
Client Sign for reception	Design Engineer	Checked by			A3
		Checked date			

DO NOT Scale from this drawing. DO NOT use any information without checking dimensions on site. This document is exclusive property of BE Renewables Limited. Copying, reproduction, or disclosure to third parties is prohibited without written permission of BE Renewables. In case of infringement, BE Renewables seek damages for breach of statutory or contractual obligations. All work and materials to be current codes of practice and British Standards unless stated otherwise.