

BE Renewables Limited
Suite 10, Hesketh Mount,
92-96 Lord Street,
Southport
PR8 1JR

Phone:
+44 (0)1704 504341
Fax:
+44 (0)1704 504346

E-mail:
info@berenewablesltd.com

Little Eau Solar Farm
Lincolnshire, UK

TITLE:

PV Framework
Elevations

DRAWING NUMBER

Appendix 9

CLIENT:

Little Eau Solar Limited

LOCATION:

Area located in the parish of Sutton St. James
in Lincolnshire, approximately 3.5km
south west of the village of Sutton St. James

PROPOSAL

Solar Photovoltaic (PV) Farm

5.					
4.					
3.					
2.					
1.	08/14	RA	Section Details Changed	DH	JA
Rev.	Date	By	Description	Checked	Approved

NOTES :


- Unless otherwise stated all dimensions are in millimeter "mm".
- Overall height approx.. 2000-2400mm. Please note: All dimensions are approximate and are subject to final design.
- Module: Black/Blue with Grey Aluminium Frame
- Framework: Grey Steel

AC Engineer	Project Manager	Design date	Sheet	Scale	Size
Client Sign for acceptance	Design Engineer	Checked by		1:50	A3
		Checked date			


DO NOT Scale from this drawing. DO NOT use any information without checking dimensions on site. This document is exclusive property of BE Renewables Limited. Copying, reproduction, or disclosure to third parties is prohibited without written permission of BE Renewables In case of infringement, BE Renewables seek damages for breach of statutory or contractual obligations. All work and materials to be current codes of practice and British Standards unless stated otherwise.

Note (i) 3 - 4 No: Solar Modules in Landscape

A (Angle)	B (Height)
25-35 degrees	< 2000-2400

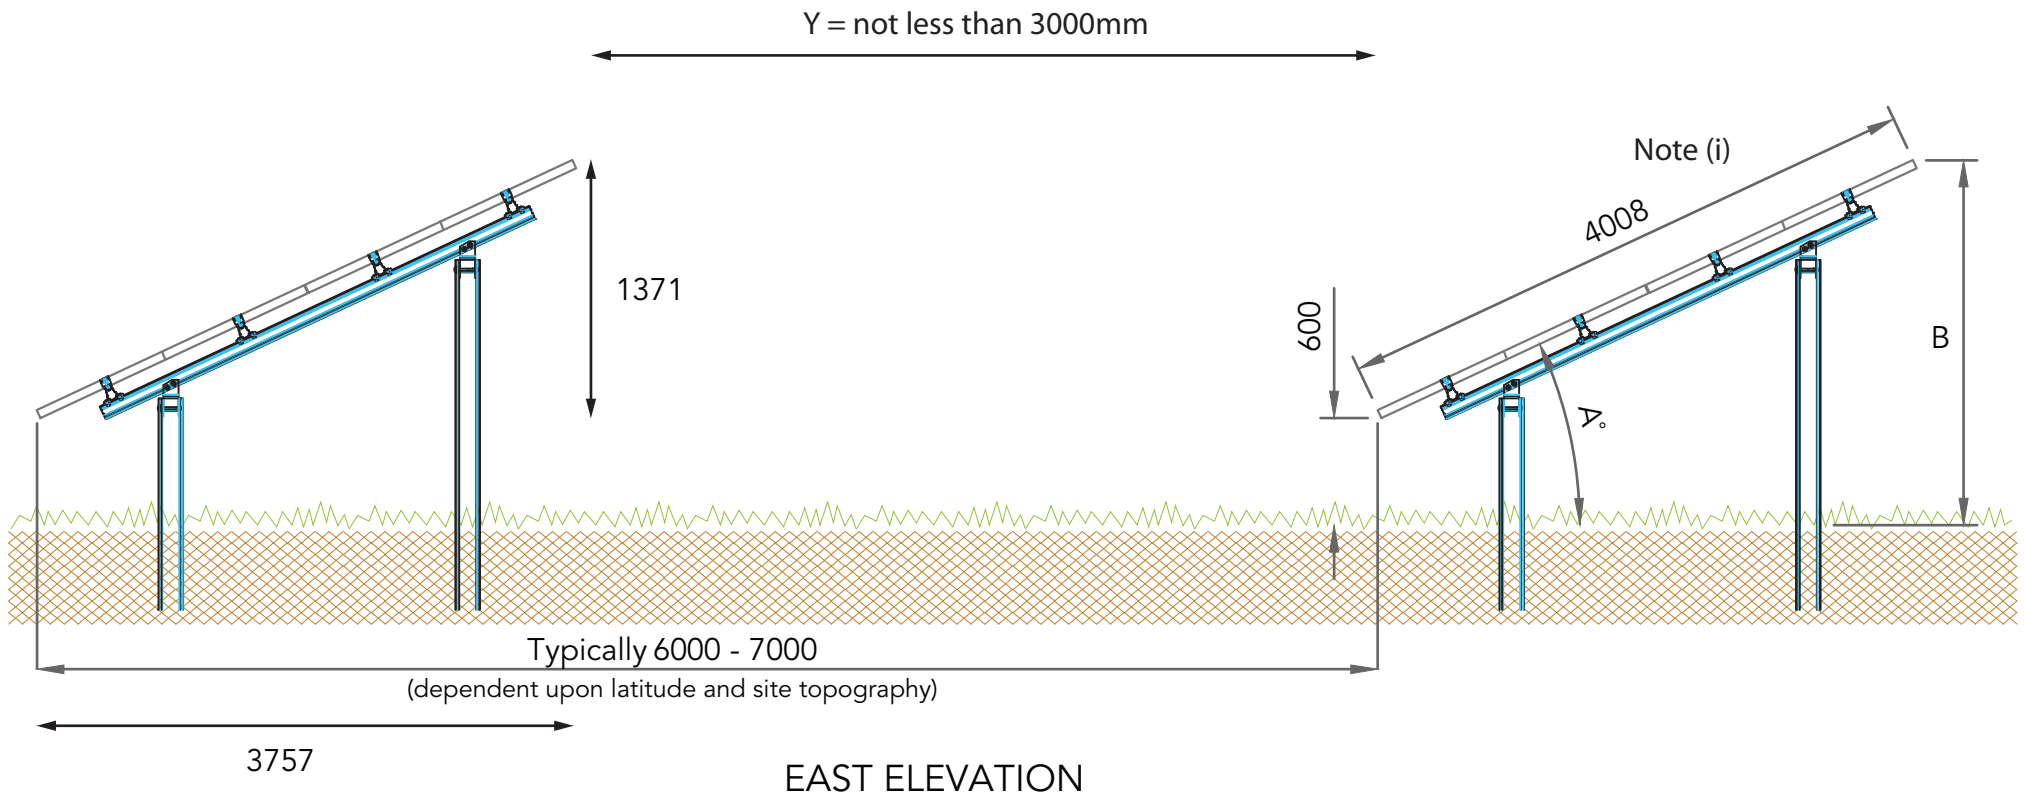

PRE - DESIGN KEY

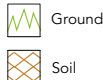

NOT FOR CONSTRUCTION