

SOUTH HOLLAND DC
HOUSING & PLANNING
03 APR 1995
Ref: 0161/95

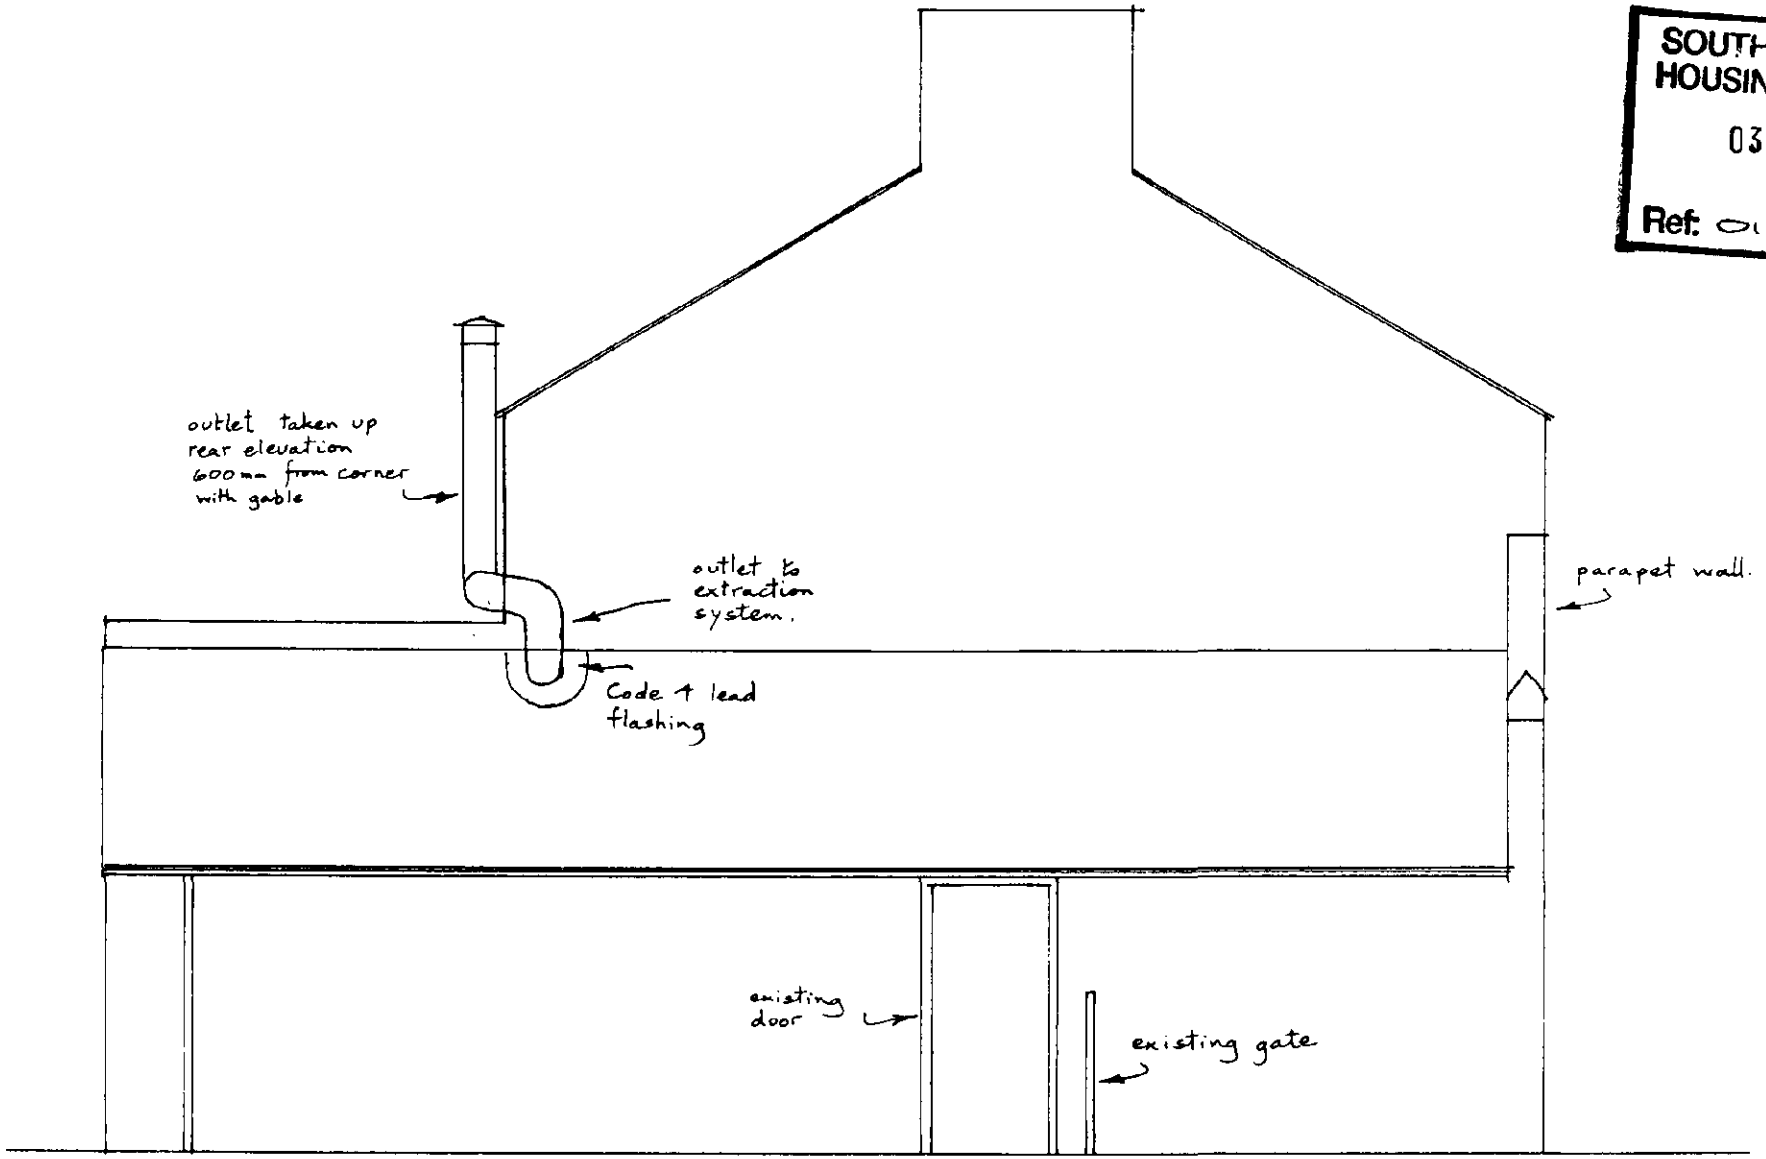

SIDE ELEVATION

revised 28/3/95

SOUTH HOLLAND DC
HOUSING & PLANNING
03 APR 1995
Ref: 0161 | 95

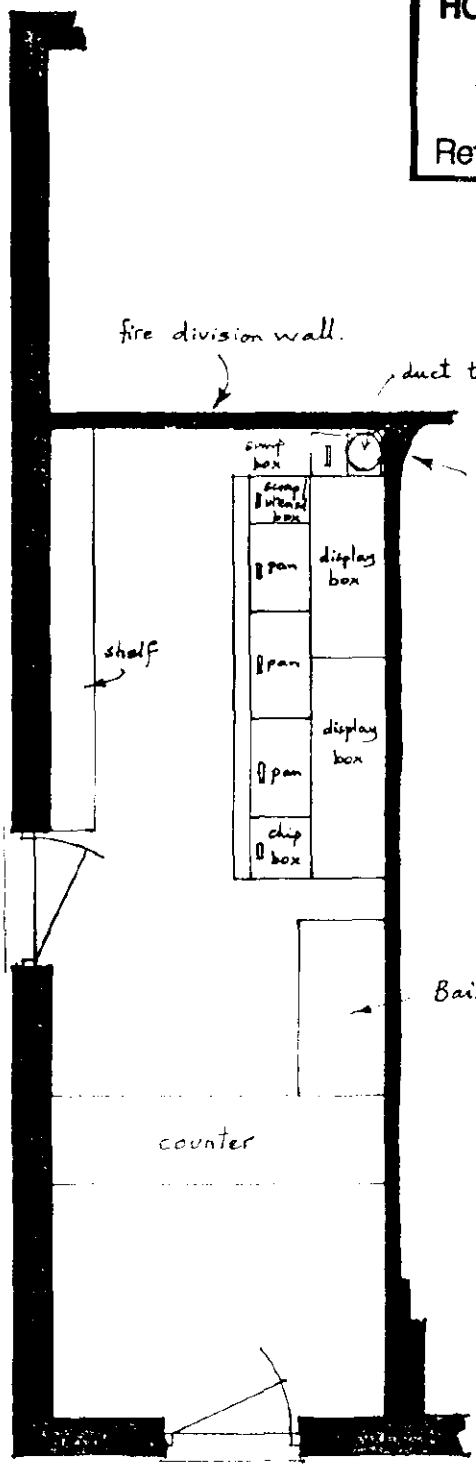

PLAN

scale 1:50.

AMENDED PLAN
Ref.

T. W. Roffe and Sons.
46a Chapel Gate,
Sutton St. James

Planning ref: H20/721/94
January 1995
revised 28/3/95

Building Design and Plans
A. ROFFE - 1, Green Lane,
SPALDING, Lincs. PE11 2YB
Tel: 0775 - 723680