

SOUTH HOLLAND DC
HOUSING & PLANNING
26 FEB 1999
Ref: 0189/99

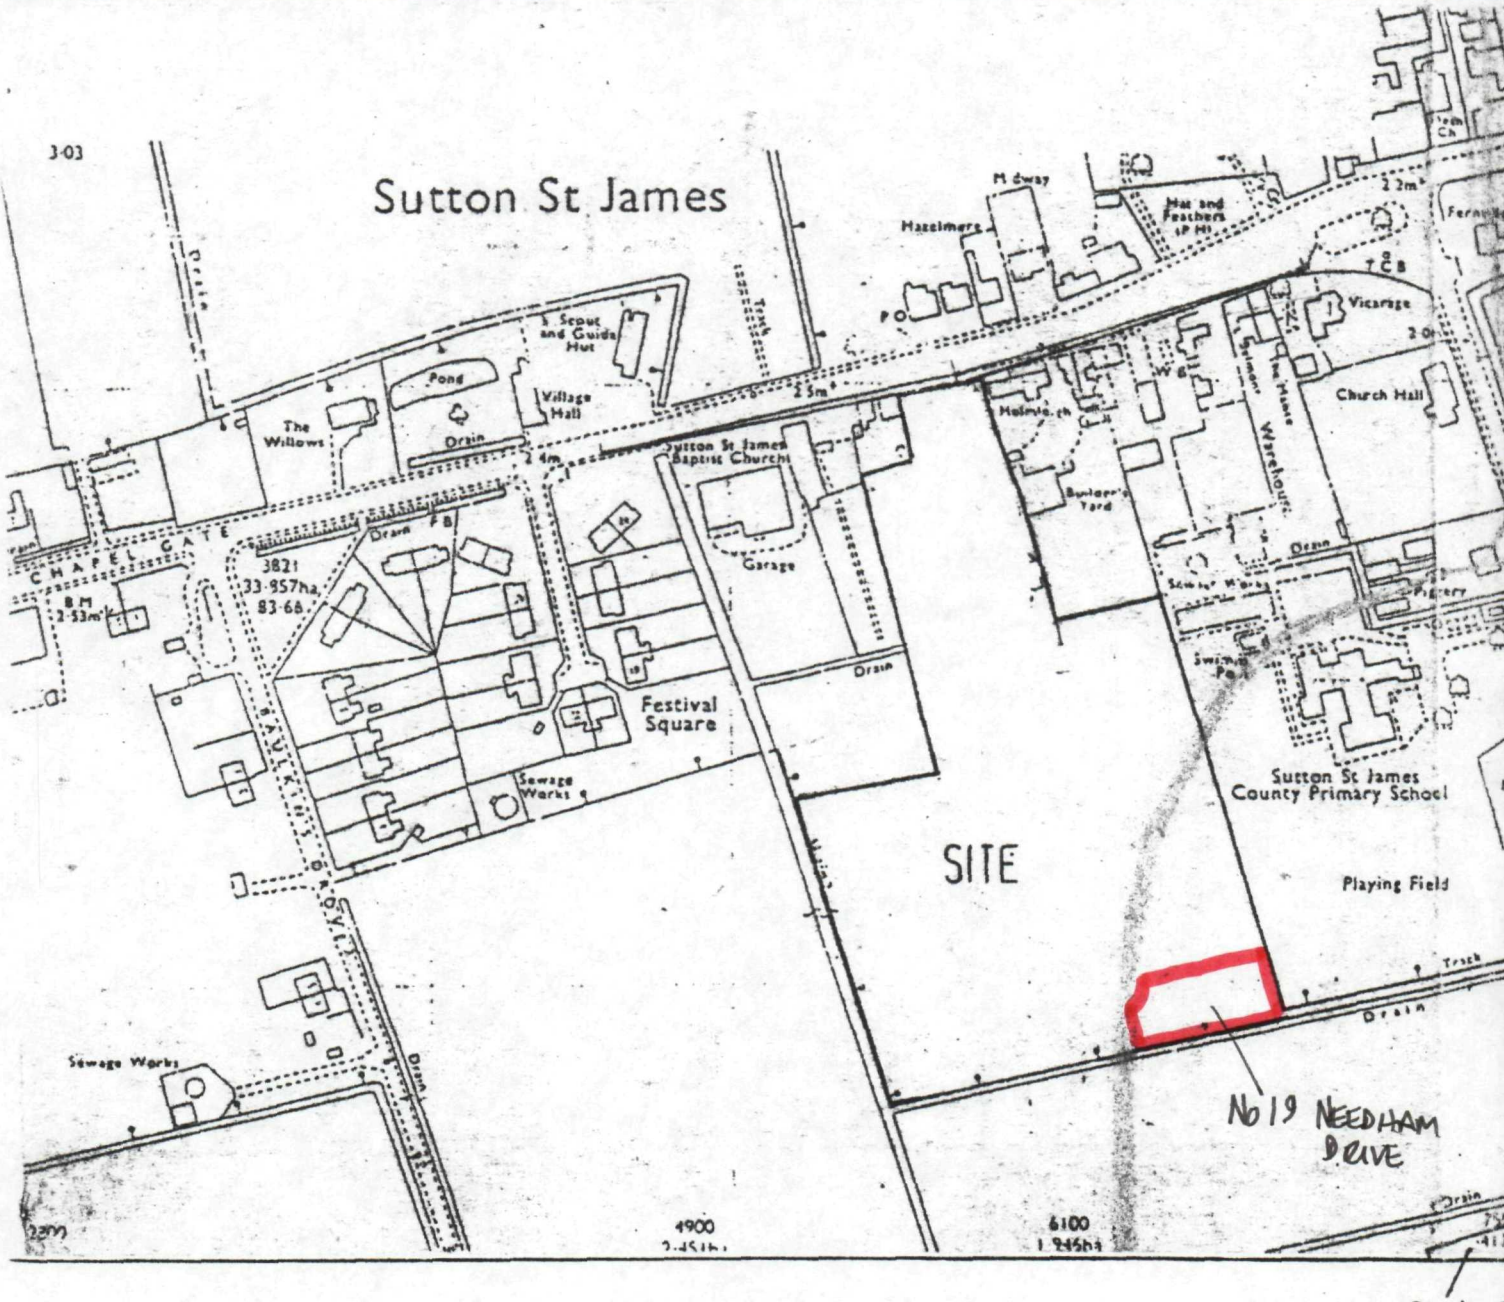

LOCATION PLAN

1 : 2500

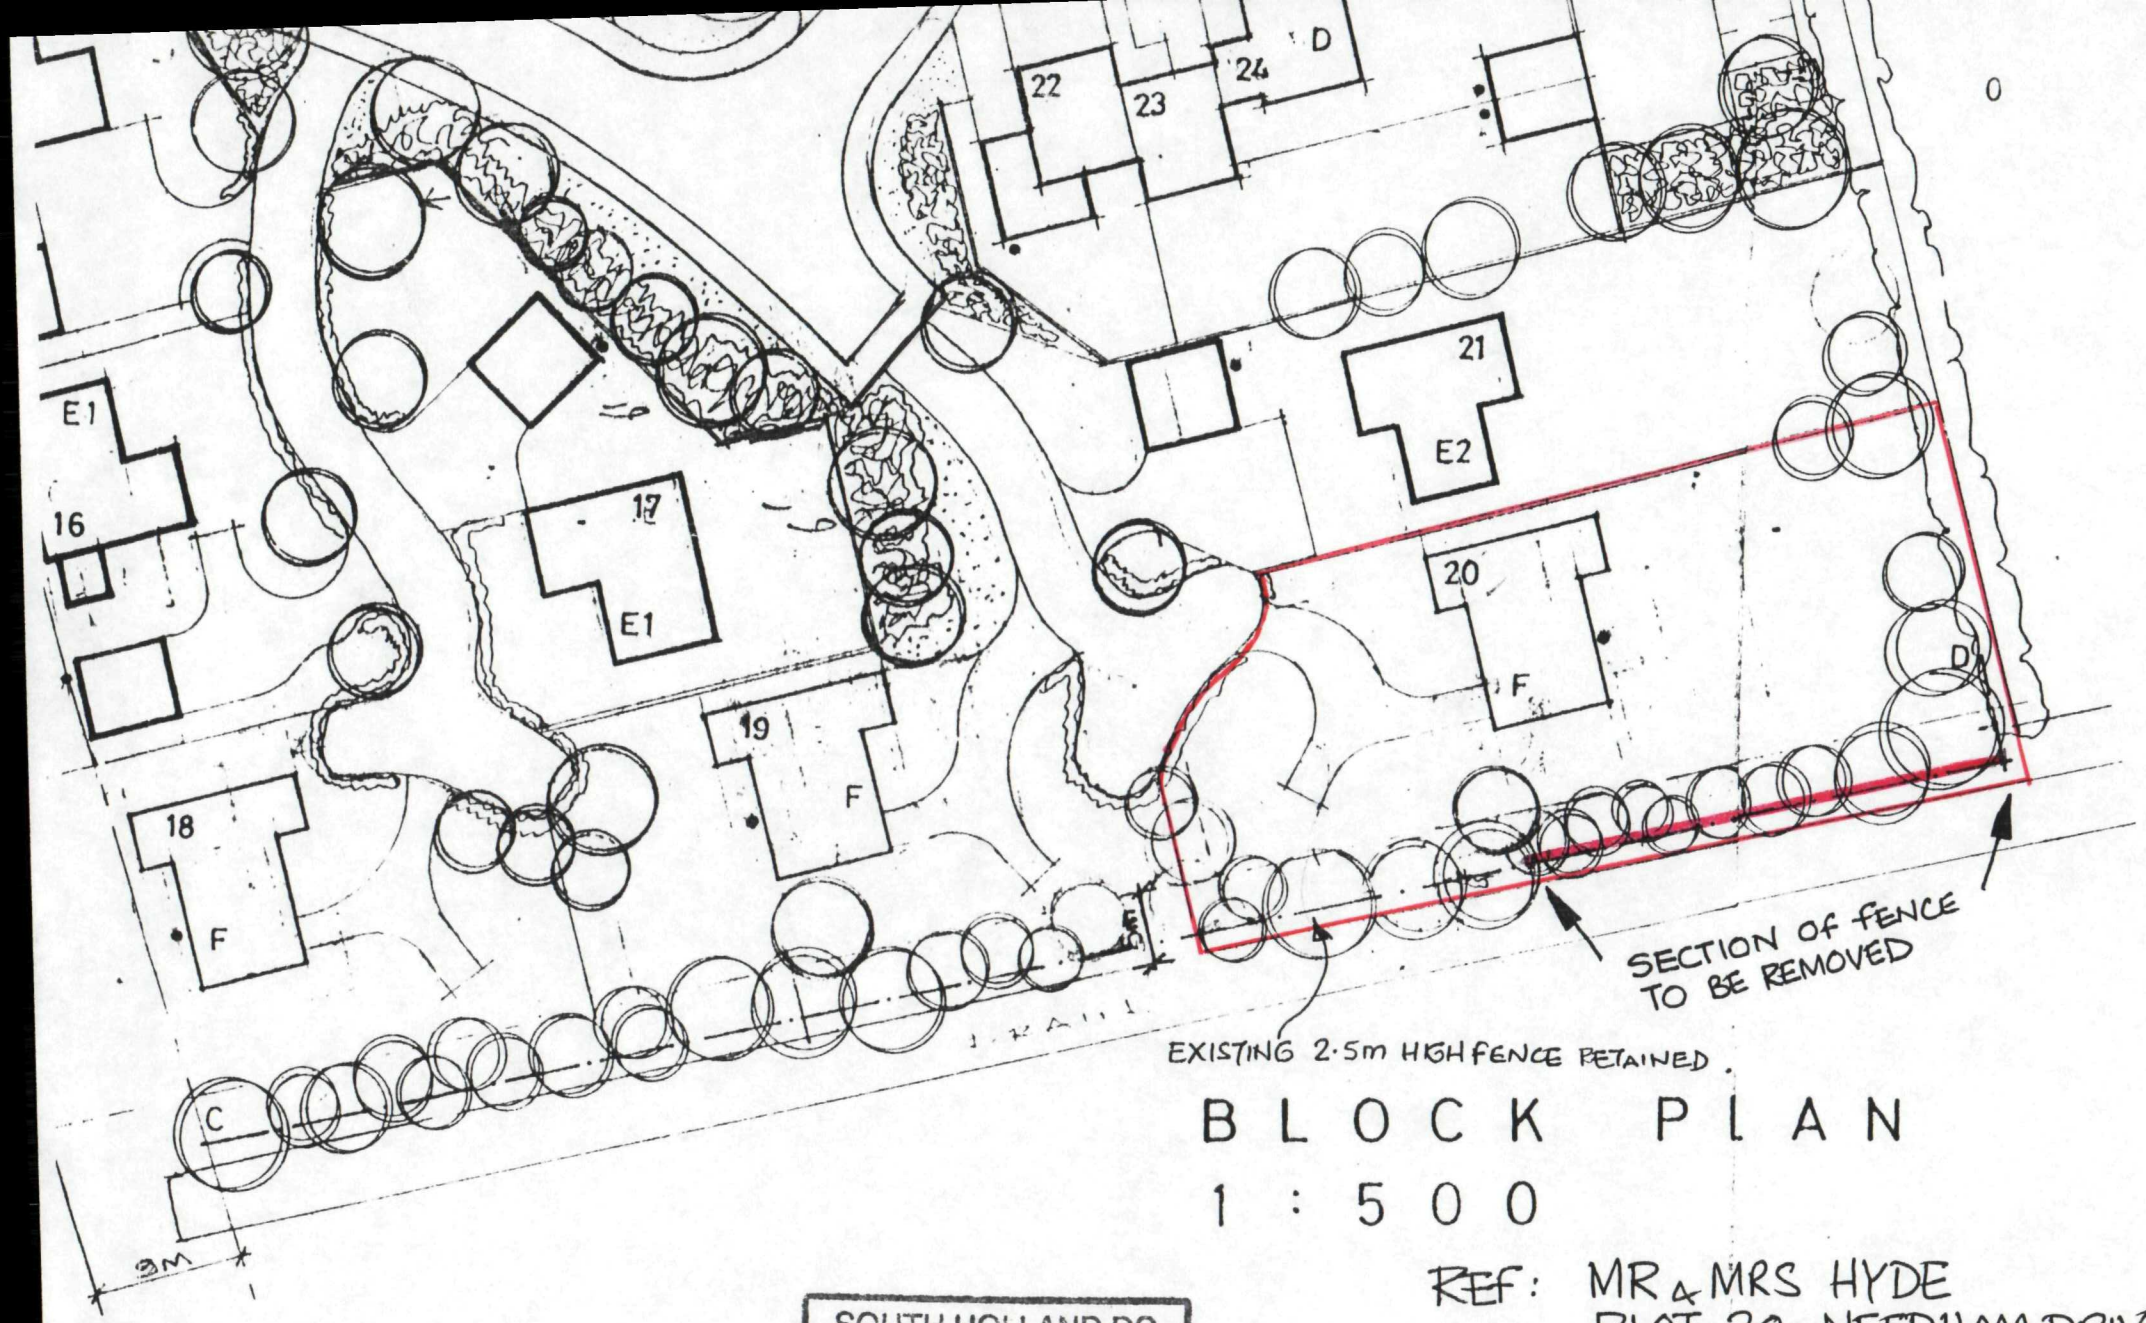

BLOCK PLAN

1 : 500

REF: MR & MRS HYDE
PLOT 20 NEEDHAM DRIVE
SUTTON ST. JAMES.

SOUTH HOLLAND DC
HOUSING & PLANNING
26 FEB 1999
Ref: 0189/99