


OFFICE COPY  
OF APPROVED PLAN.

SCANNED

SHDC  
Planning & Development  
23 MAR 2011  
Ref: 0220-11

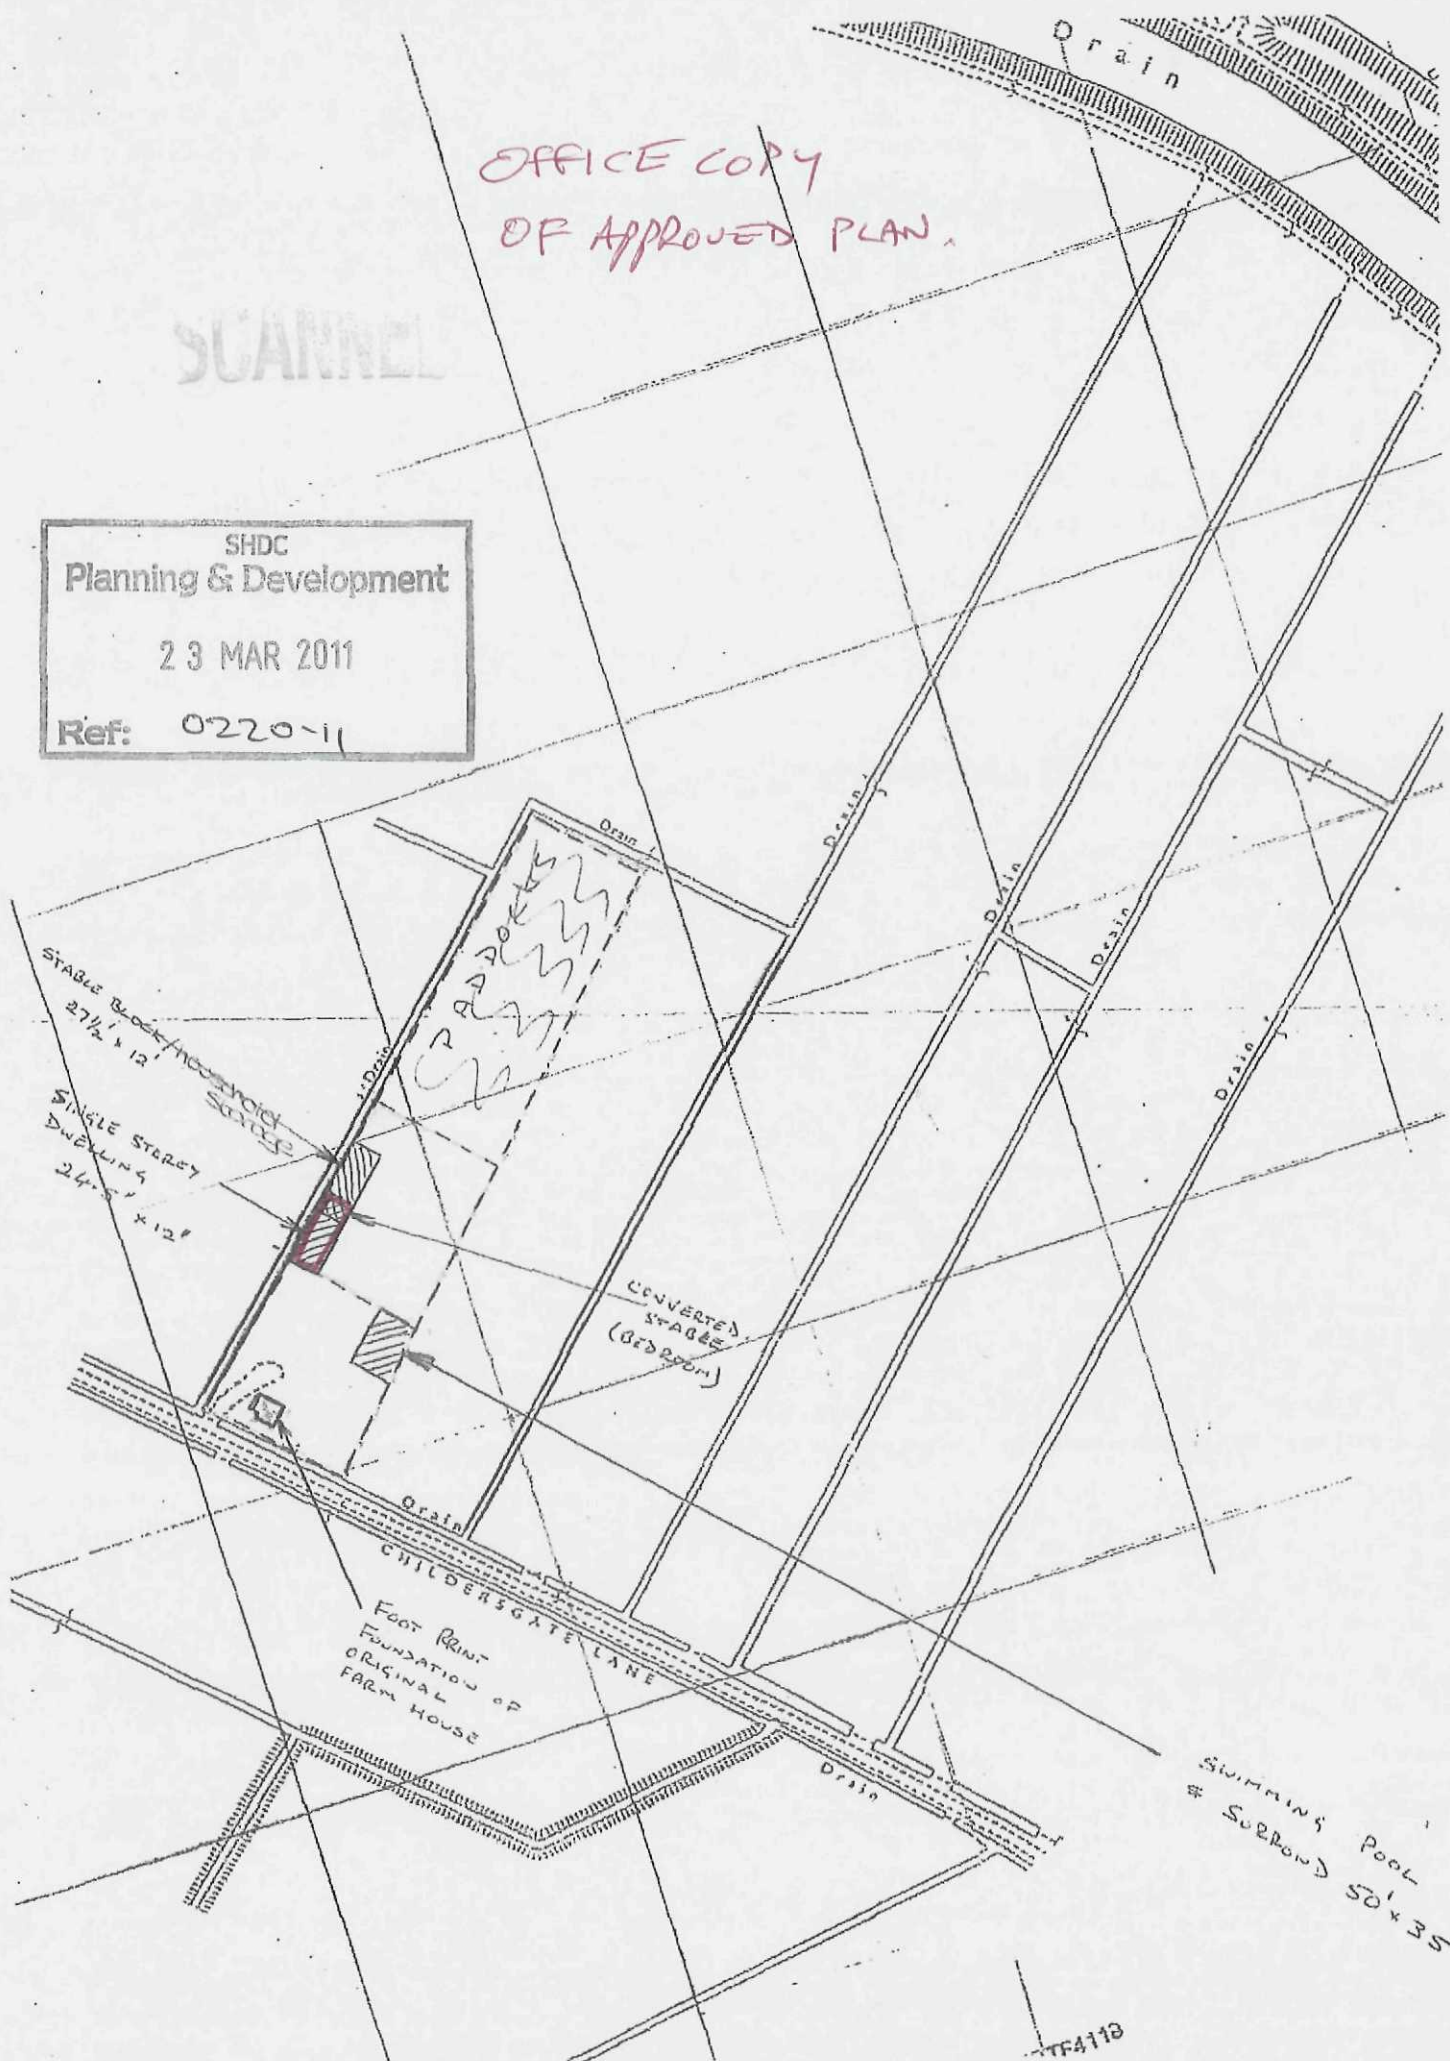

TF4118