

Ash Grove
1472
2·136ha
5·28
B M 3·22m
2971
·151ha
·38
2·3m
Drain
3965
3·091ha
7·64
5467
3·478ha
8·59
6666
1·476ha
3·65
0060
2·629ha
6·50
Track
3953
·429ha
1·06
2251
4·398ha
10·86
4853
1·181ha
2·92
3951
1·193ha
2·95
FISHER'S GATE
B M
2·78m
Grange Farm
6141
·243ha
·60
2·3m
3437
4·757ha
11·76
6235
·696ha
1·72
0033
2·803ha
6·93
4529
1·642ha
4·06
187
186
185
184
183

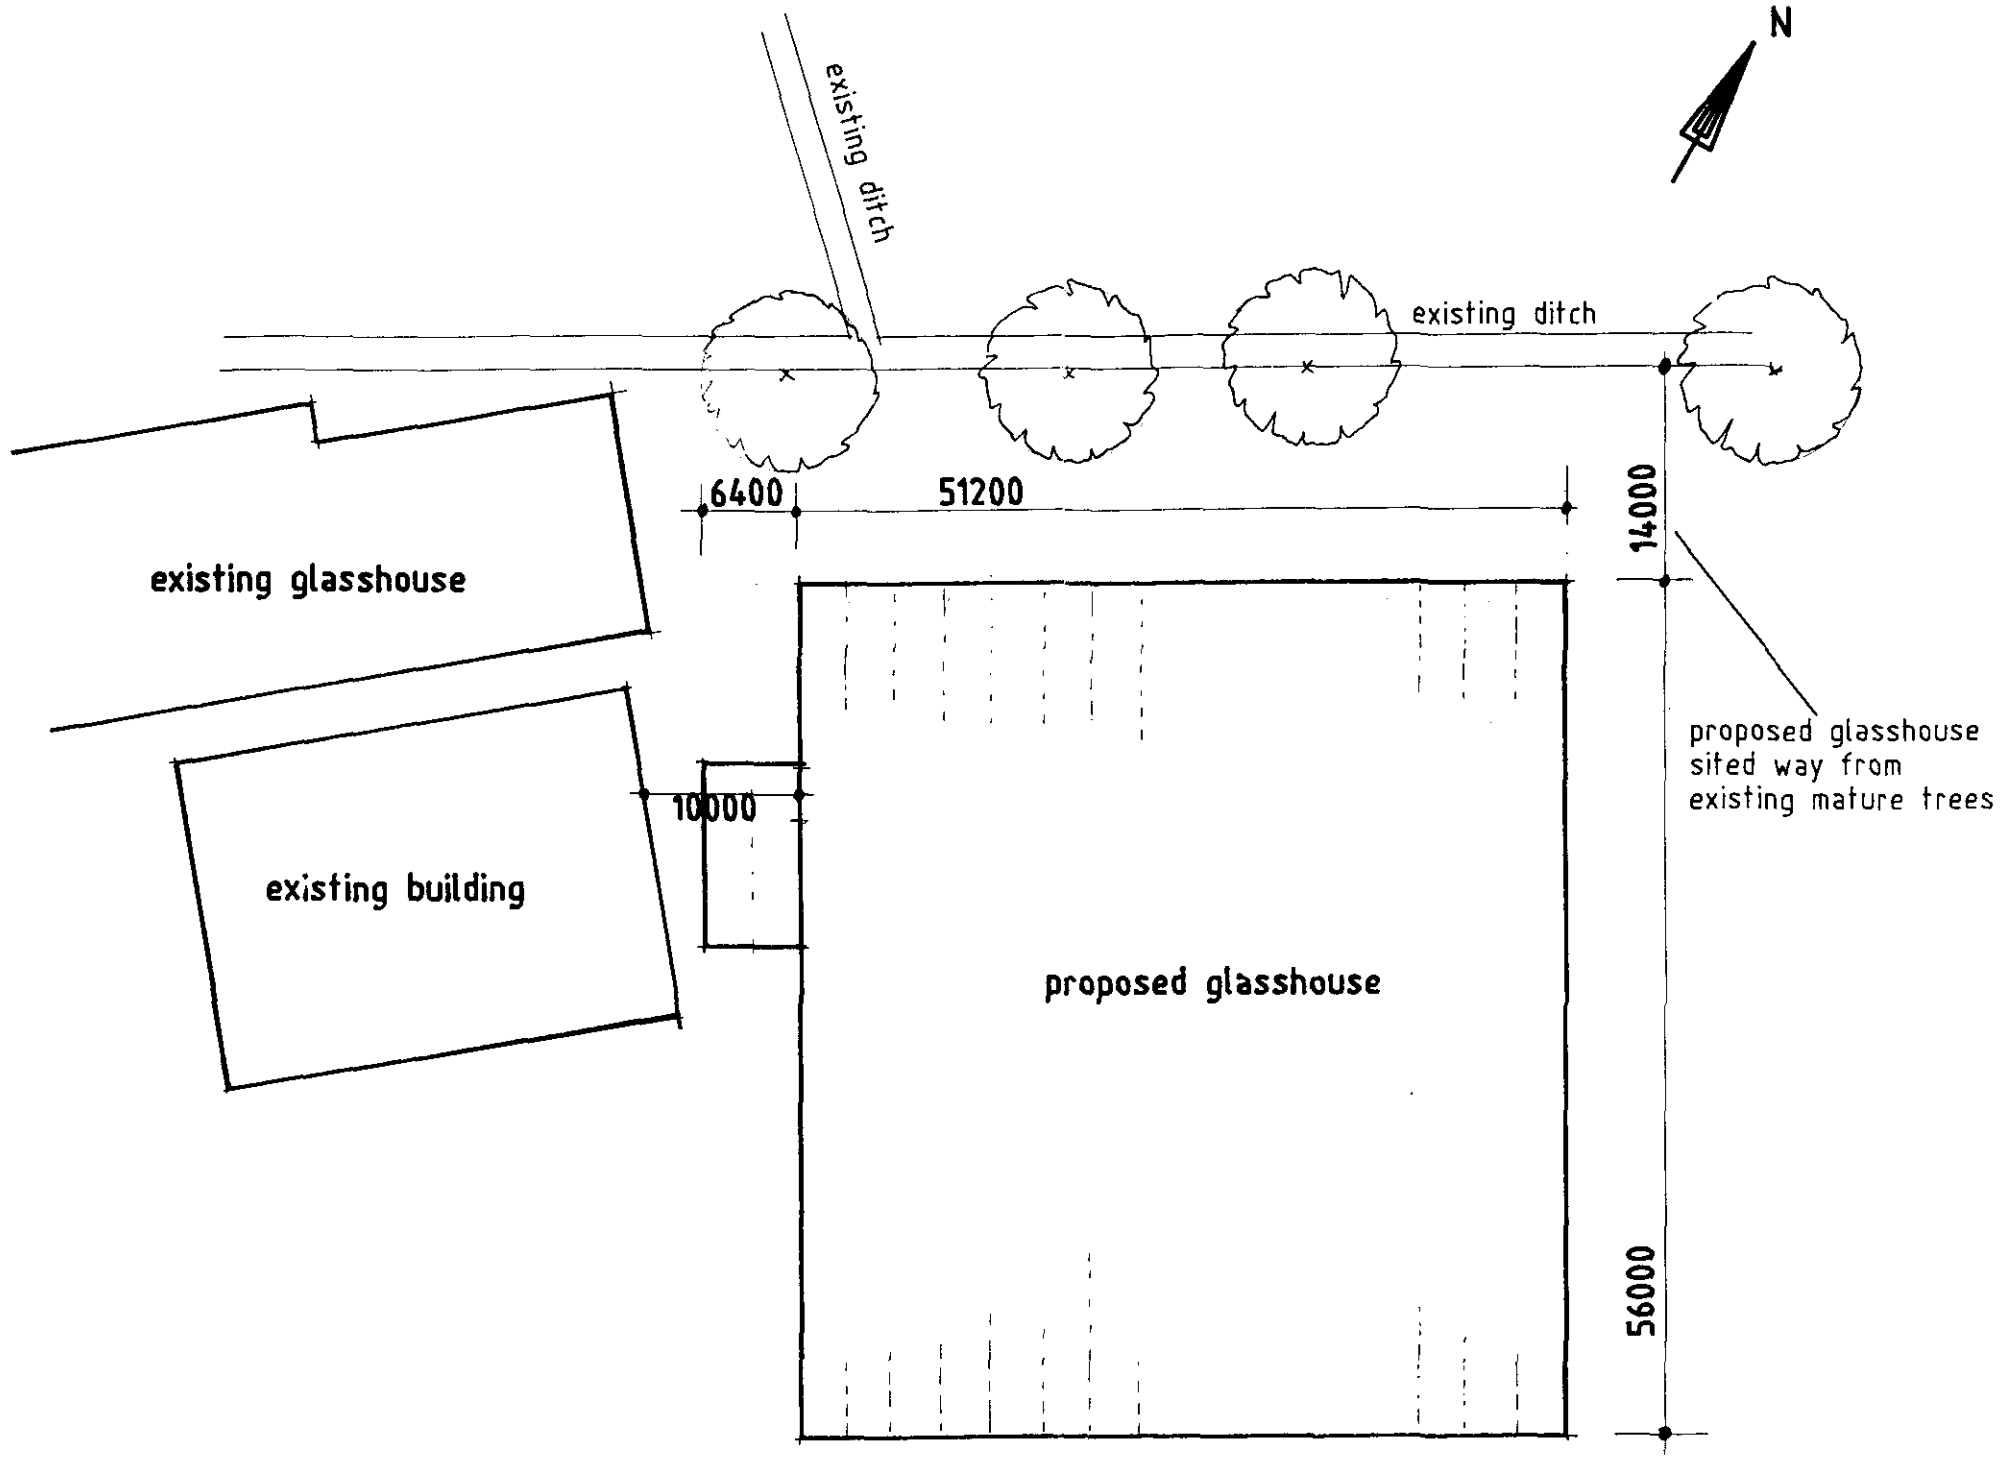

DETERMINED PLAN

0263/01

REVISIONS

No.	Date	Description	Ver.

ADAS

BUILDING DESIGN

The Grange, Gleadthorpe, Meden Vale
Mansfield, Notts, NG20 9PD
Tel: (01623) 846 742
Fax: (01623) 847 424

JOB TITLE
AGRICULTURAL GLASSHOUSE
GRANGE FARM
SUTTON ST JAMES


CLIENT
MR. J ELLIS

DRAWN	JL	DATE	FEB 01
VERIFIED		SCALE	1:500


DRAWING TITLE
BLOCK PLAN

FILE REF.	DRAWING No.
	HXAWN/05


Reproduced from the 1992 Ordnance Survey 1:2500 with permission from the controller of Her Majesty's Stationary Office. Unauthorised reproduction infringes Crown Copyright and may lead to prosecution. Licence No AL 52092A0001

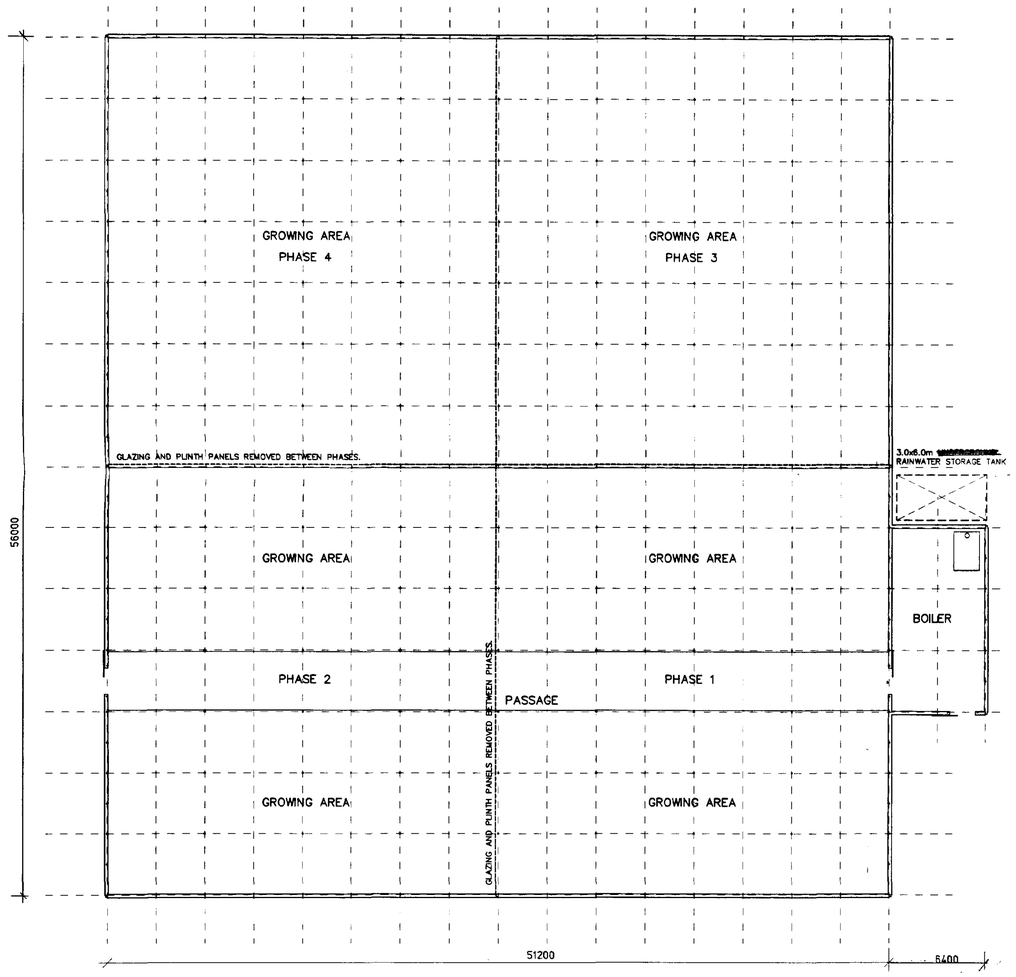


PLAN
REFER TO DRAWING HXAWN/05 FOR SITE LAYOUT

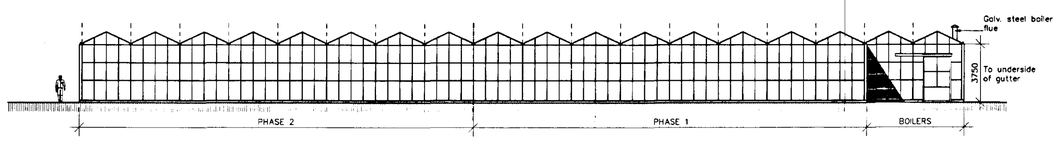


NORTH ELEVATION

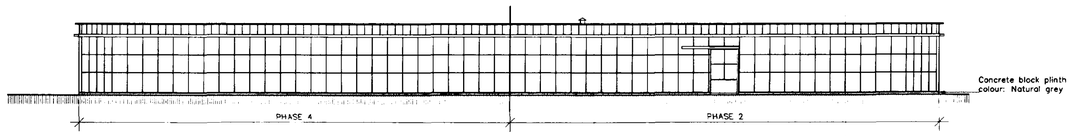

EAST ELEVATION

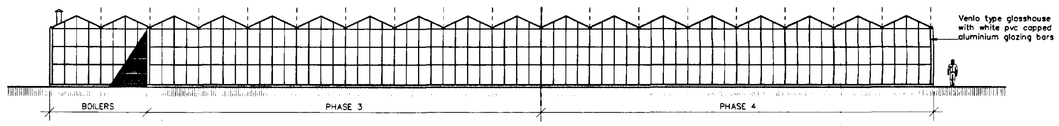

SOUTH ELEVATION

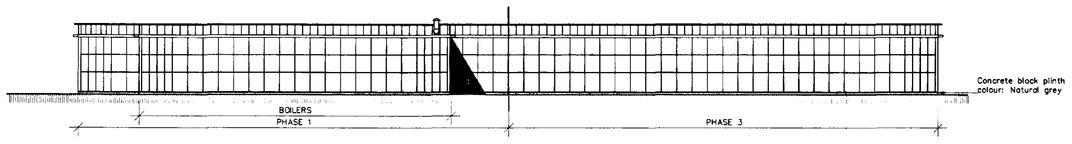

WEST ELEVATION

SOUTH CAMBRIDGESHIRE DISTRICT COUNCIL PLANNING SERVICES
05 MAR 2001
H2010263/01

DETERMINED PLAN

ADAS
BUILDING DESIGN
Boxworth, Cambridge, CB3 8NN
Tel: (01954) 267666 Fax (01954) 267659

NOTES © Copyright To ADAS Consulting Ltd.
1. IF IN DOUBT, ASK.
2. DO NOT SCALE: USE WRITTEN DIMENSIONS ONLY
3. THIS DRAWING IS CONFIDENTIAL AND REMAINS THE EXCLUSIVE PROPERTY OF ADAS. DO NOT COPY UNLESS AUTHORISED.

REVISIONS				DATE	SCALE
No.	Date	Description	Ver.	FEB. 2001	1:200
				ORIGIN JL/NFM	VERIFIED

JOB TITLE
AGRICULTURAL GLASSHOUSE
GRANGE FARM
SUTTON ST JAMES

CLIENT
MR. J. ELLIS

DRAWING TITLE
PROPOSED GLASSHOUSE PLANS AND ELEVATIONS

FILE REF. | DRAWING No. | REV.