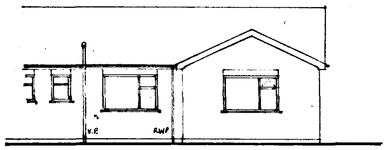

South East

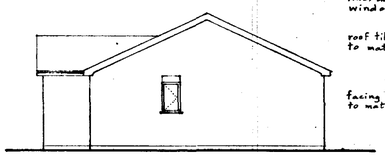

North East

P.V.C. double glazed windows.
roof tiles to match
facing brick to match

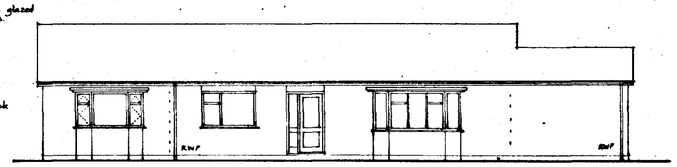

North West

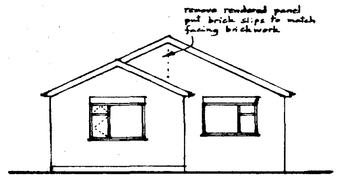

South West

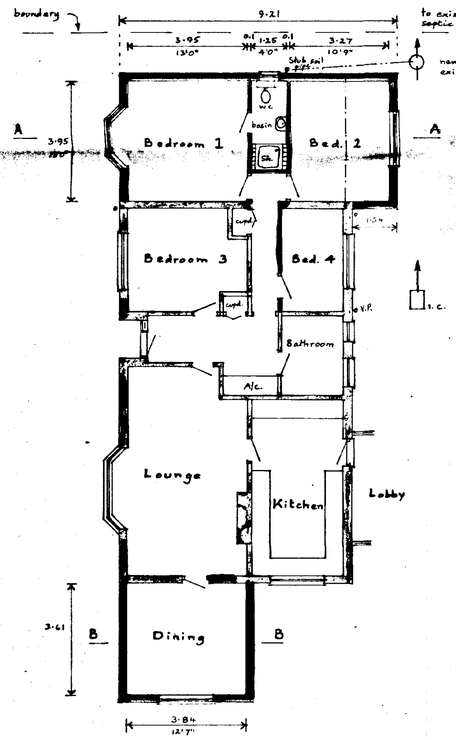

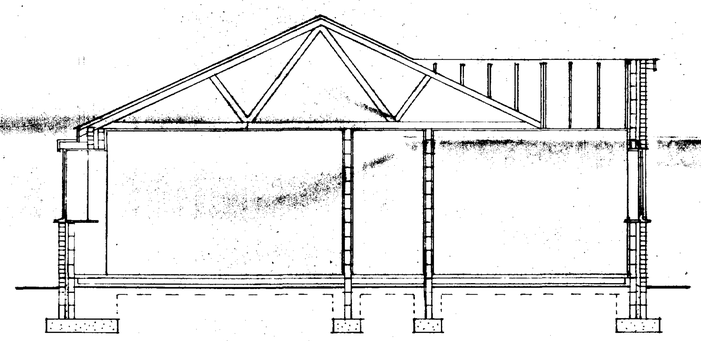

Section A-A

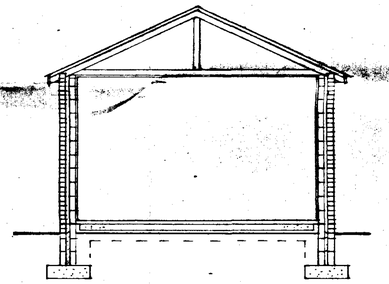

Section B-B

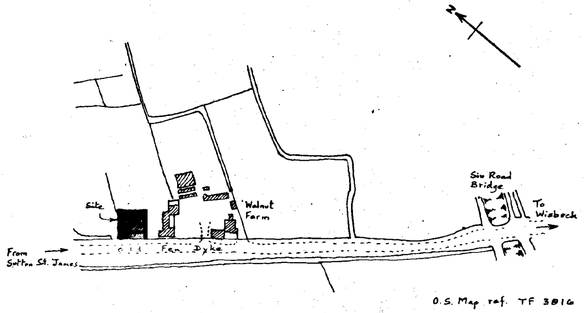

Location

O.S. Map ref. TF 3816
Scale 1:2500

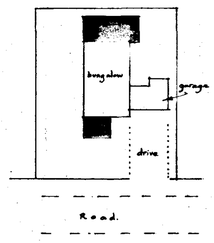

Site Scale 1:500

DETERMINED PLAN
SHDC Planning & Development
12 MAR 2002
Ref 0296/02

Mr. and Mrs. A. Willows,
'Che Sera', Old Fen Dyke Road,
SUTTON St. JAMES.

Extension

Written dimensions to be used in preference to scaled, and all measurements to be verified by checking on site.	Scale 1:100 1:50
Local Authority Ref. Planning	Drawing No. 220310
Building Regulations	Date March 2002

A. ROFFE
BUILDING DESIGN & PLANS
1, Green Lane,
SPALDING, Lincs. PE11 2YB
Tel: 01775-723 680 ©

SUMMITT
2141 495T