Notes & Revisions

Do not scale from this drawing.

This drawing is copyright and may not be altered, traced, copied, photographed or used for any purpose other than that for which it is issued without written permission from Messrs. Status Design.


The General Contractor is to check all dimensions on site and report discrepancies to the Architect.


All details shown on this drawing are based upon typical site conditions related to the area. No responsibility can be accepted for abnormal conditions unless reported to the Architects so that design amendments may be considered.

Please note: This drawing is not a conveyance drawing.

Construction work to be carried out with due regard to the Construction(Design and Management) Regulations 1994 (CDM) and the Health and Safety at Work, etc. Act 1974 (HSW Act).

LOCATION PLAN

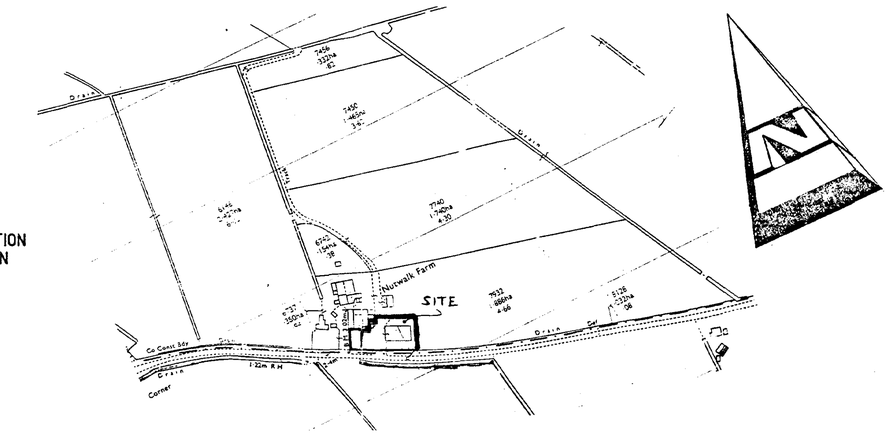

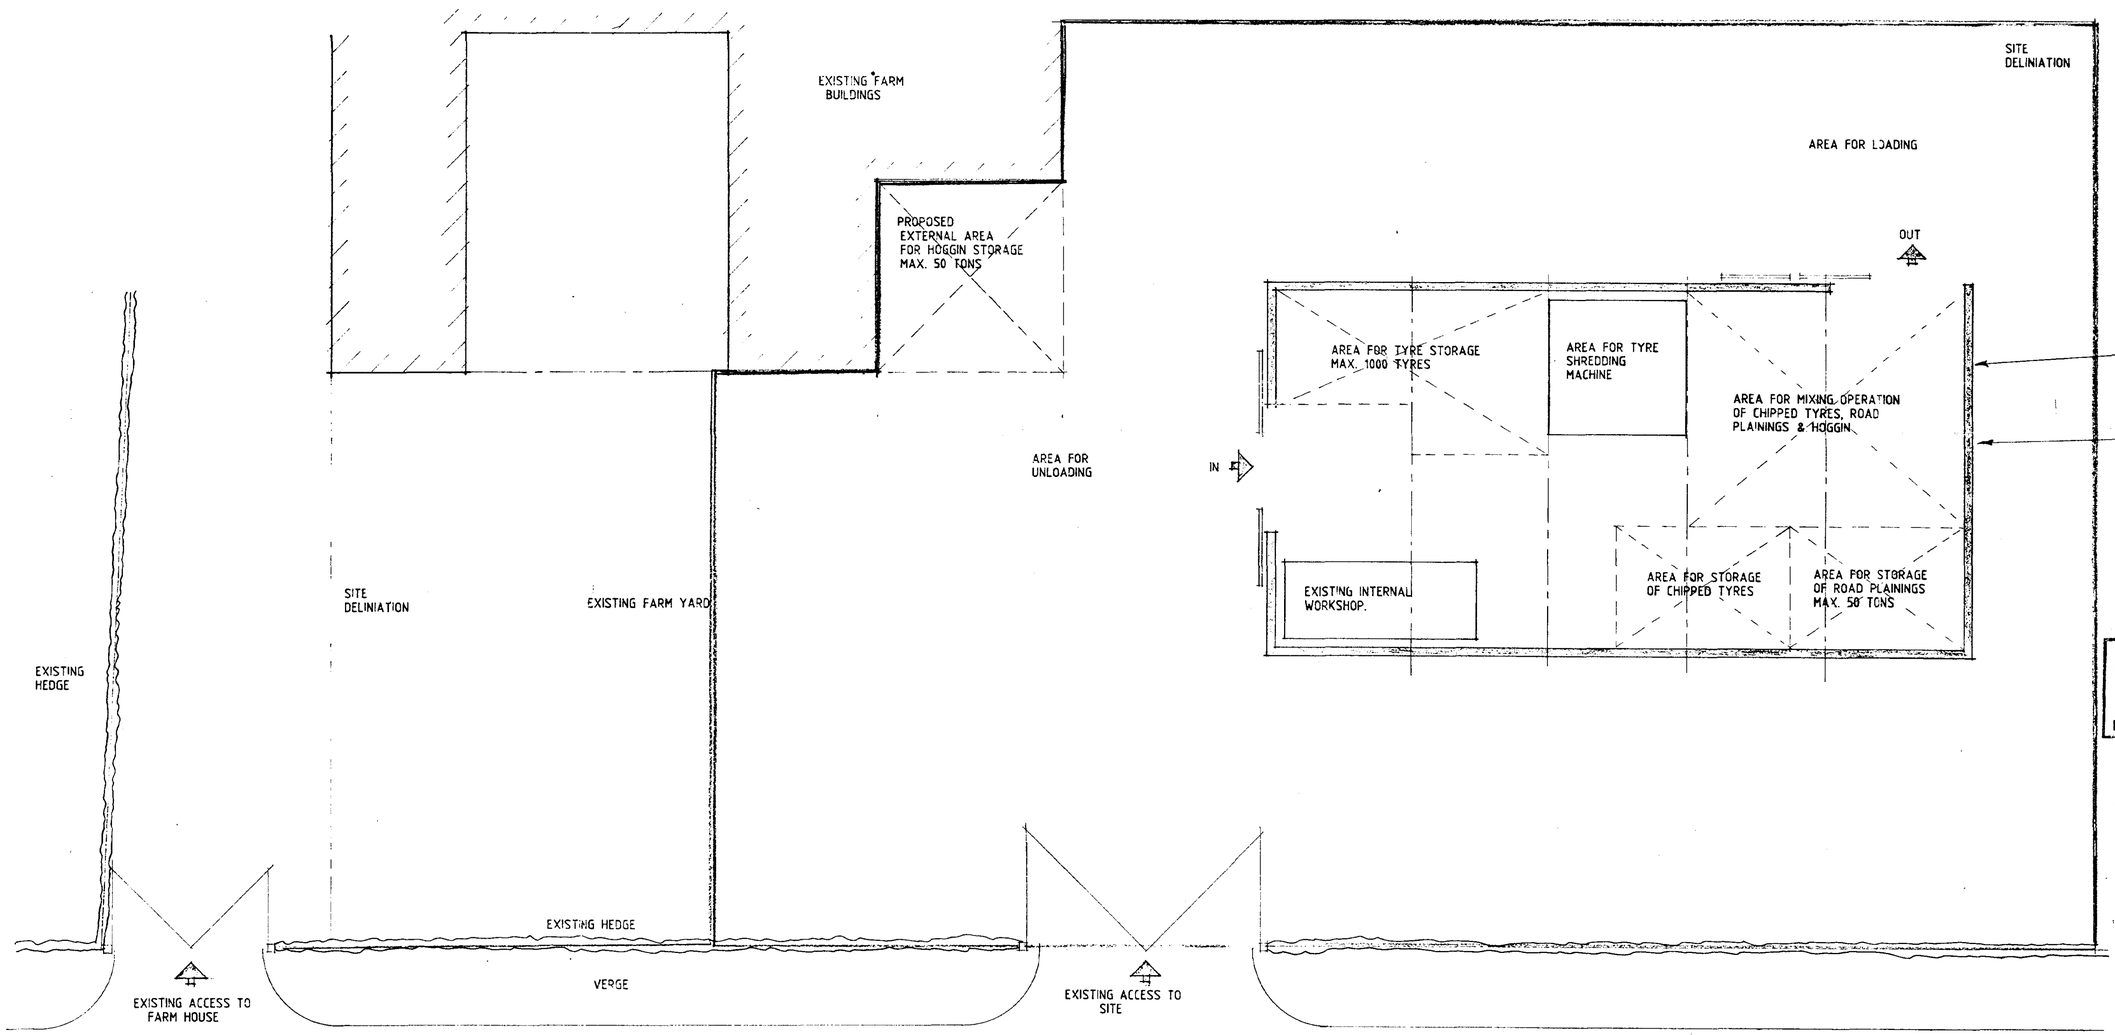

TYRE SHREDDING OPERATION TO BE CONTAINED WITHIN EXISTING FARM BUILDING.

EXISTING FARM BUILDING IS STEEL FRAMED, SOLID CONCRETE FLOOR WITH 200 HIGH CONC. PLINTH TO PERIMETER. 225 BRICK WALLS TO ALL SIDES 1.8m HIGH, REMAINING WALLS TO EAVES & ROOF IS OF CORRUGATED CEMENT FIBRE. ALL FULLY WATERTIGHT

SOUTH HOLLAND DC HOUSING & PLANNING 10 MAR 2000 Ref: 0298/00.

L.C.C. 10 FEB 2000 HIGHWAYS & PLANNING DIRECTORATE

DESIGN Status
CONSULTANTS IN ARCHITECTURE & PLANNING

PROPOSED TYRE SHREDDING OPERATION AT NUTWALK FARM, BYTHORNE BANK, TYDD ST. MARY FEN FOR

MR. G. FOX.

1:100 1:2500	772099/1
JAN-00	B.GILHAM.

2 Edinburgh Walk, Holbeach, Spalding, Lincs. PE12 7AP. Tel: 01406 424343 Fax: 01406 490...

SITE PLAN