
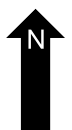
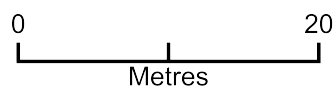


Kennels

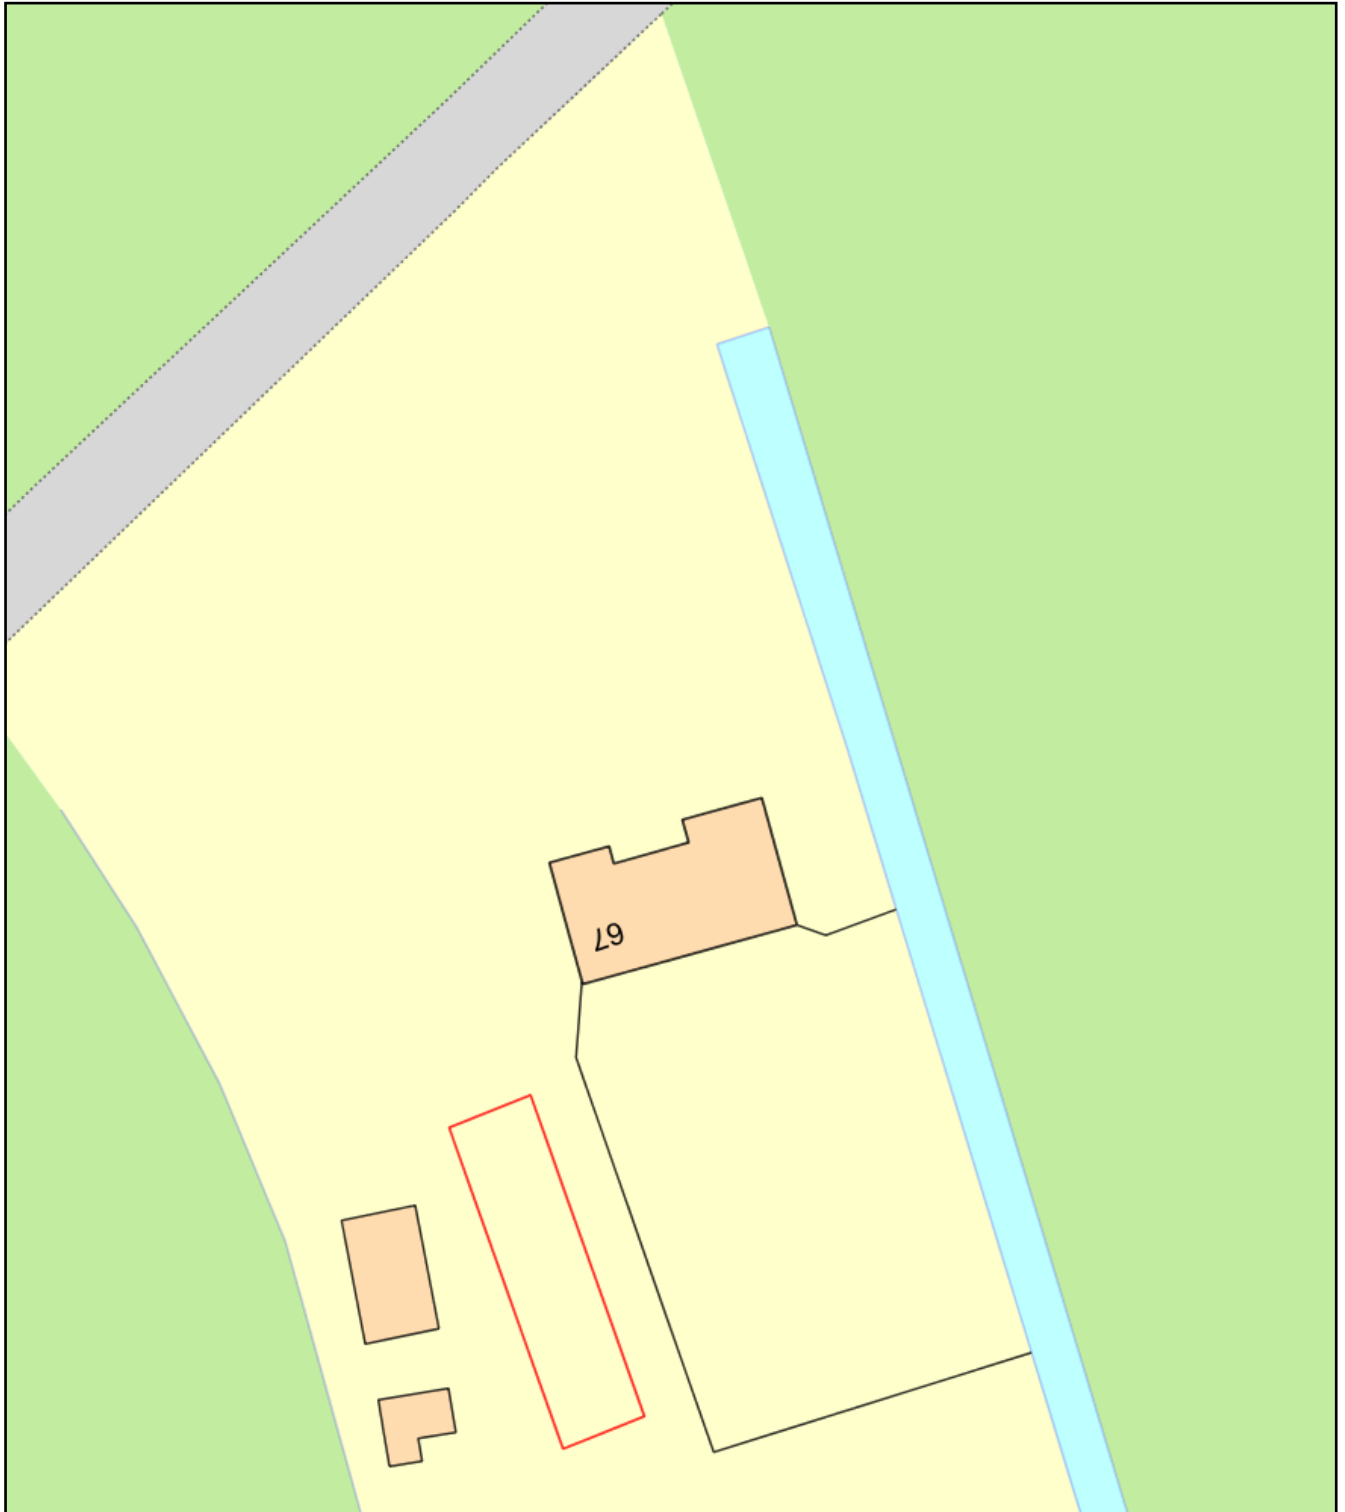

Plan Produced for: BEVERLEY STREET

Date Produced: 25 Oct 2018

Plan Reference Number: TQRQM18298133405397

Scale: 1:500 @ A4