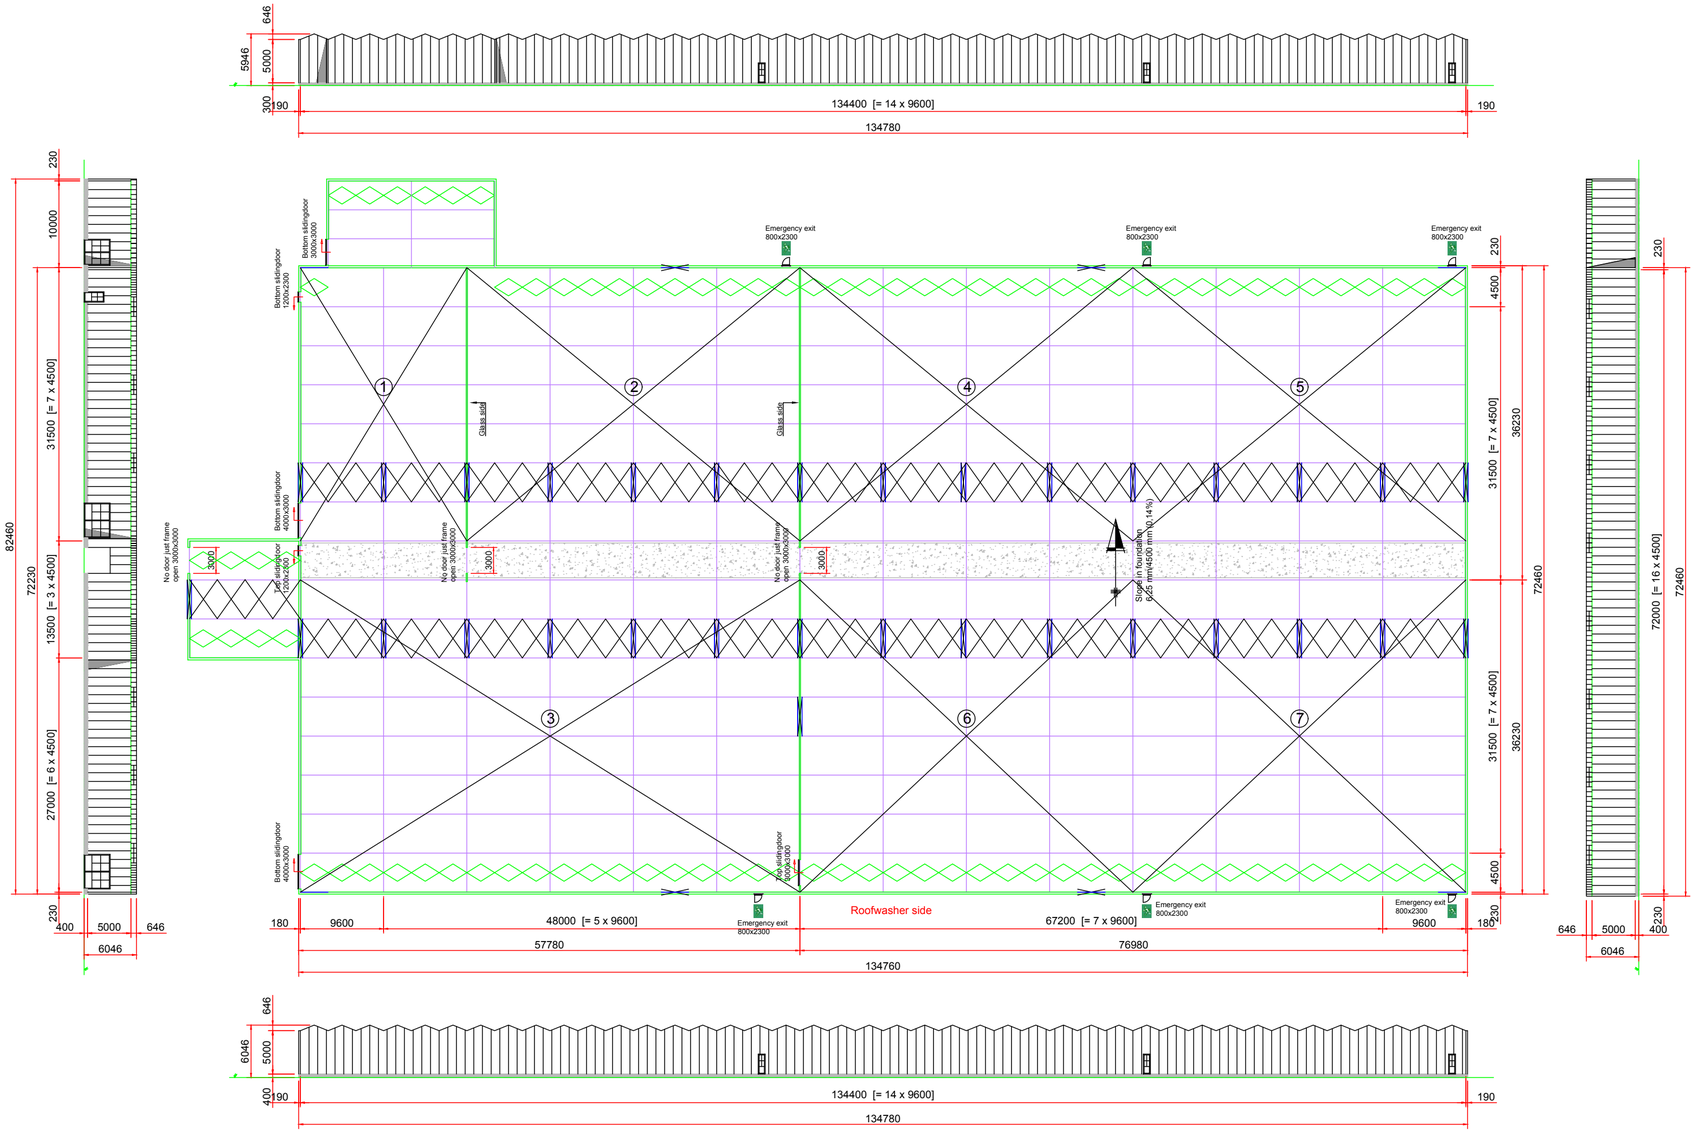


General Notes

No.	Revision/Issue	Date

HORTECH SYSTEMS LTD.
Hall Gate, Holbeach
Spalding, Lincs PE12 7LG
Tel: 01406 426513
Fax: 01406 426515
wayne@hortechsystems.co.uk
www.irrigationonline.co.uk

Client
AWE Horticulture Ltd
Poplar Farm
Old Fendyke
Sutton St James
Lincs PE12 0HE

Project	New Glasshouse Elevations
Date	27 February 2018
Scale	A2 - 1:500