




PROPOSED FRONT ELEVATION 1:100

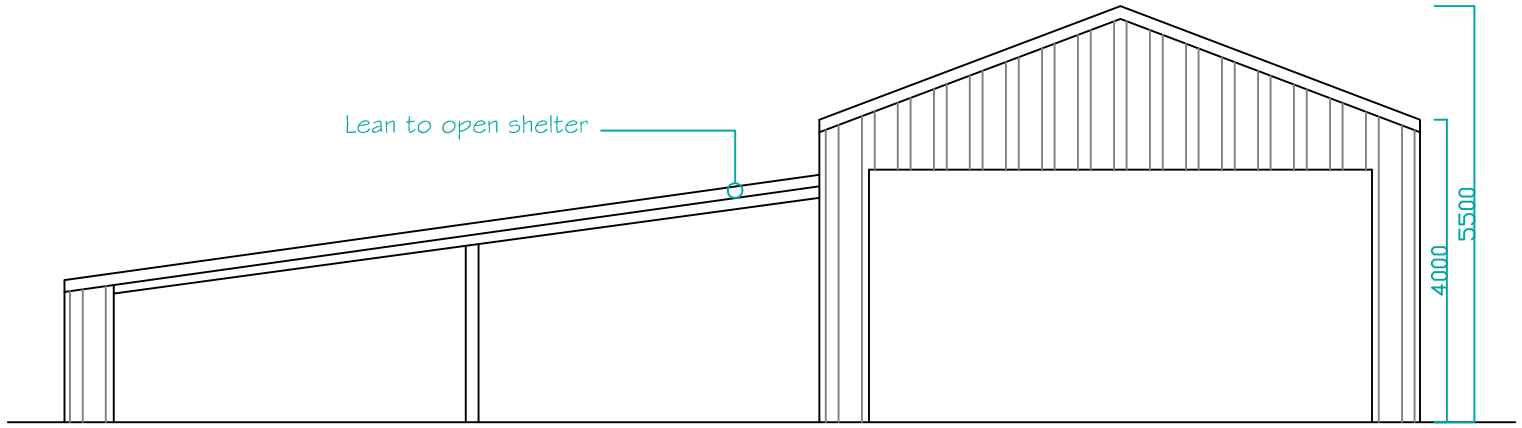


PROPOSED SIDE ELEVATION 1:100

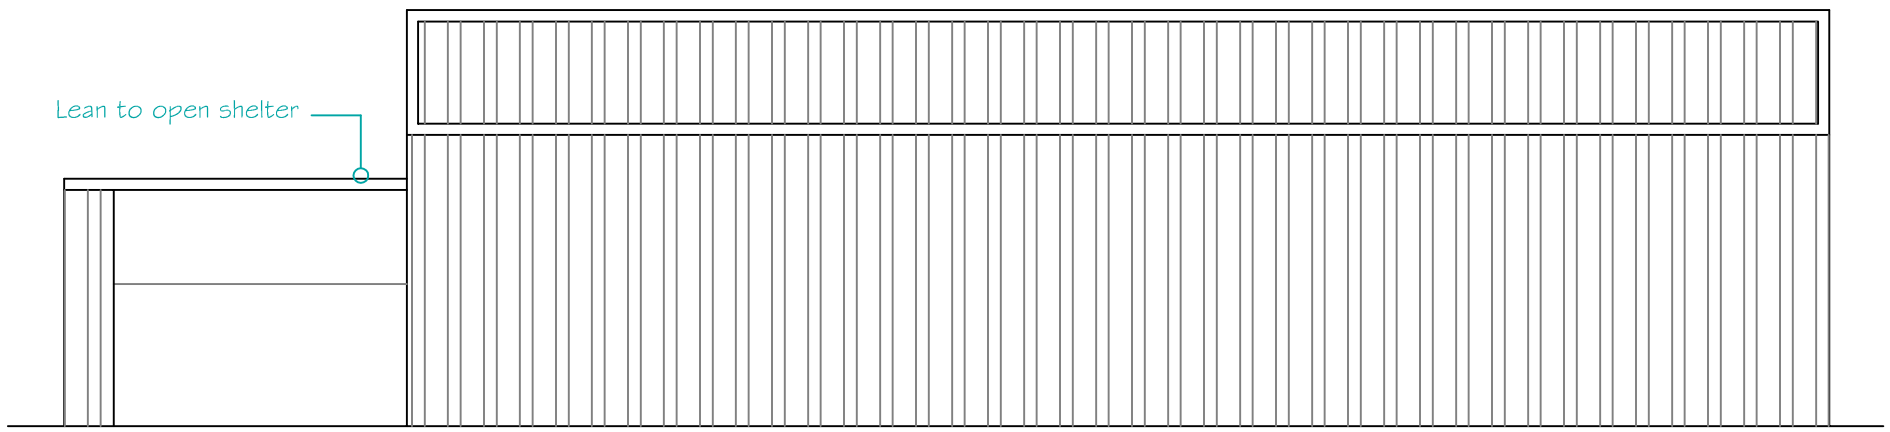


PROPOSED GREEN METAL CLADDING

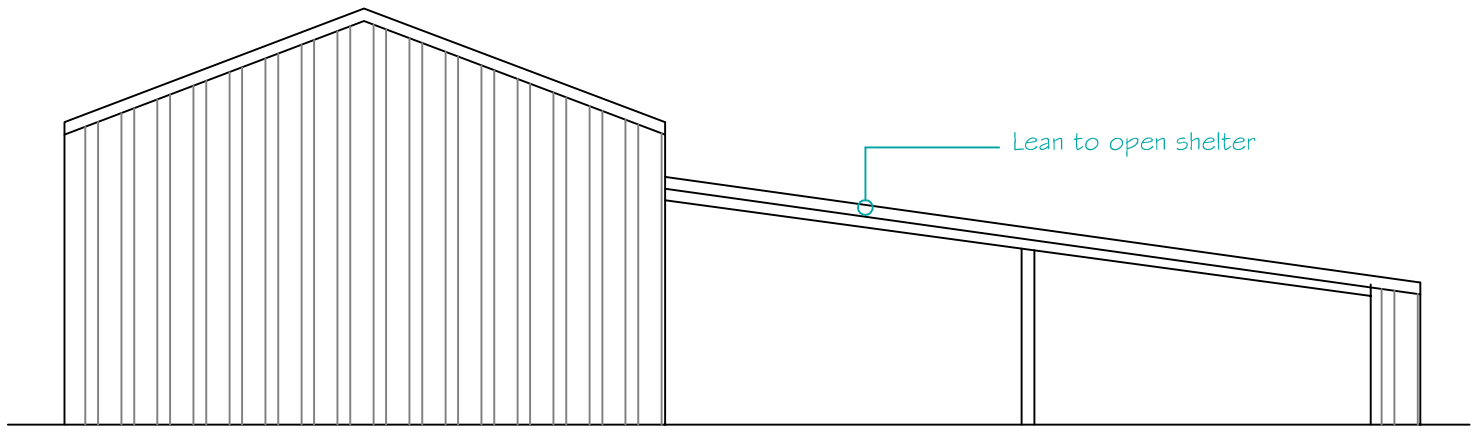

PROPOSED REAR ELEVATION 1:100

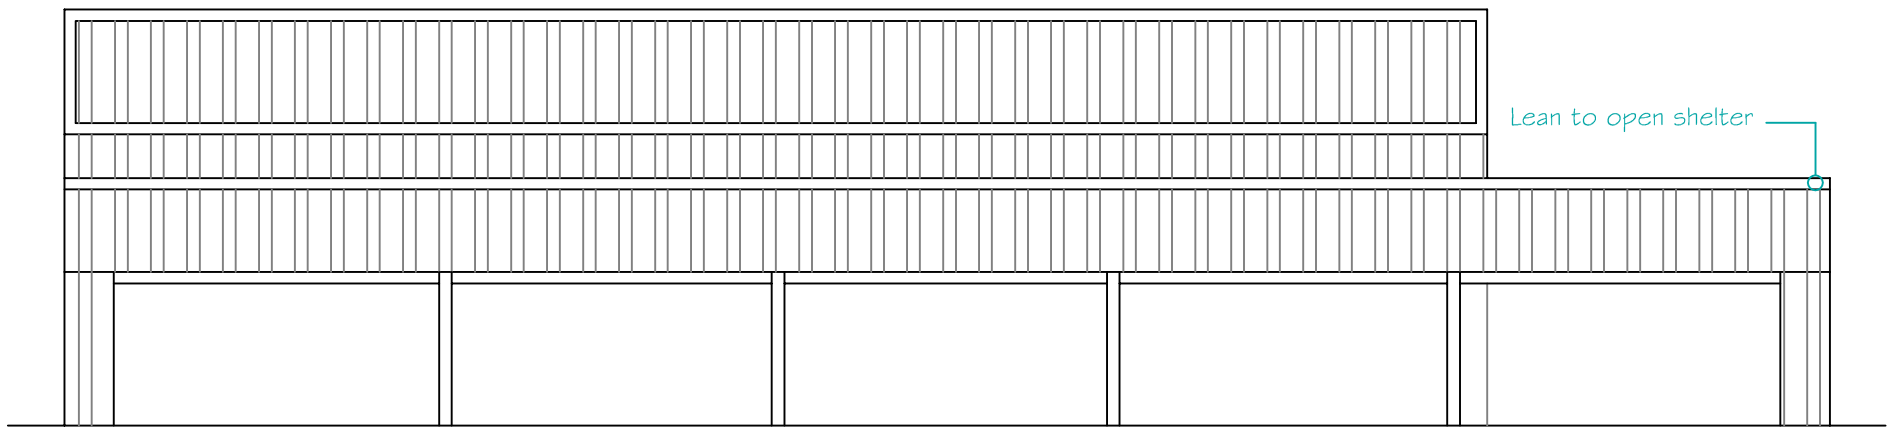

PROPOSED SIDE ELEVATION 1:100

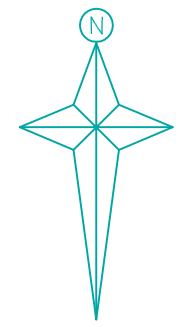

Proposed Elevations DD/01/PE
Three Acre (Wild Acre)
Baulkins Drove
Sutton St James

Alexandra Design

Southfork Farm
Seadyke Road
Murrow

info.alexandradesign@gmail.com