
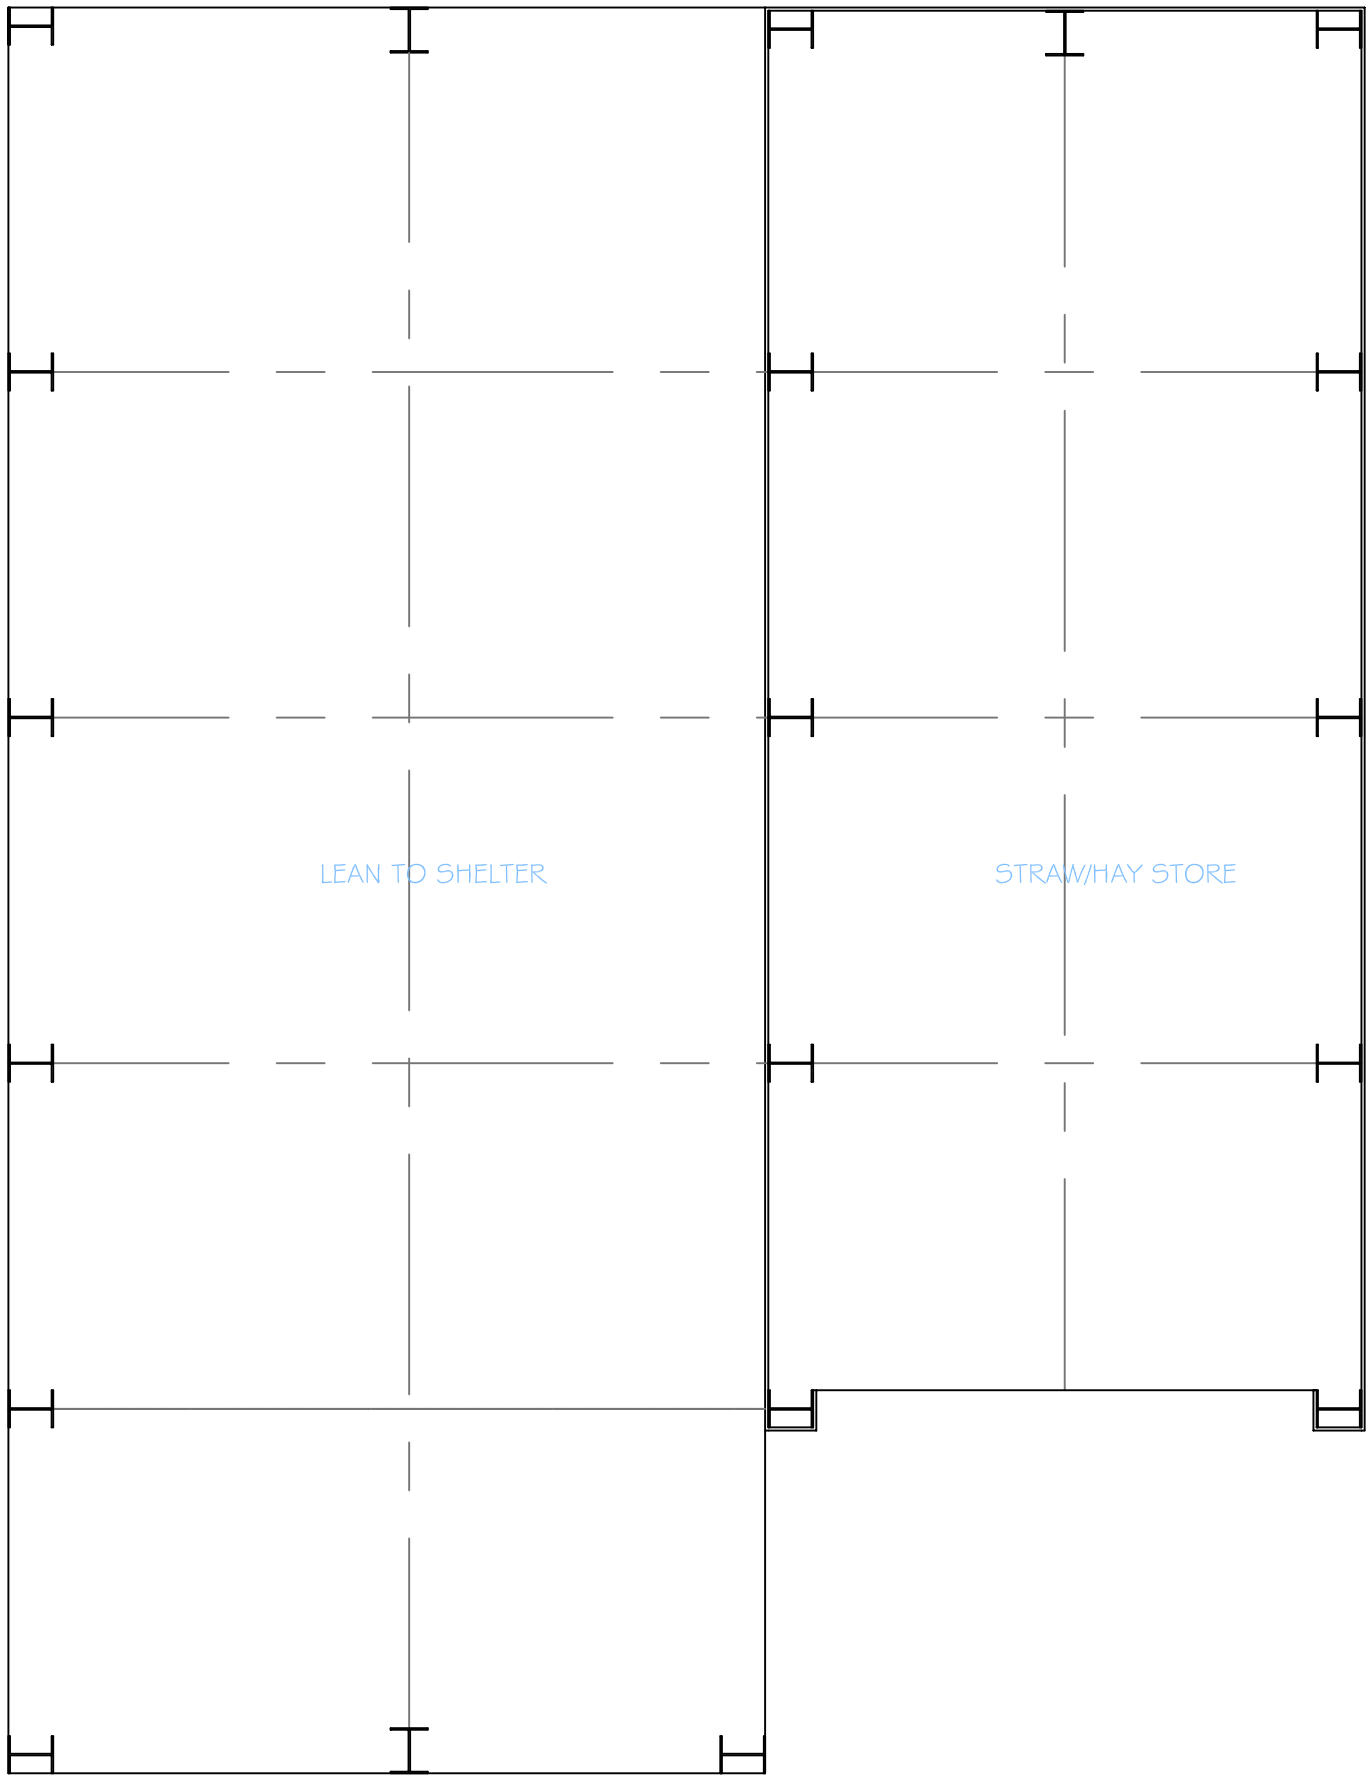


PROPOSED FLOOR PLAN 1:100

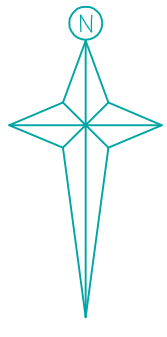

Proposed Floor Plans DD/02/PF
Three Acre (Wild Acre)
Baulkins Drove
Sutton St James

Alexandra Design

Southfork Farm
Seadyke Road
Murrow

info.alexandradesign@gmail.com