
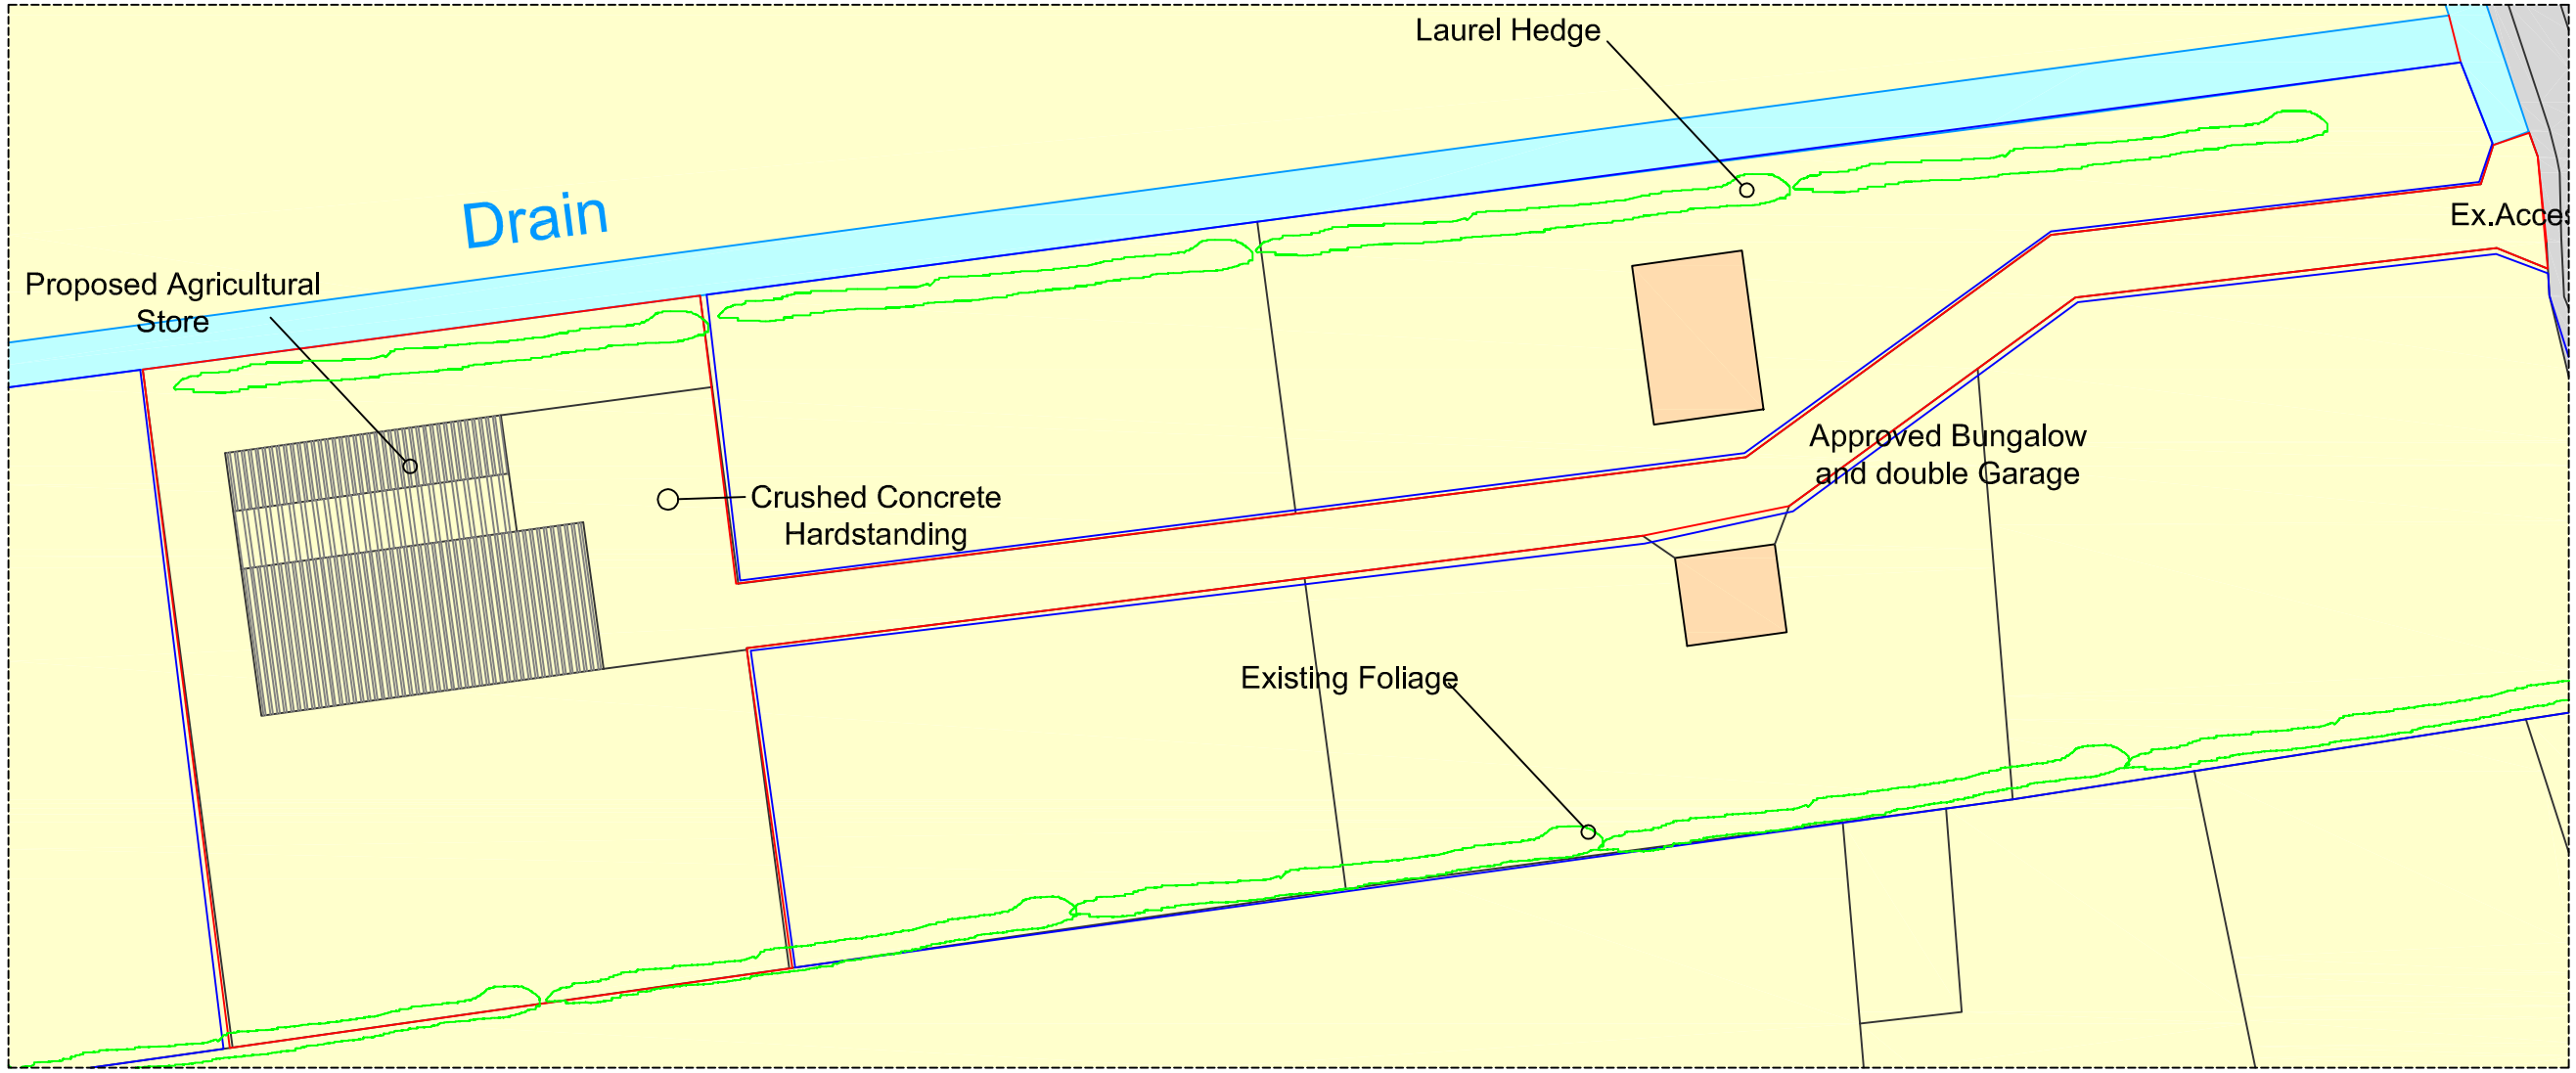


PROPOSED SITE PLAN 1:500

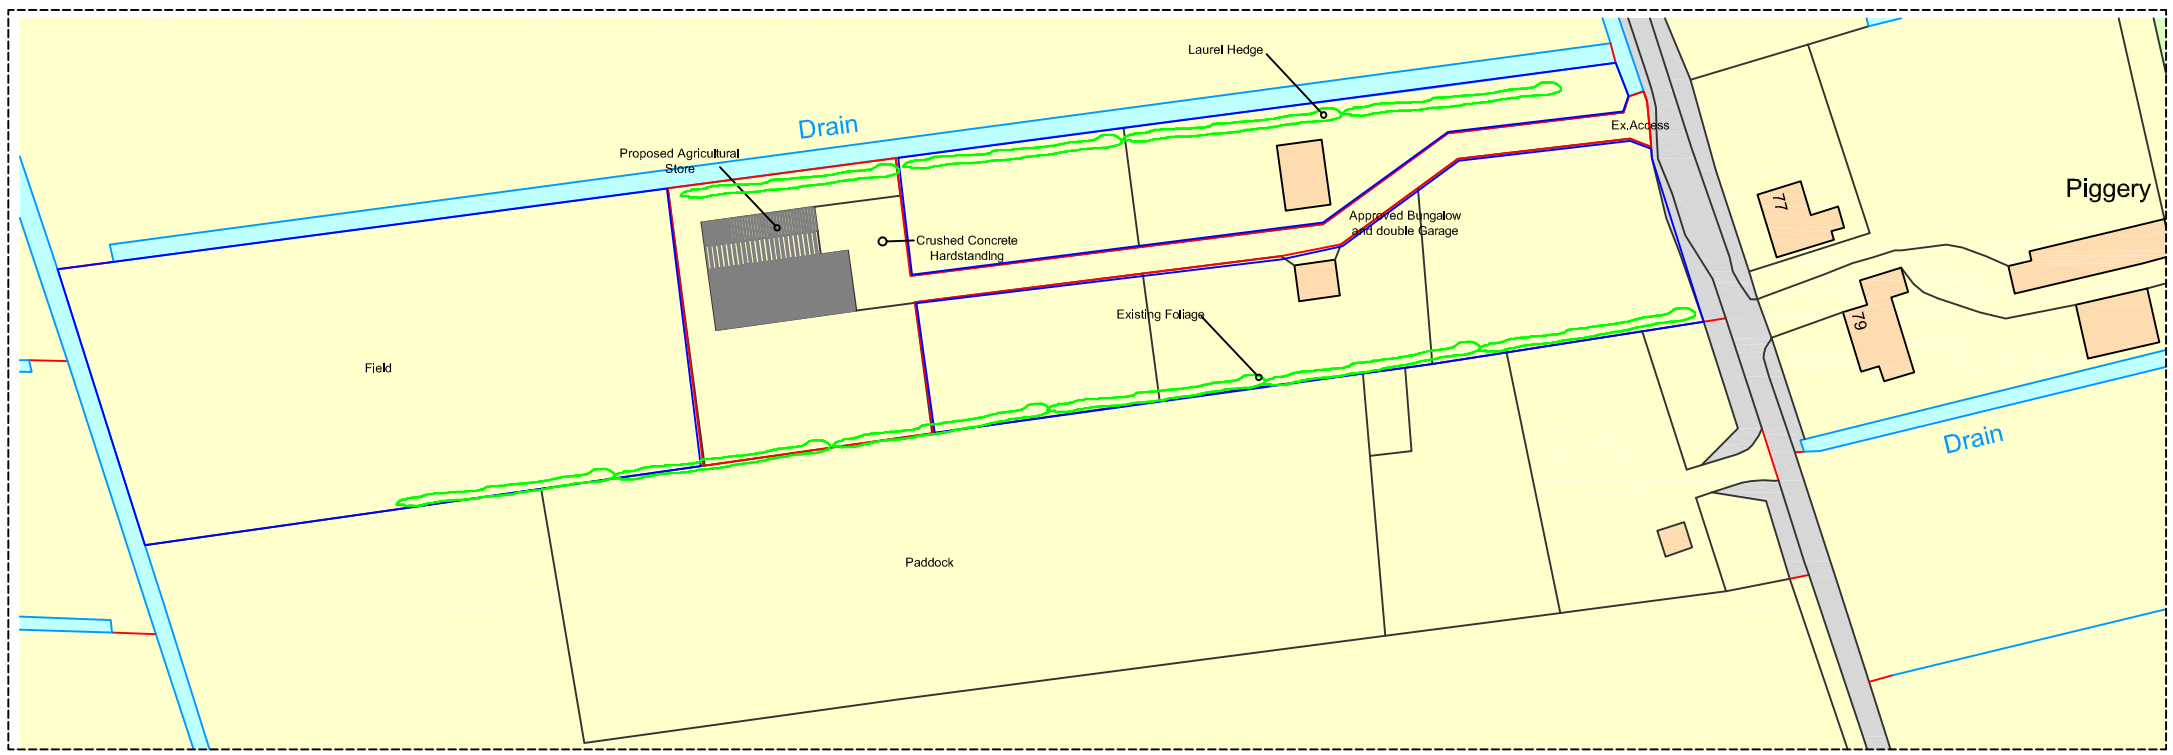

PROPOSED LOCATION PLAN 1:1250

PROPOSED SITE LOCATION DD/01/PE
Three Acre (Wild Acre)
Baulkins Drove
Sutton St James

Alexandra Design
Southfork Farm
Seadyke Road
Murrow
info.alexandradesign@gmail.com