




Plan

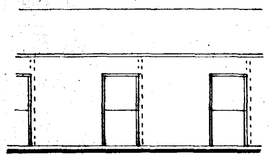

Rear

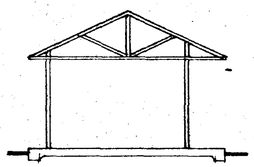


Cross Section

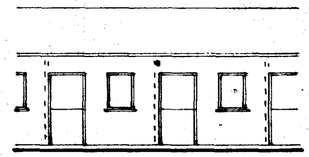


Front (North West)

Stables.


Prefabricated wood sections with green mineral felt roof and shiplap boarding

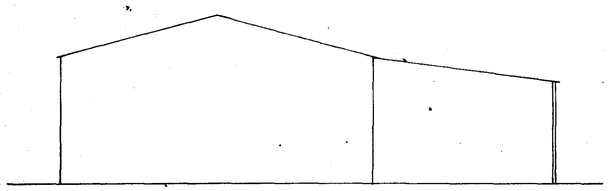


South West

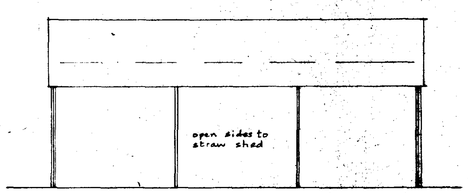


South East

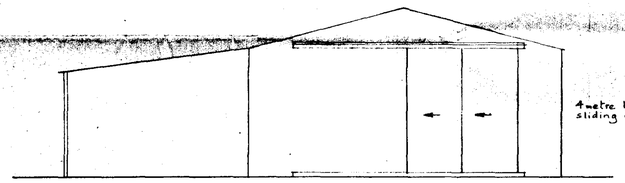


North East

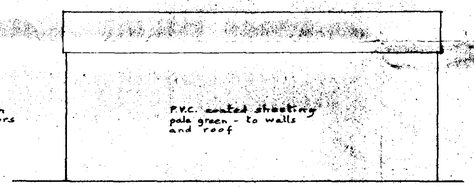

North West

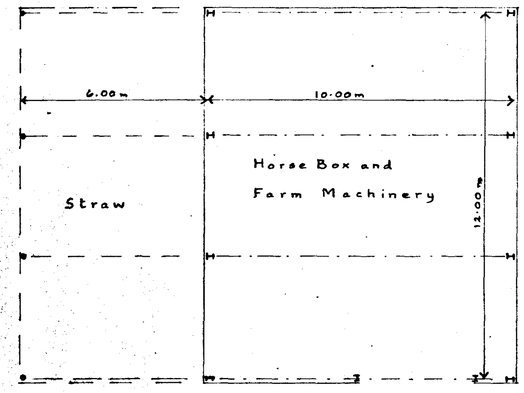

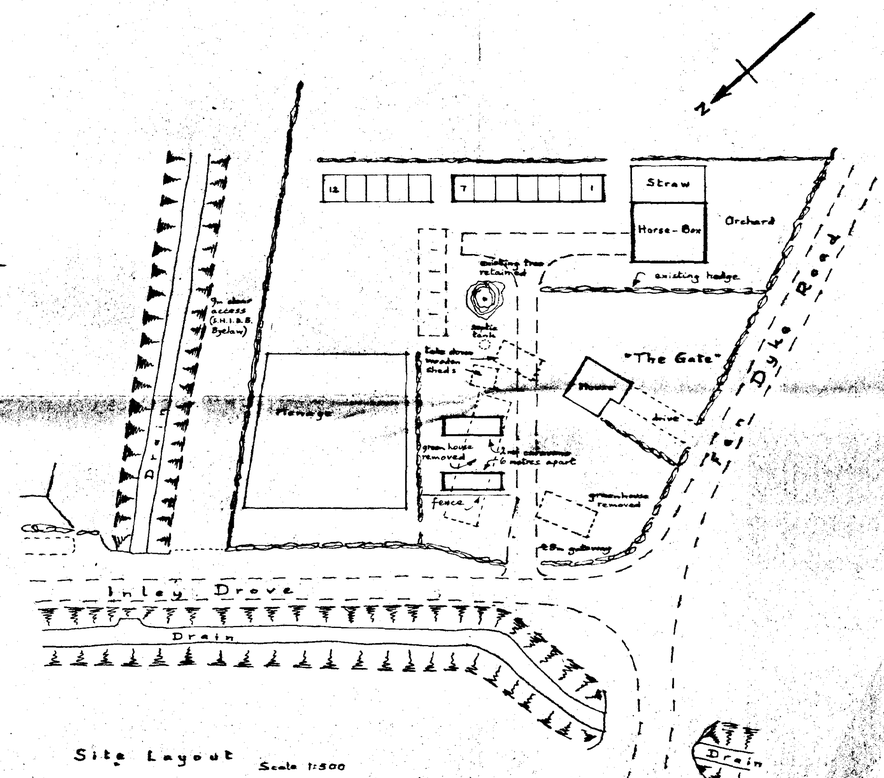

Site Layout Scale 1:500

SHDC Planning & Development
25 MAR 2002
Ref 0352/02

DETERMINED PLAN

Provision of Stables,
"The Gate," Fen Dyke,
Sutton St. James, Spalding.

Written dimensions to be used in preference to scaled, and all measurements to be verified by checking on site.	Scale 1:100
Local Authority Ref. Planning	Drawing No. 220322
Building Regulations	Date March 2002

A. ROFFE
BUILDING DESIGN & PLANS
1, Green Lane,
SPALDING, Lincs. PE11 2YB
Tel: 01775-723 680