
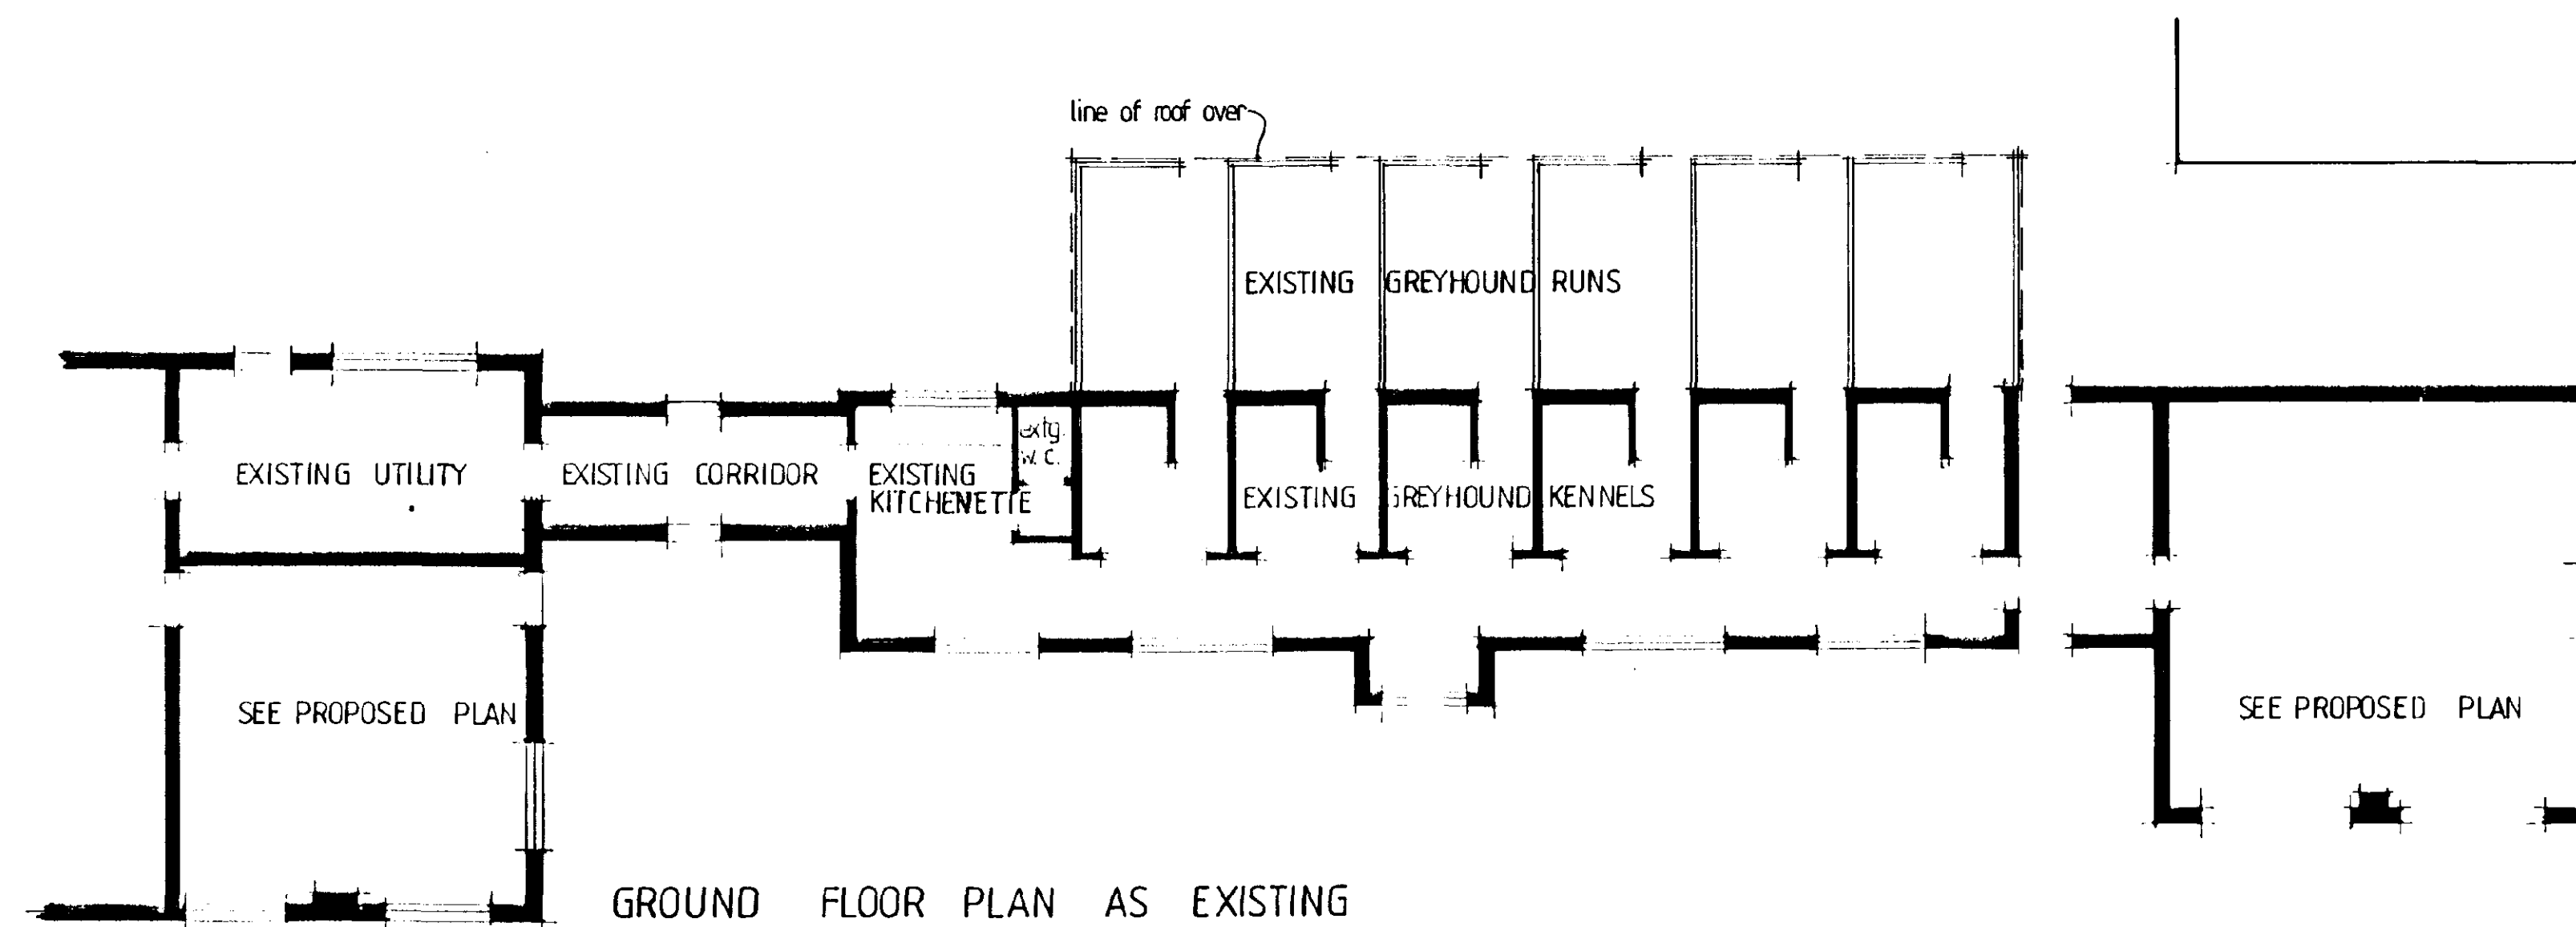
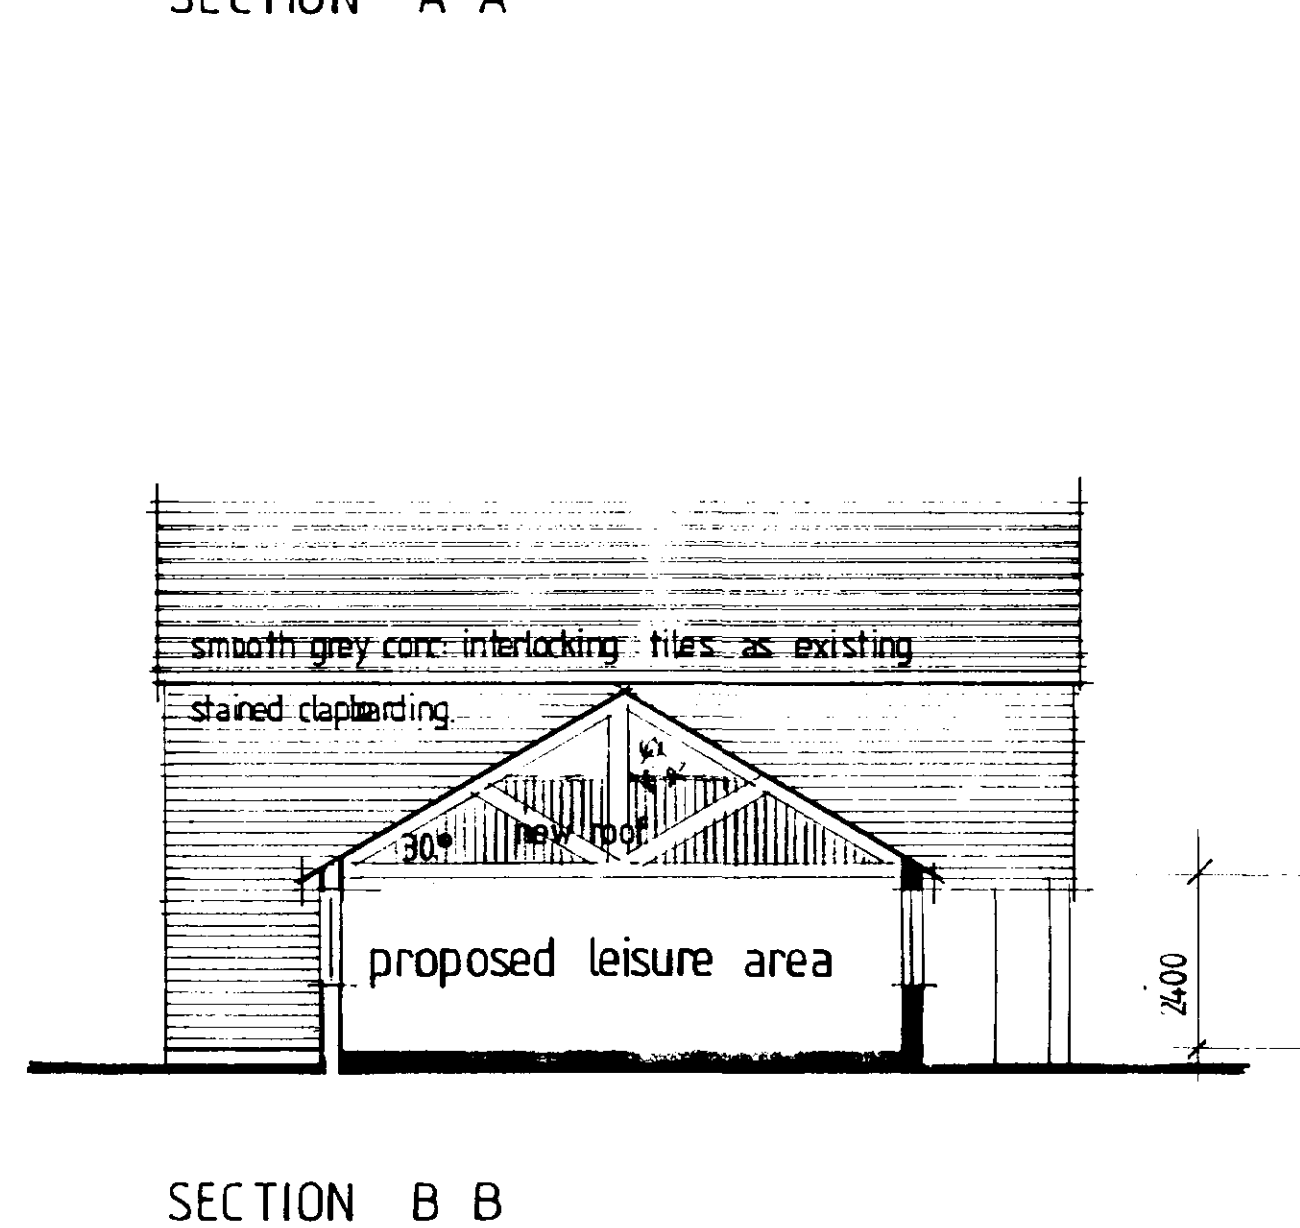
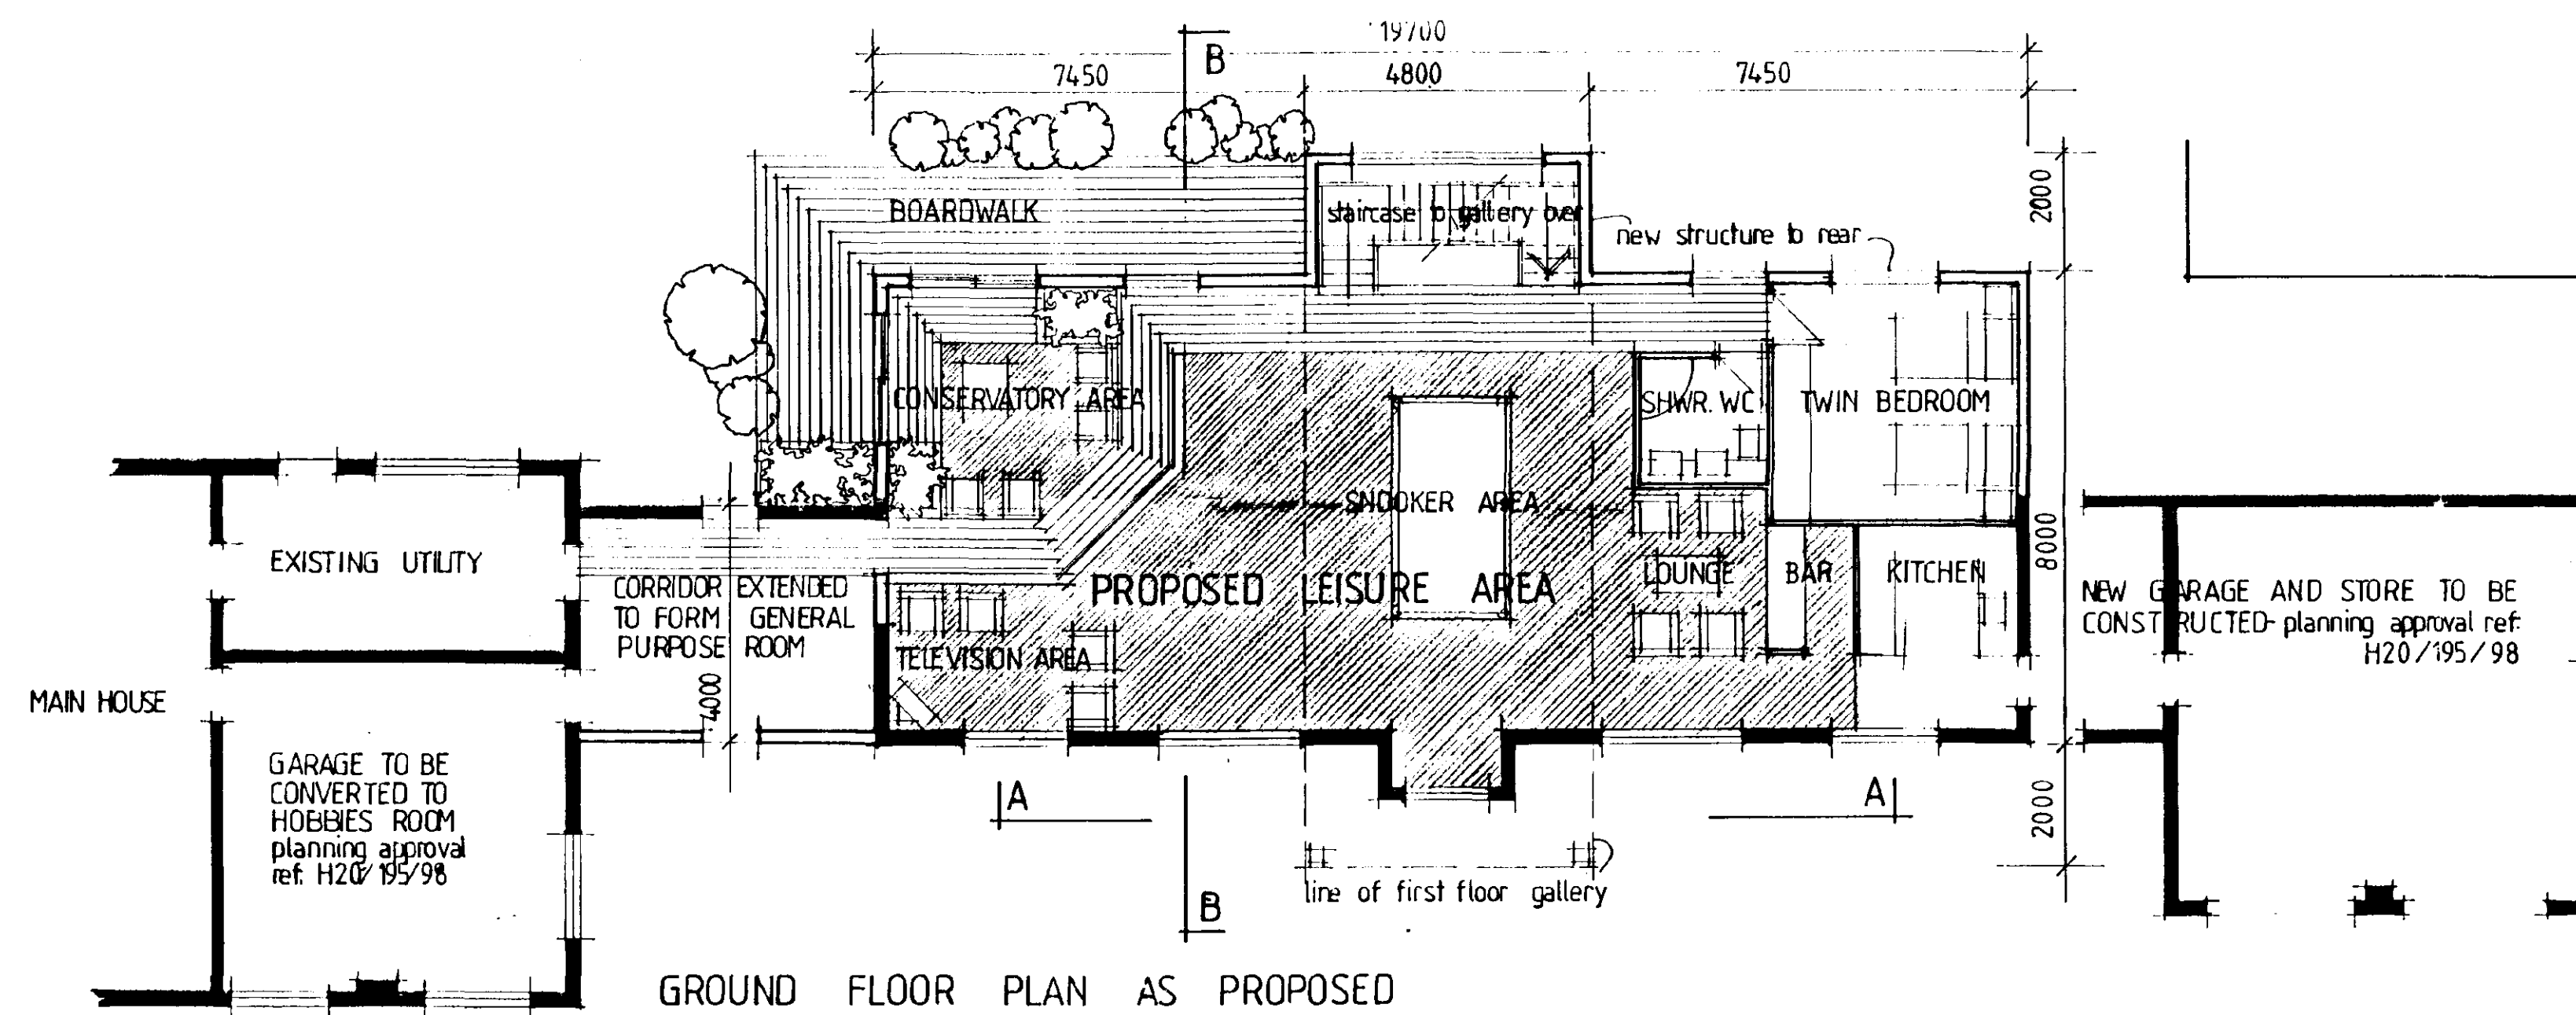
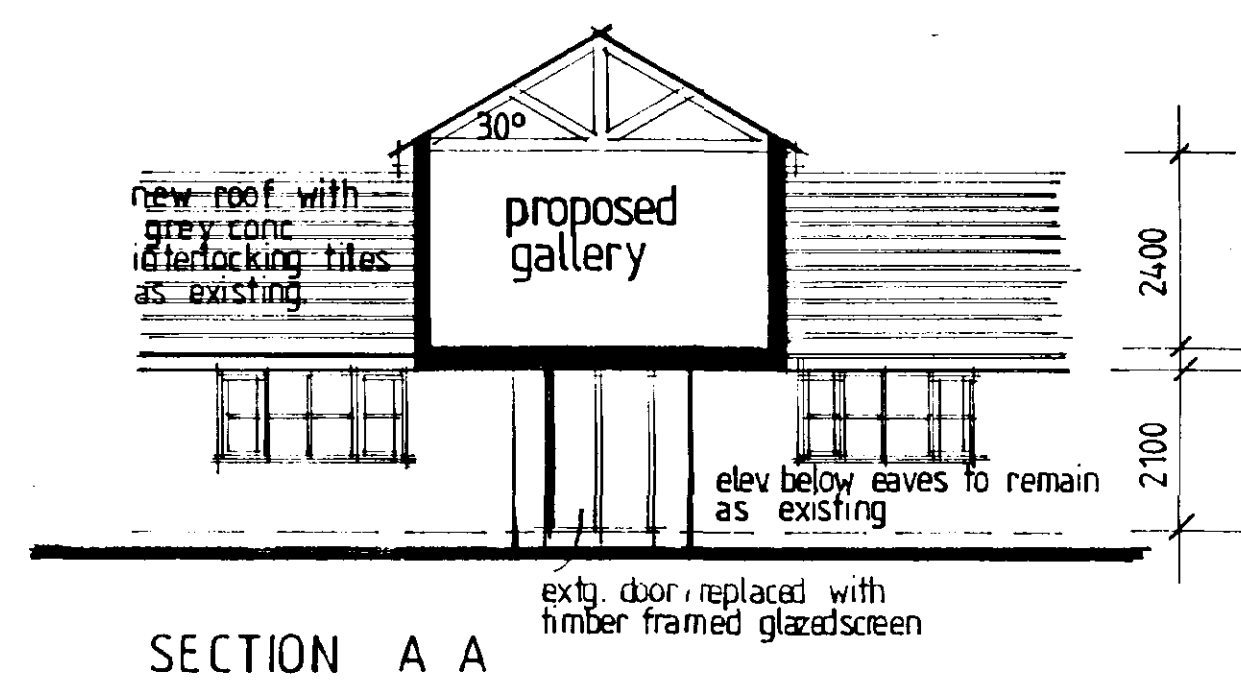
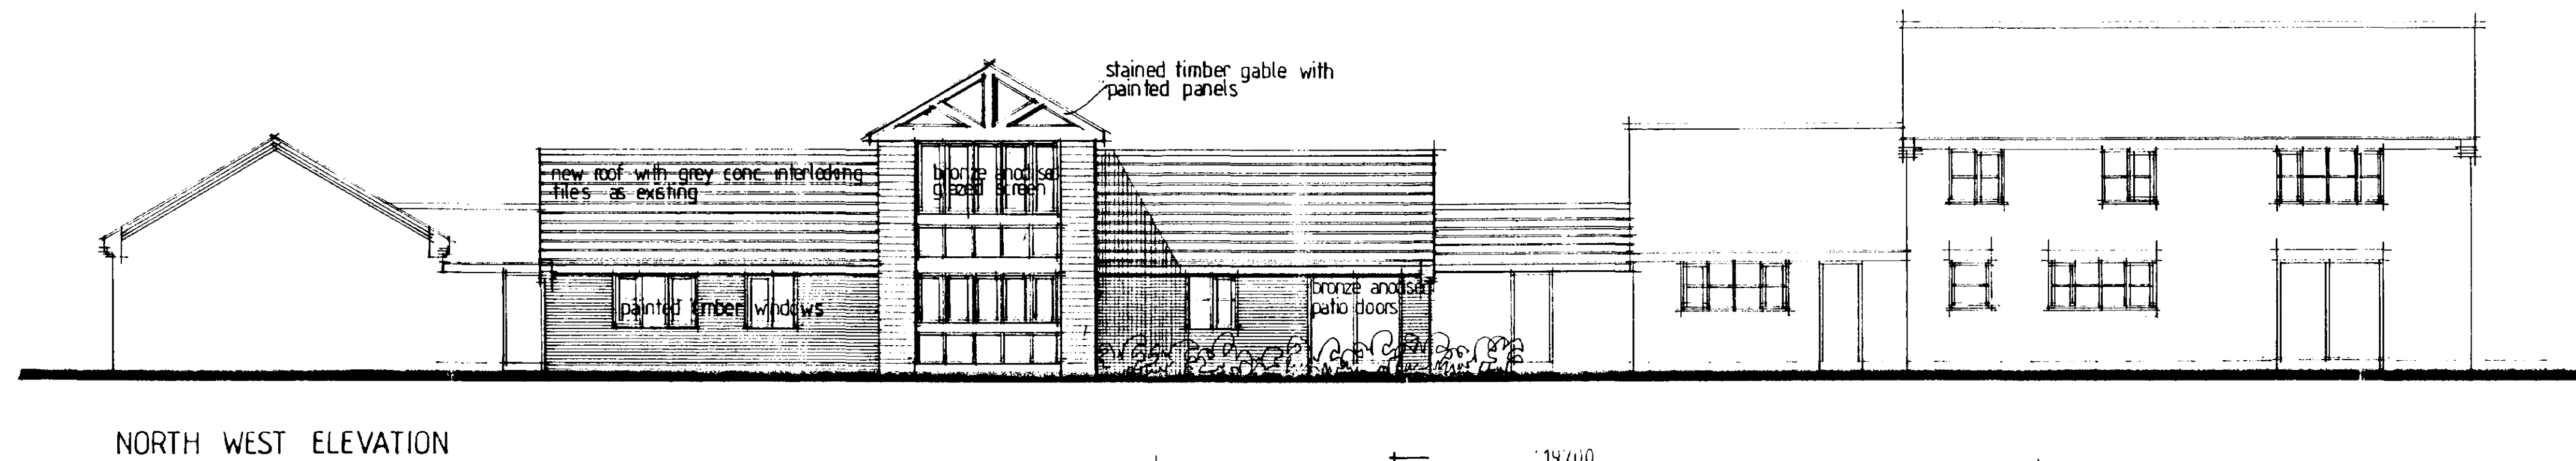


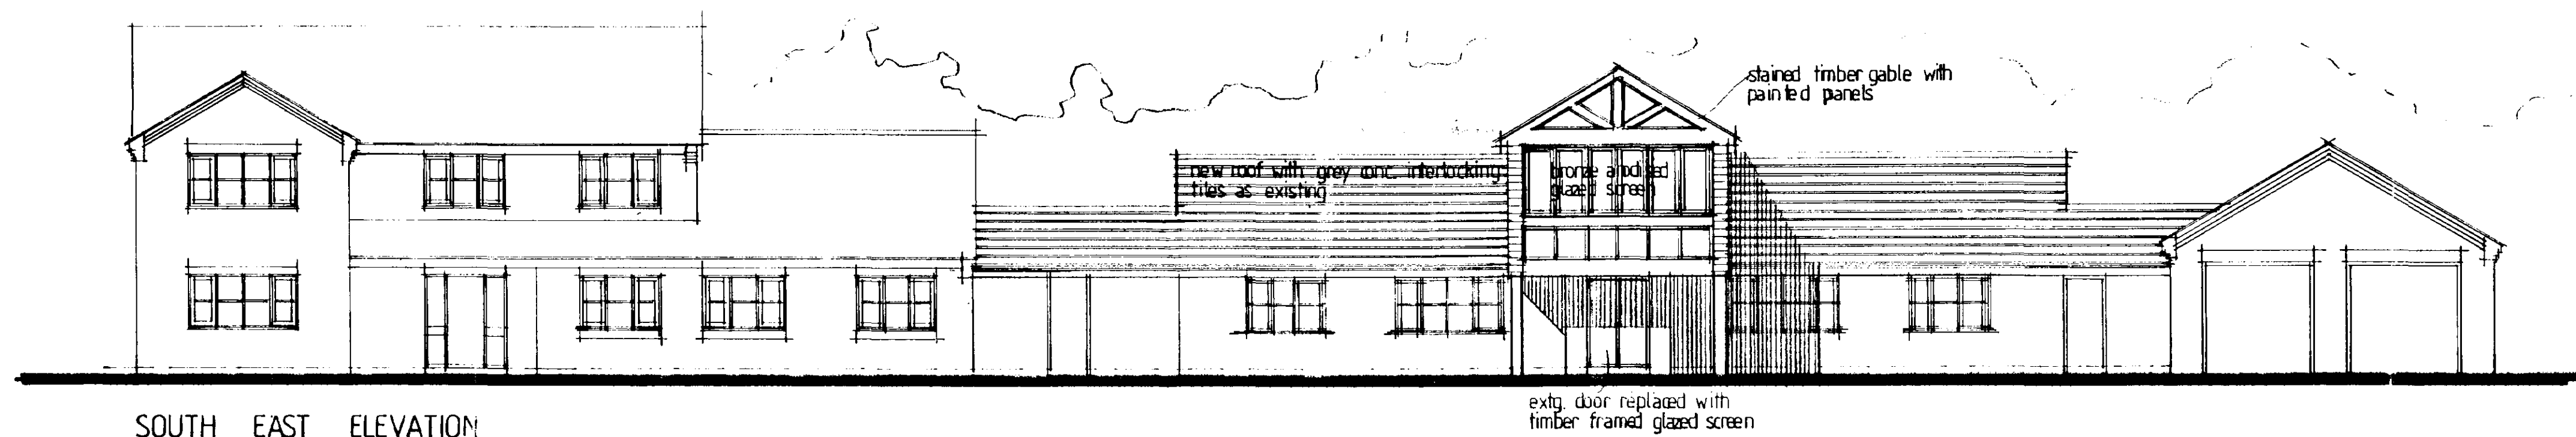

SOUTH AND DC
HOUSING PLANNING
12 APR 1999
Ref: 0360/99

TREVOR A CLAY R.I.B.A.
CHARTERED ARCHITECT
14 OLD FENDIKE ROAD
WESTON HILLS
SPALDING
LINCOLNSHIRE PE12 6DD

Project:
PROPOSED LEISURE AREA AT
HORSESHOE LODGE, SUTTON ST JAMES,
SPALDING, FOR MR AND MRS T KIRBY

Drawing:
PLANNING APPLICATION DRAWING

Date: 26 March 99 Proj No: 98/038/PA
Scale: 1:100 Drg. No: 002 Rev:

**DETERMINED
PLAN**