




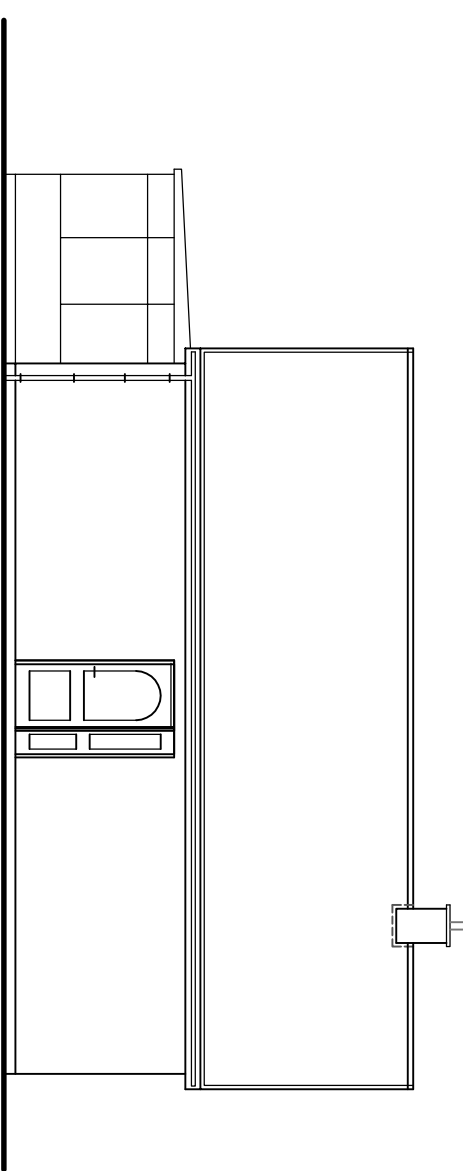


SIDE ELEVATION.
EXISTING.

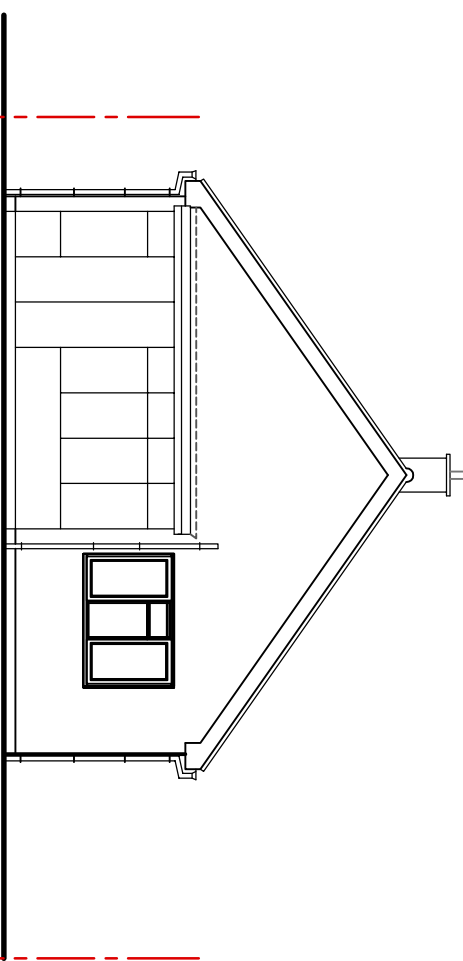


REAR ELEVATION:

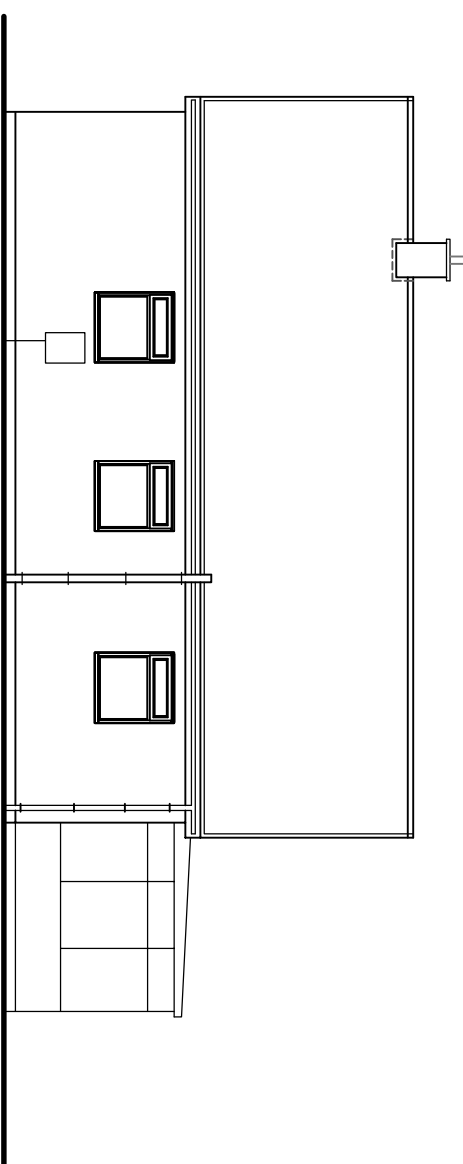


SIDE ELEVATION.

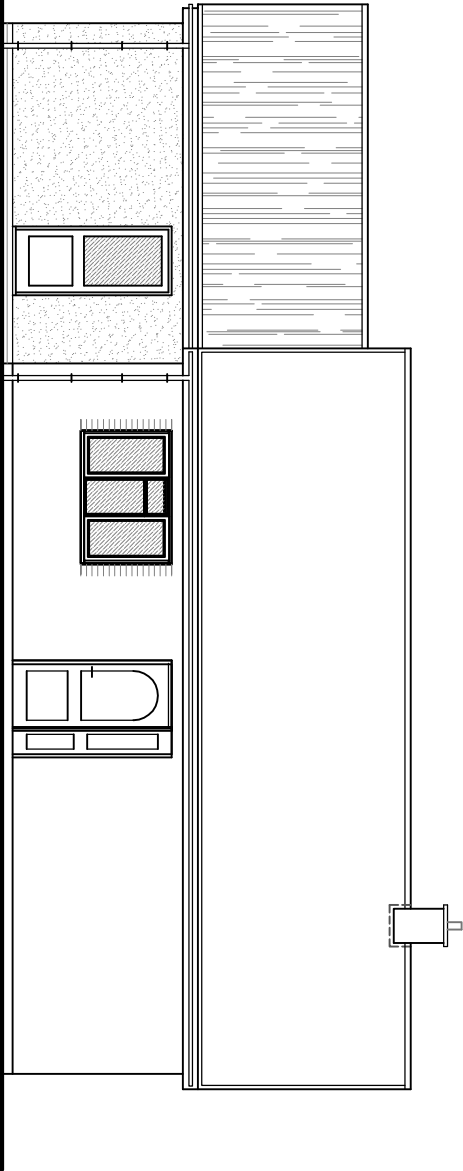






SIDE ELEVATION,
PROPOSED.

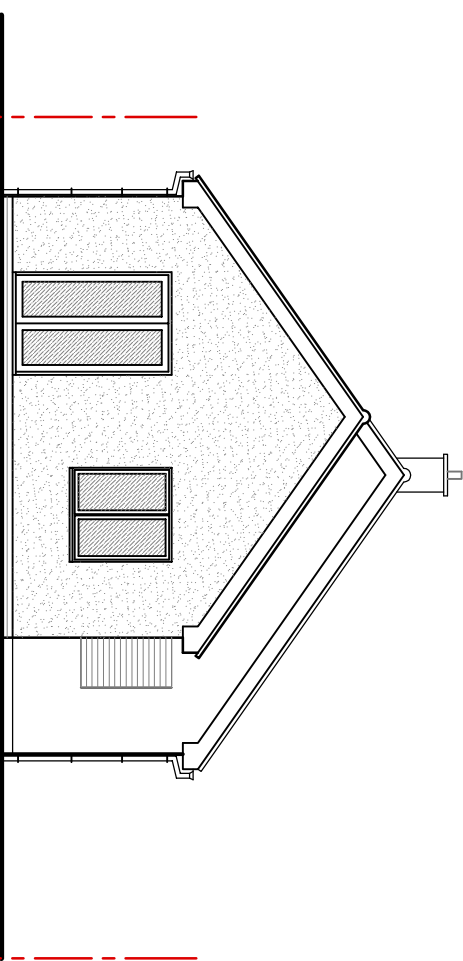



REAR ELEVATION

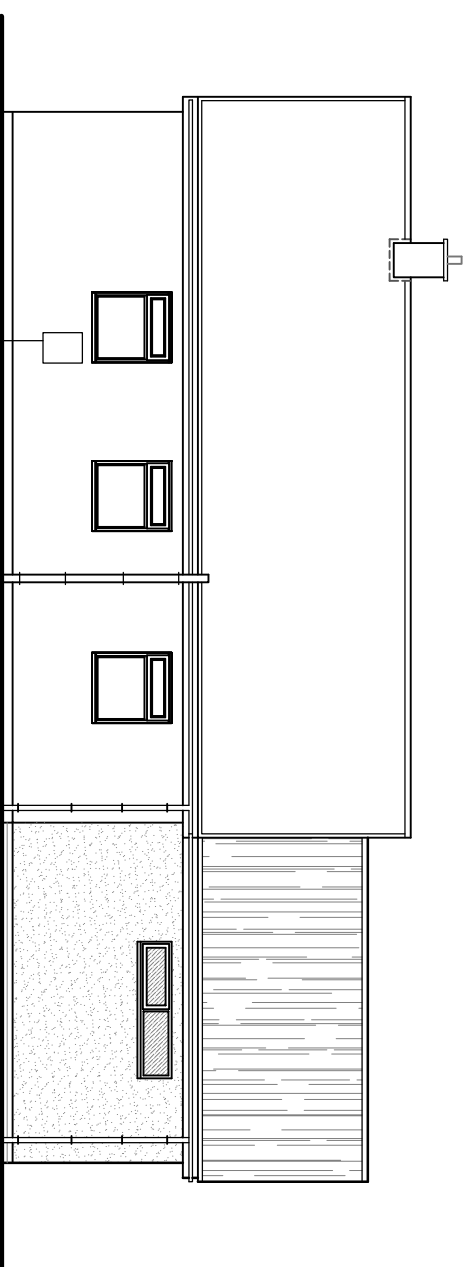

SIDE ELEVATION.

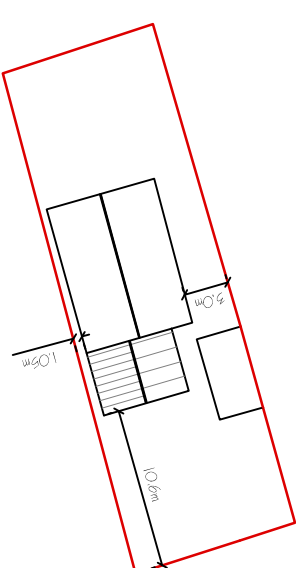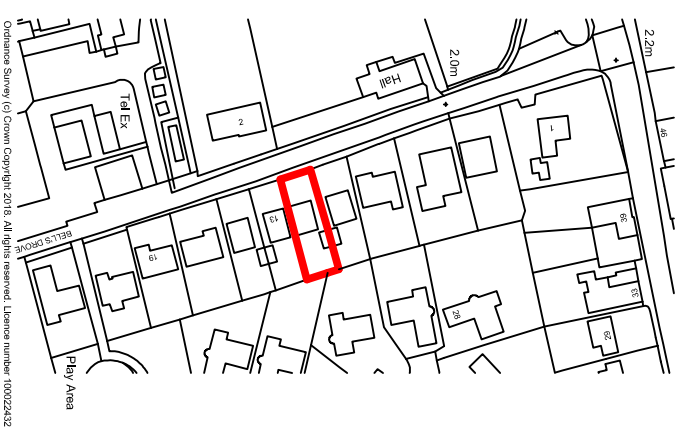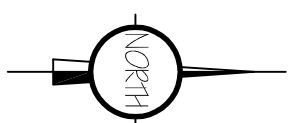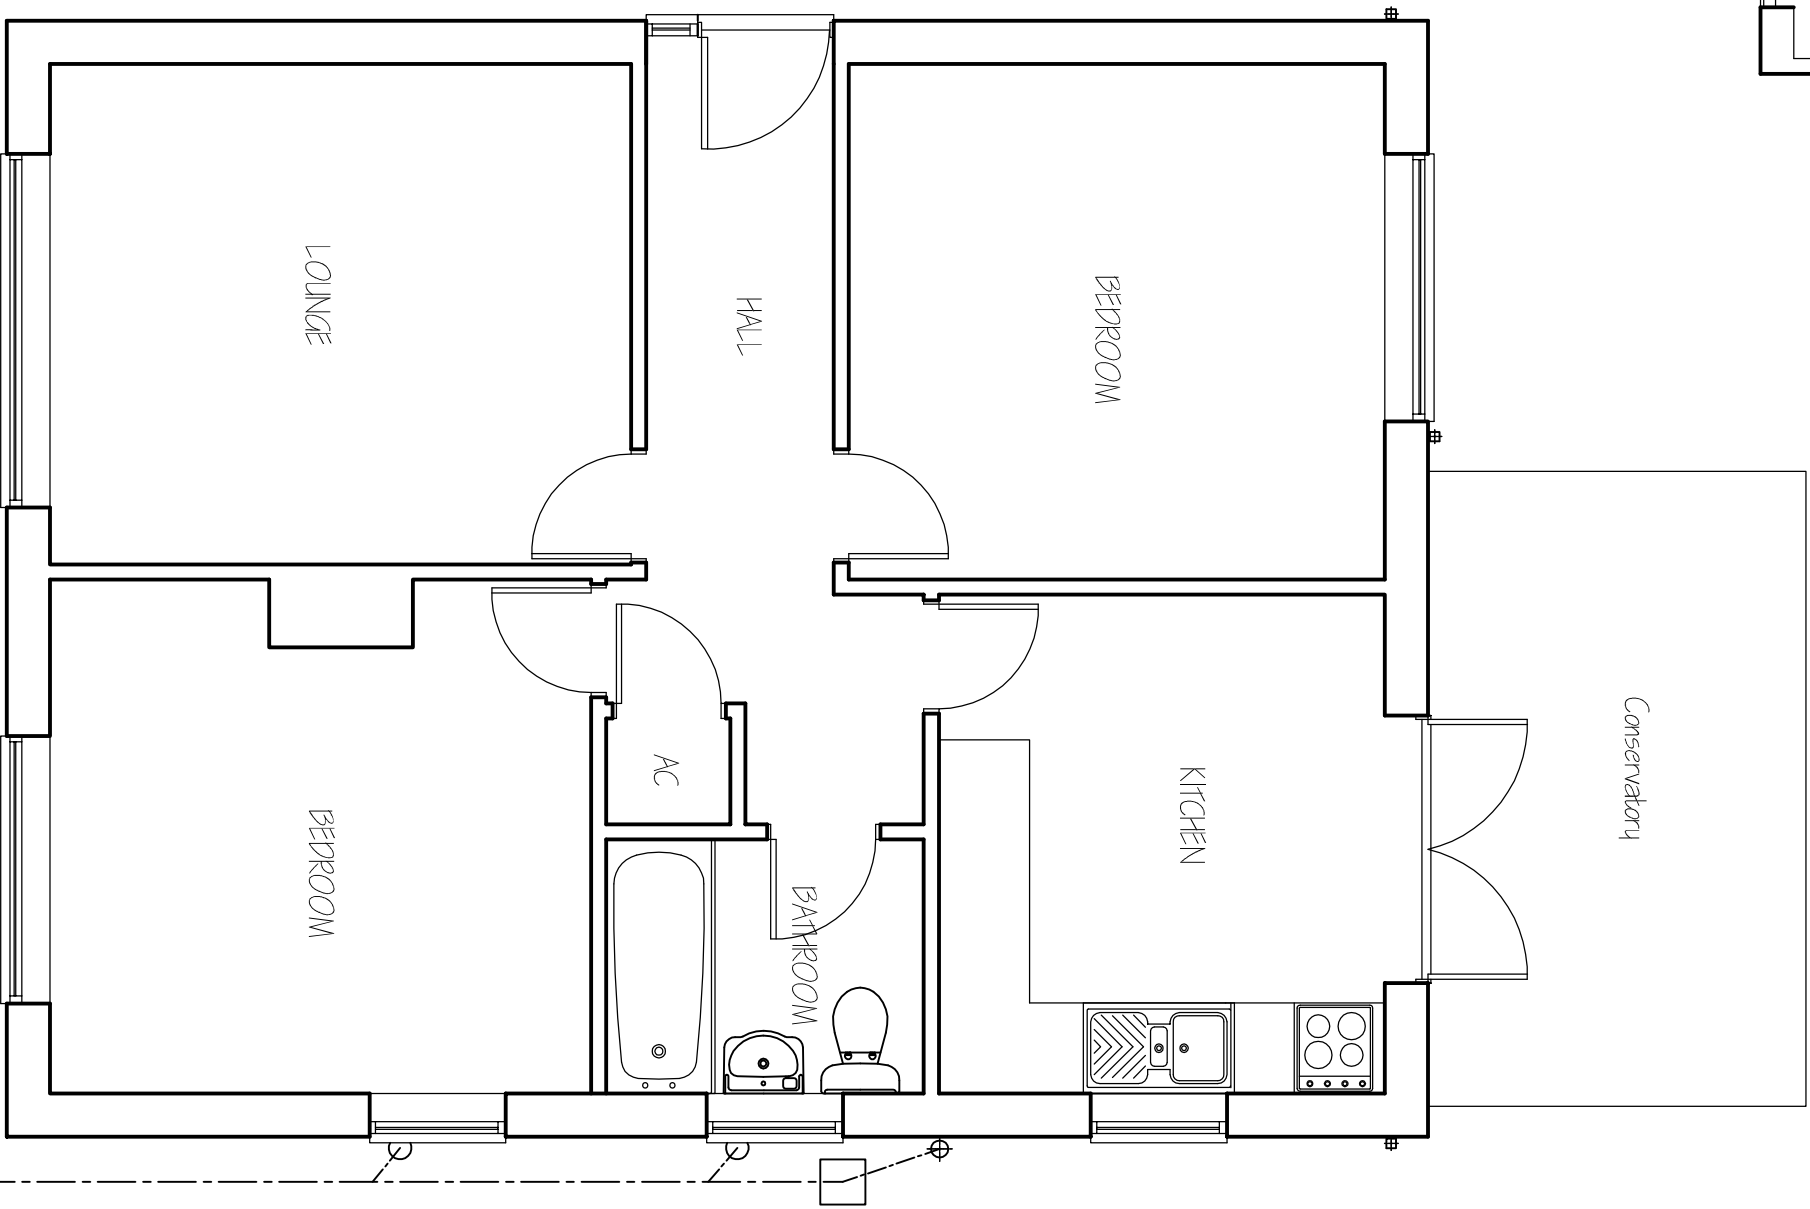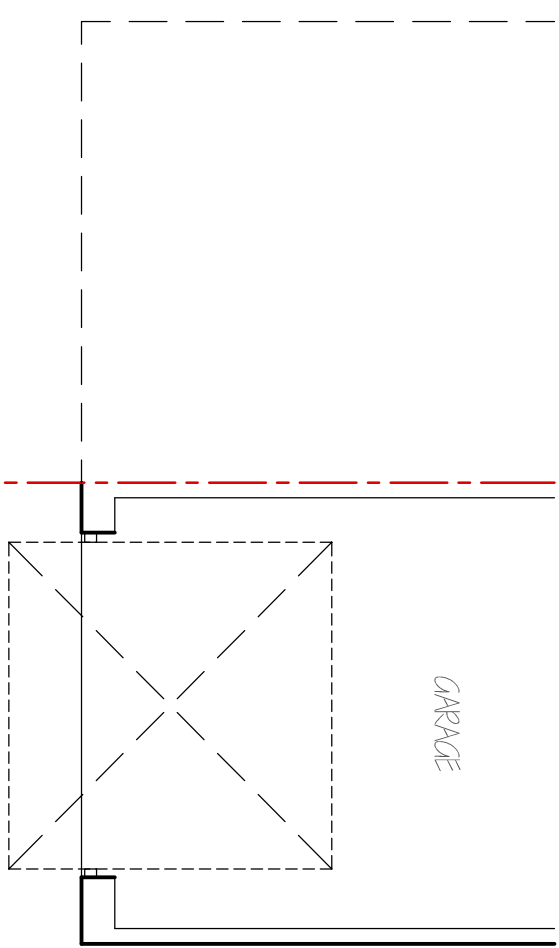SITE LAYOUT PLAN
1/500.LOCATION PLAN
1/2500.

GROUND FLOOR PLAN - EXISTING.

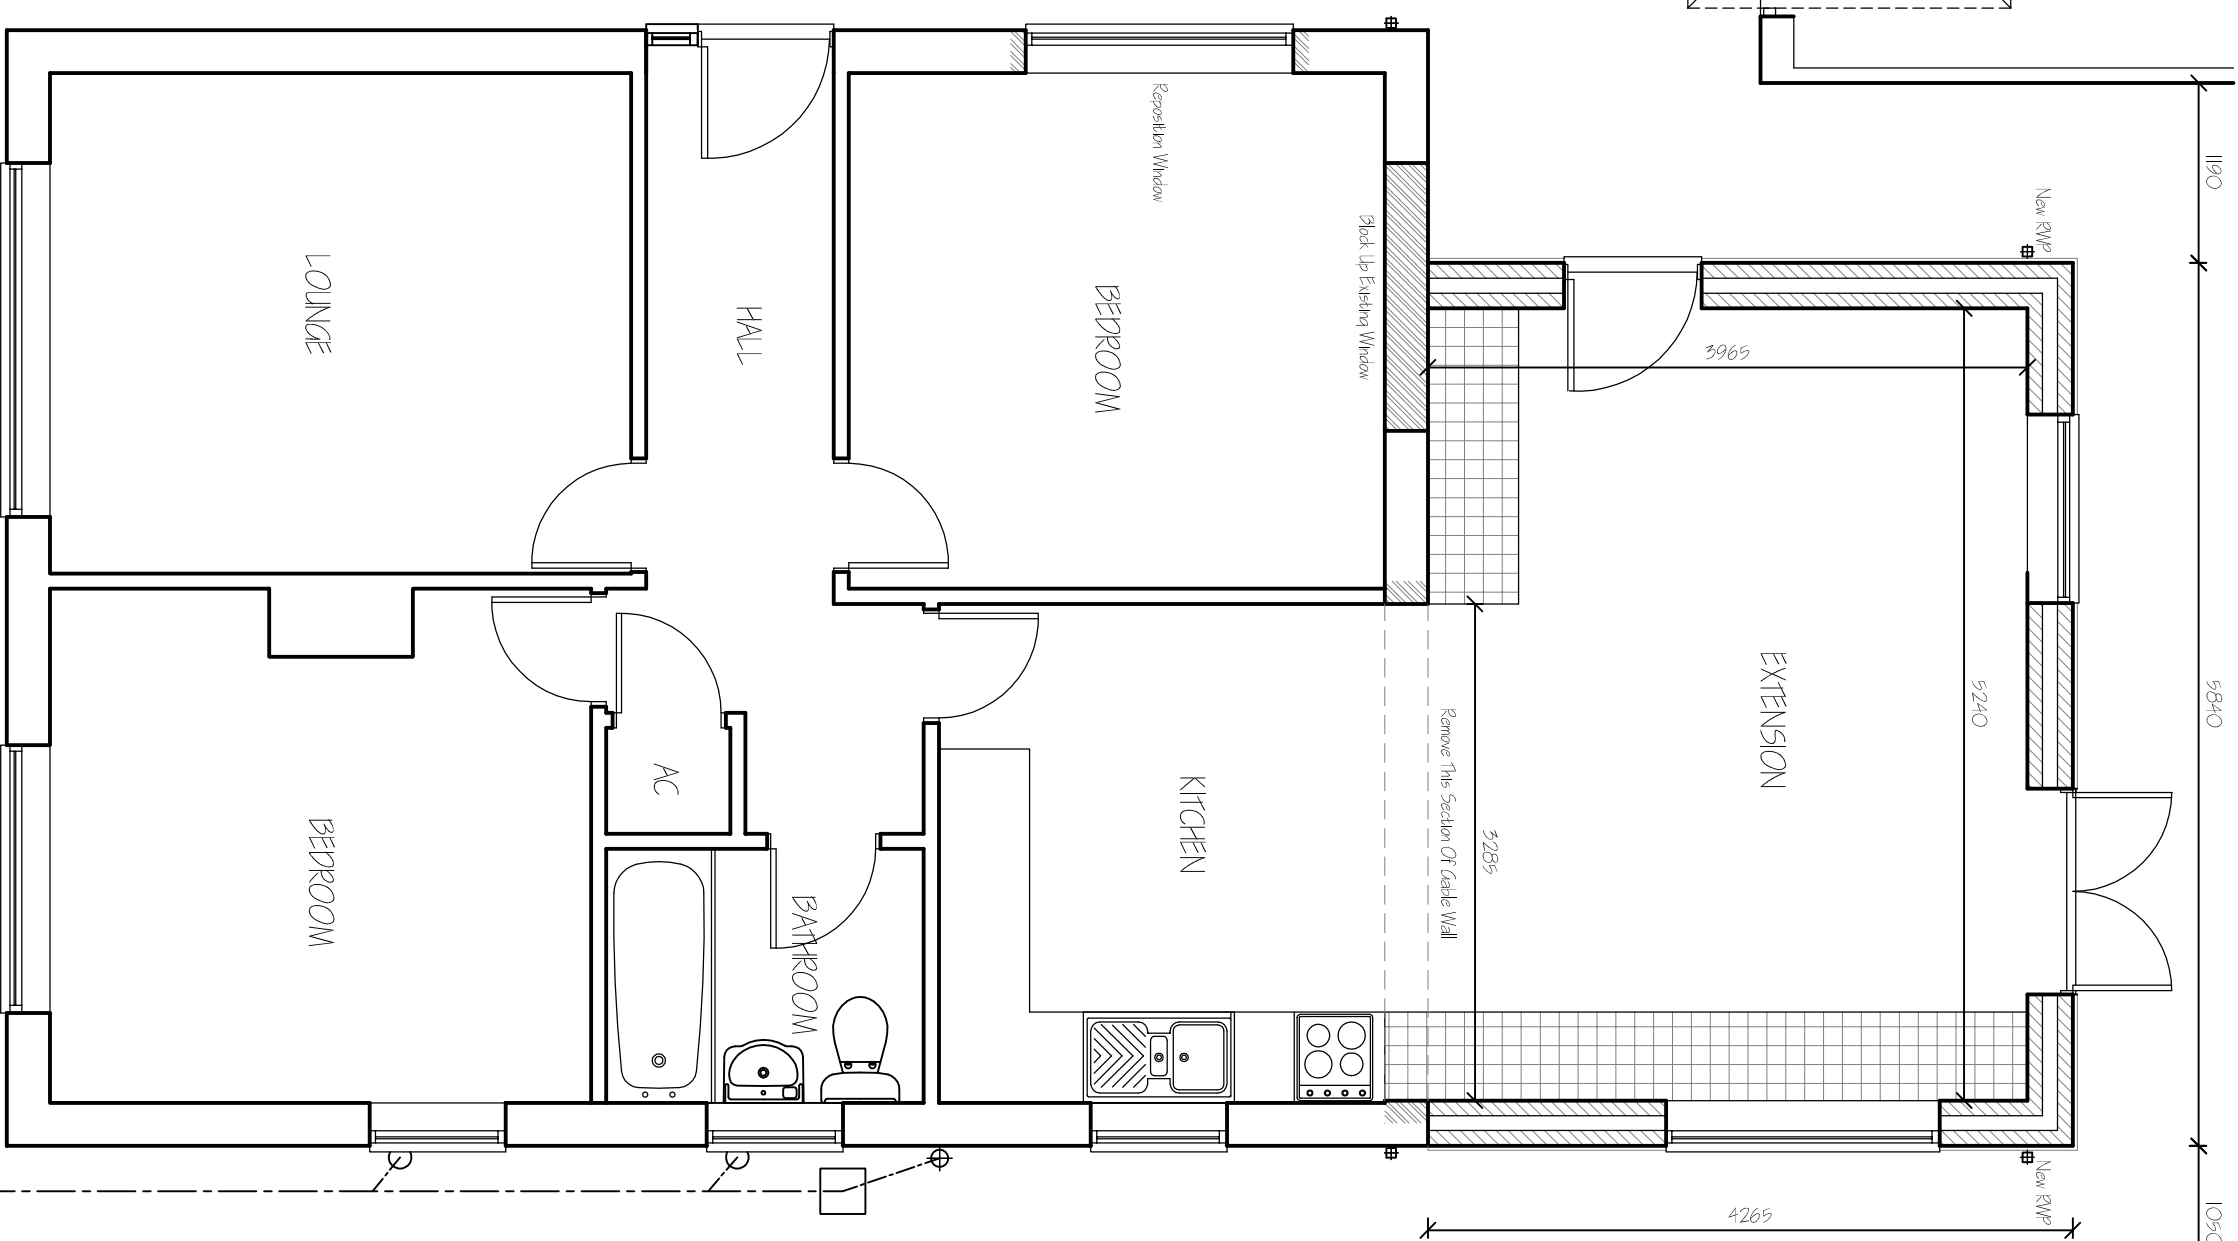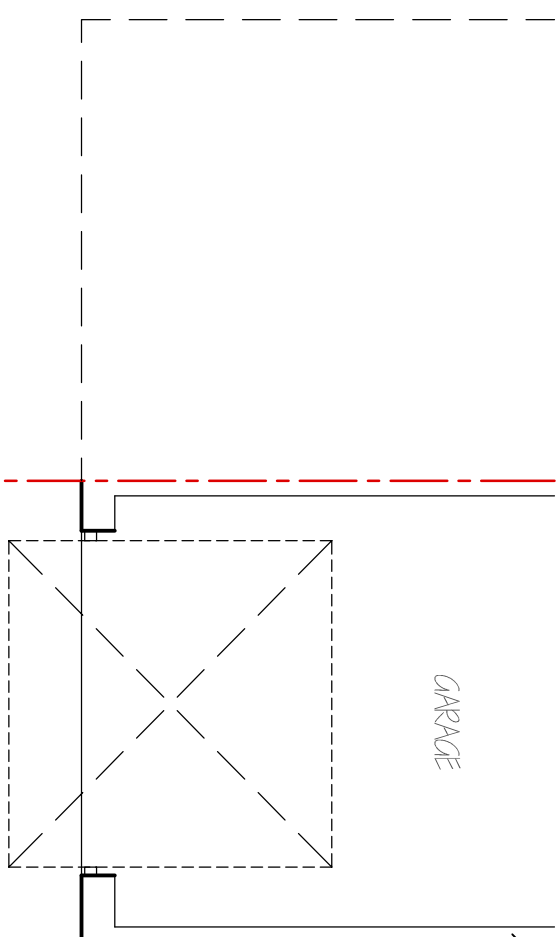

GROUND FLOOR PLAN - PROPOSED.

A	CHEM ADJUSTMENTS	WIR 2018
ref:	revision	date

G. R. MERCHANT LTD.
I.ENG AMICE FWO

**ARCHITECTURAL, STRUCTURAL
AND LAND DRAINAGE
CONSULTANTS**
4 Wrights Mews
12A Park Road, Hobsbach,
Spalding, Lincs. PE12 7EE
Tel: 01 406 490800
Fax: 01 406 425744
E-Mail: gr.merchant@btconnect.com

Project
REAR EXTENSION & ALTERATIONS,
11 BELLS DRIVE,
SUTTON ST JAMES,
SPALDING, LINC'S, PE12 0LG.

MR HARRISON & MISS COOPER

FLOOR PLANS & ELEVATIONS,
SITE & LOCATION PLANS.

220101	
Date	Drawn
FEB' 2018.	GRM

Scabes

1/100, 1/50, (unless otherwise stated)

DO NOT SCALE FROM THIS DRAWING

[illegible]