




FIRST FLOOR PLAN

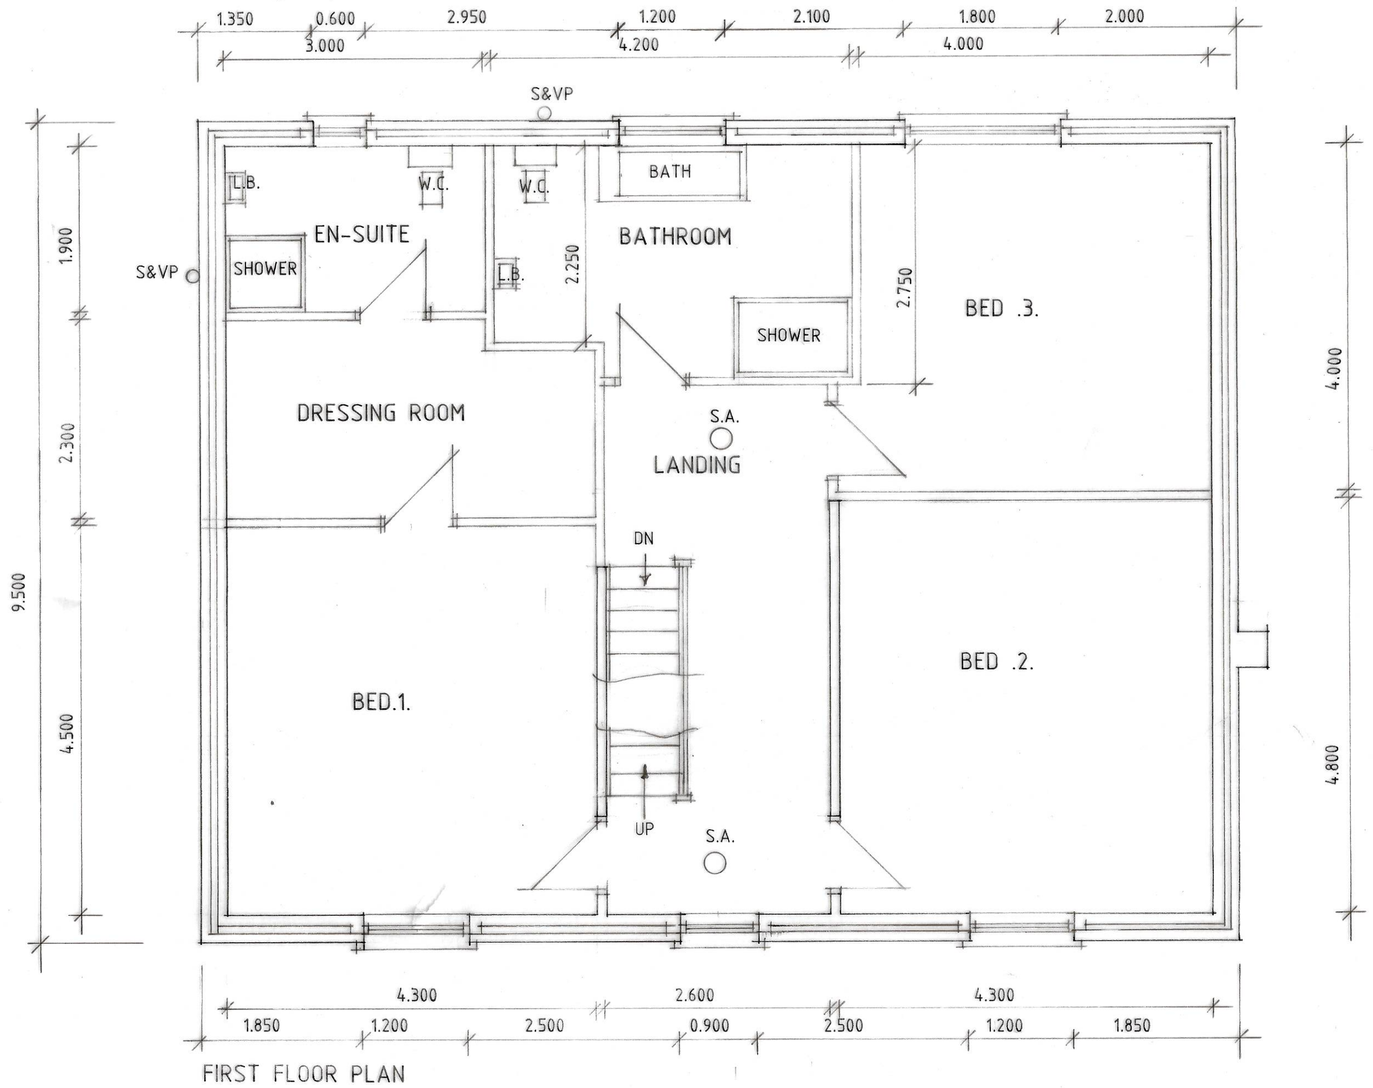


FRONT

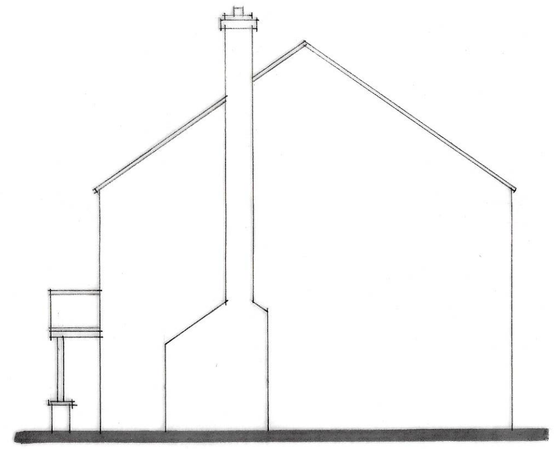


SIDE




REAR

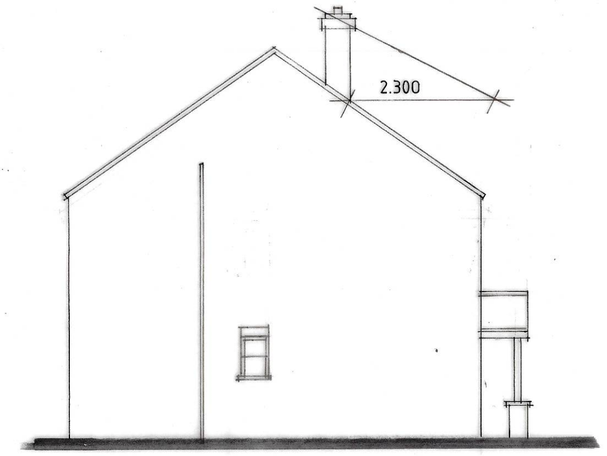


SIDE

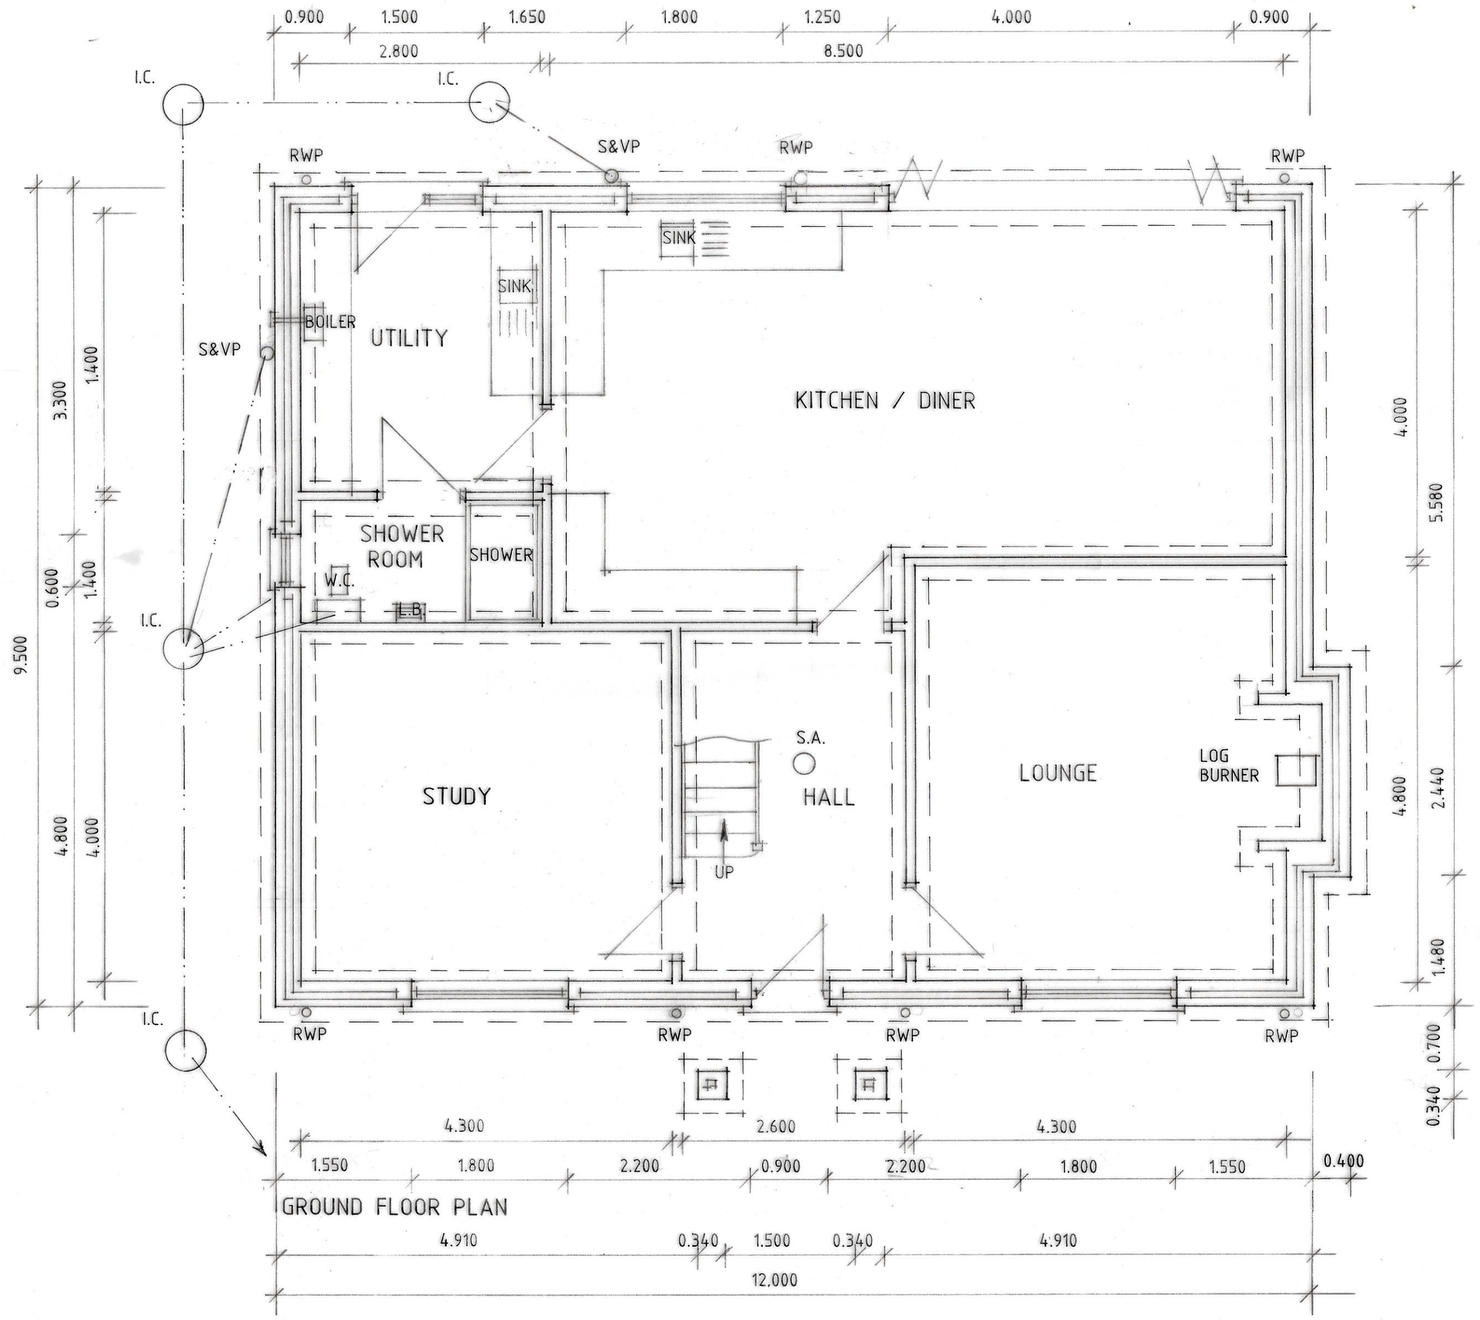


GROUND FLOOR PLAN

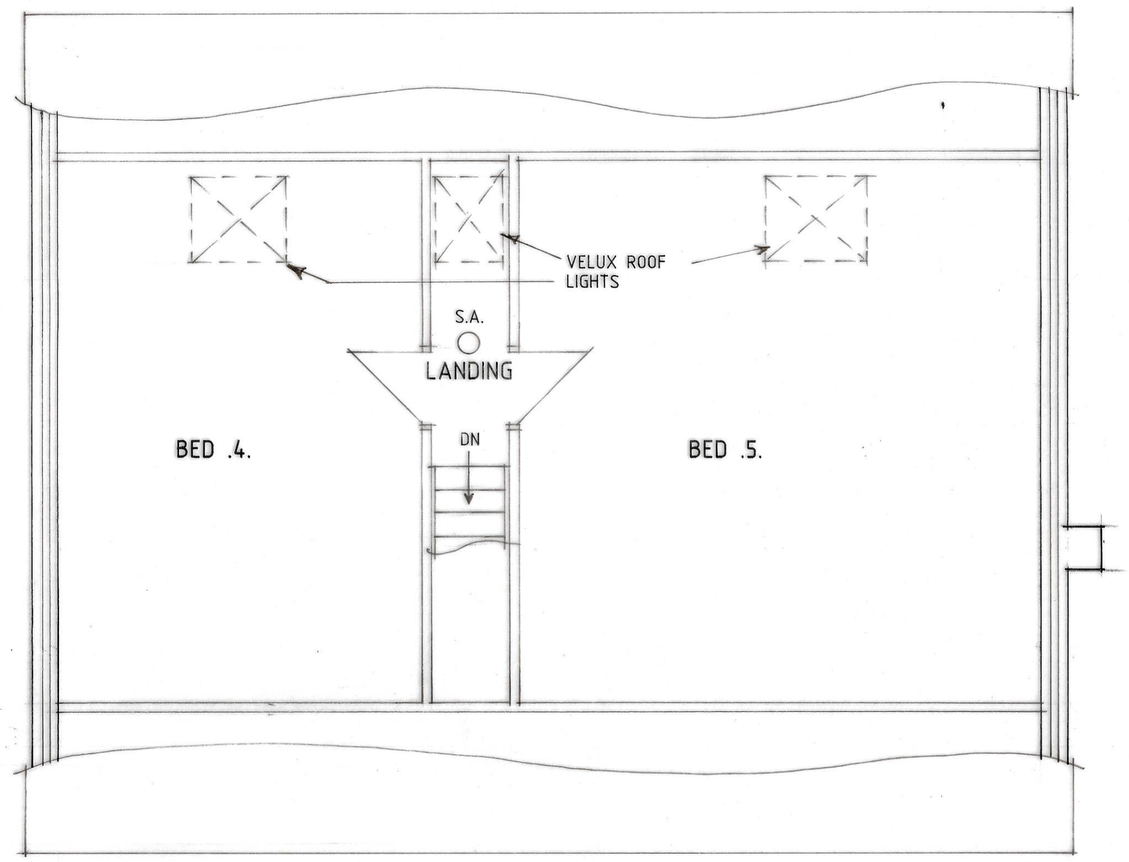


SECOND FLOOR PLAN

D - ALTS - 6.4.18
C - INF. ADDED - 2.3.18
B - NAME CHANGE - 15.2.18
A - DESIGN ALTS - 31.1.18

Status DESIGN
CONSULTANTS IN ARCHITECTURE & PLANNING

PROPOSED HOUSE & GARAGE
ADJ. 79 CHAPELGATE,
SUTTON ST. JAMES.
FOR

MR. S. & MRS. B. SUTTON.

HOUSE DESIGN

1:50 1:100 | SD17-032/2

JAN-18 | B.GILHAM.

2 Edinburgh Walk, Holbeach,
Spalding, Lincs. PE12 7AP.
Tel: 01406 424343 Fax: 01406 490702