




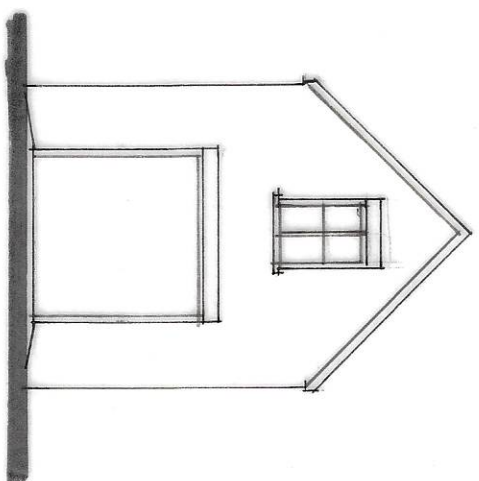


FRONT

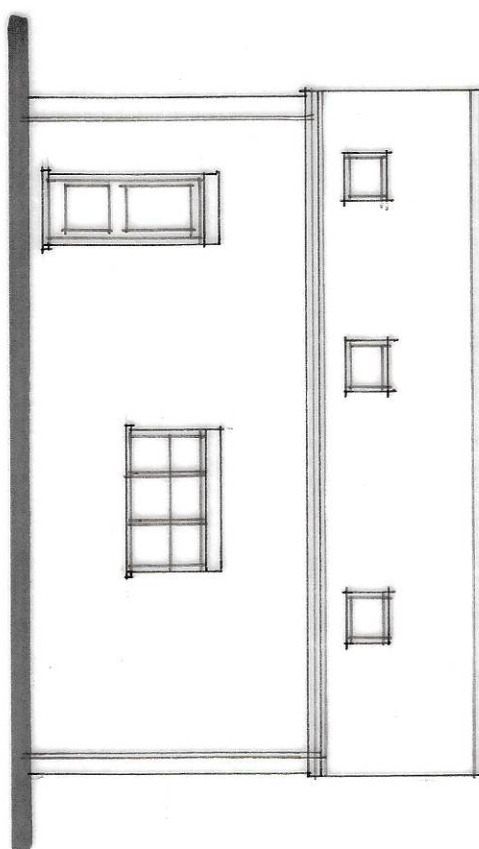


SIDE

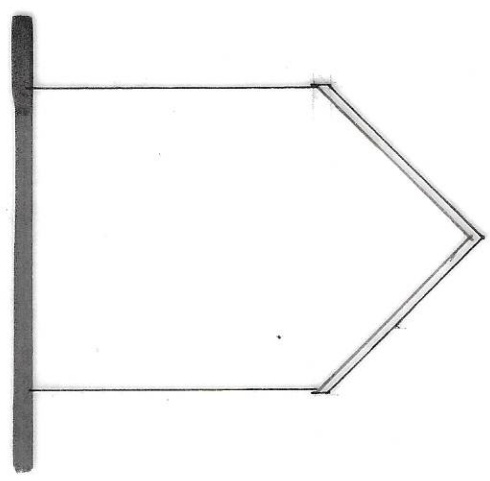



REAR

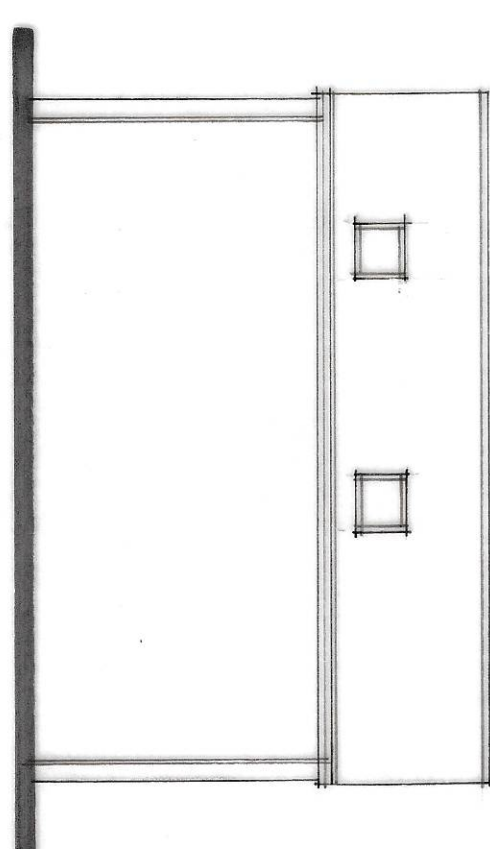


SIDE

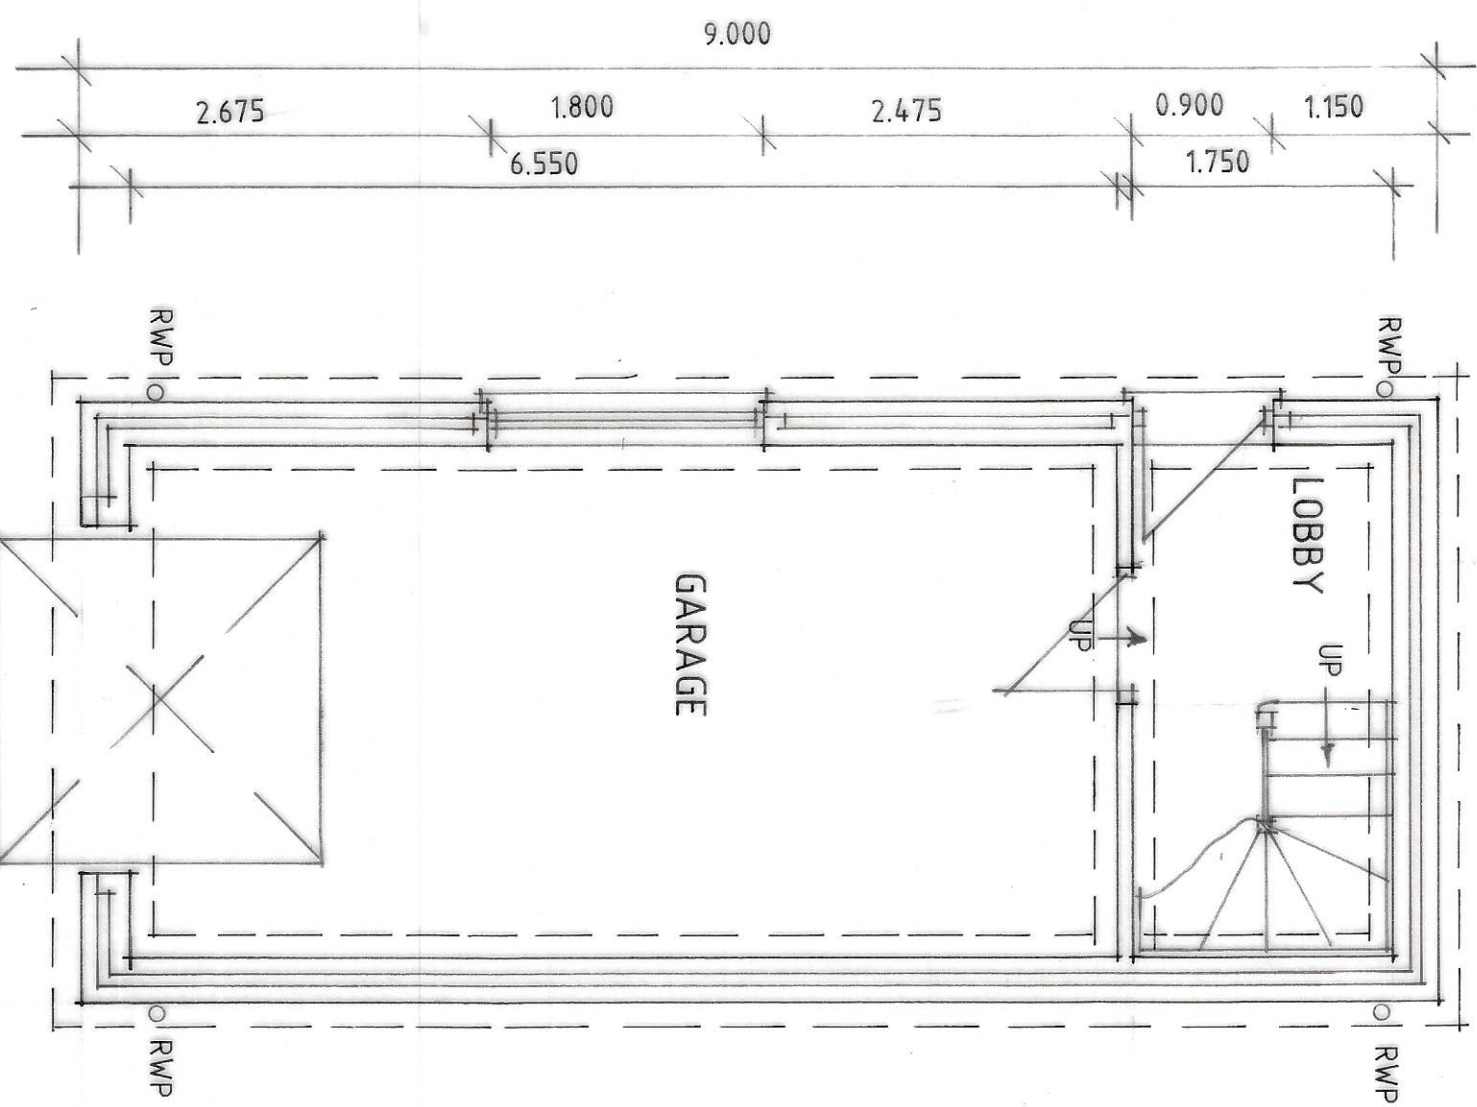

GROUND FLOOR PLAN

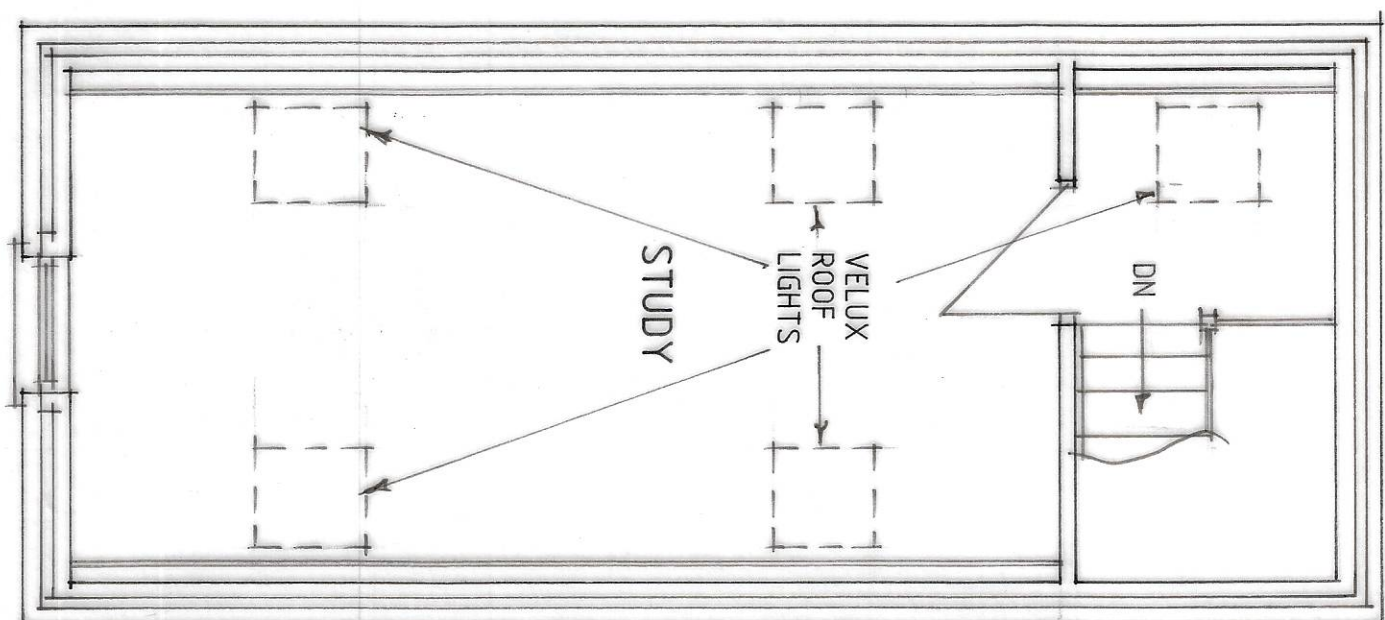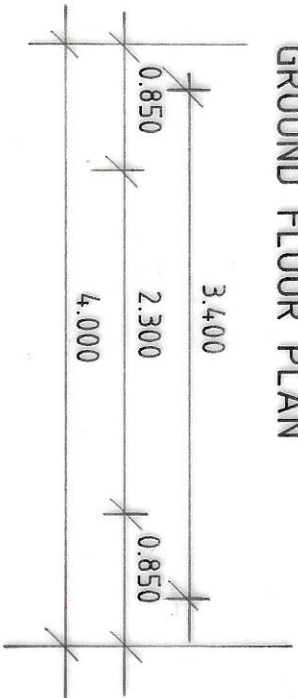

FIRST FLOOR PLAN

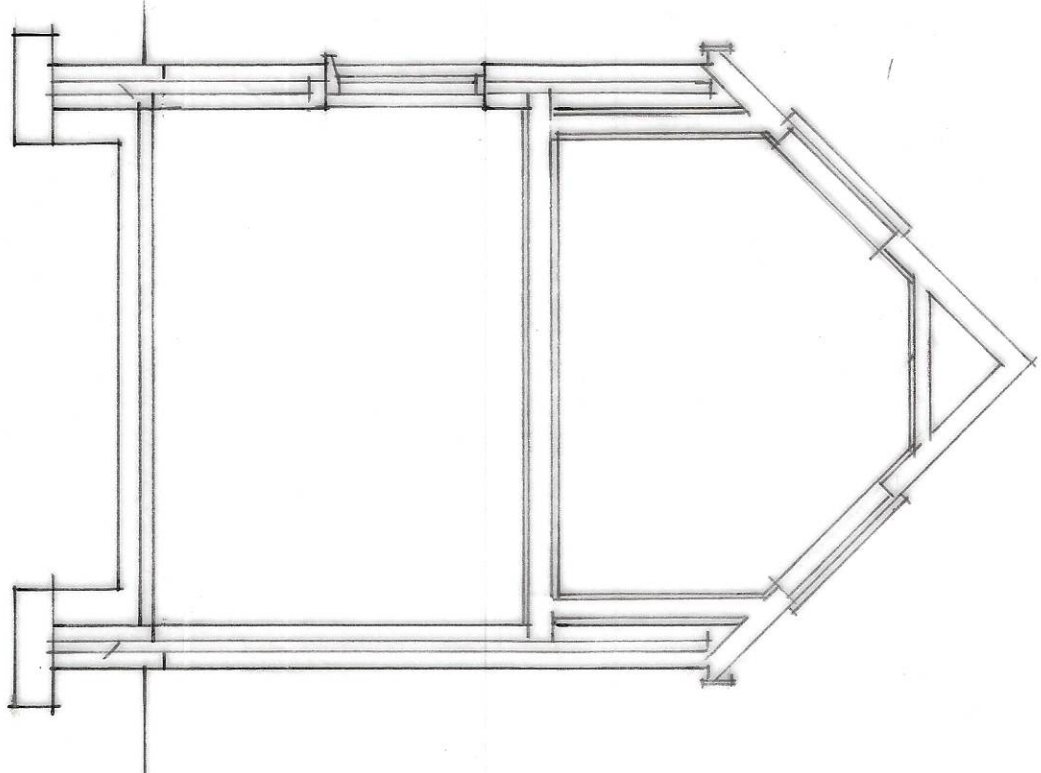

SECTION

C - INF. ADDED - 12.3.18
B - INF. ADDED - 22.18
A - NAME CHANGE - 15.2.18

Status
DESIGN
CONSULTANTS IN ARCHITECTURE & PLANNING

PROPOSED HOUSE & GARAGE
ADJ. 79 CHAPELGATE,
SUTTON ST. JAMES FOR

MR. S. & MRS. B. SUTTON.

GARAGE DESIGN

1:50 1:100 SD17-032/4

FEB-18 B. GILHAM.

2 Edinburgh Walk, Holbeach
Spalding, Lincs PE12 7AP
Tel: 01406 424343 Fax: 01406 490702

