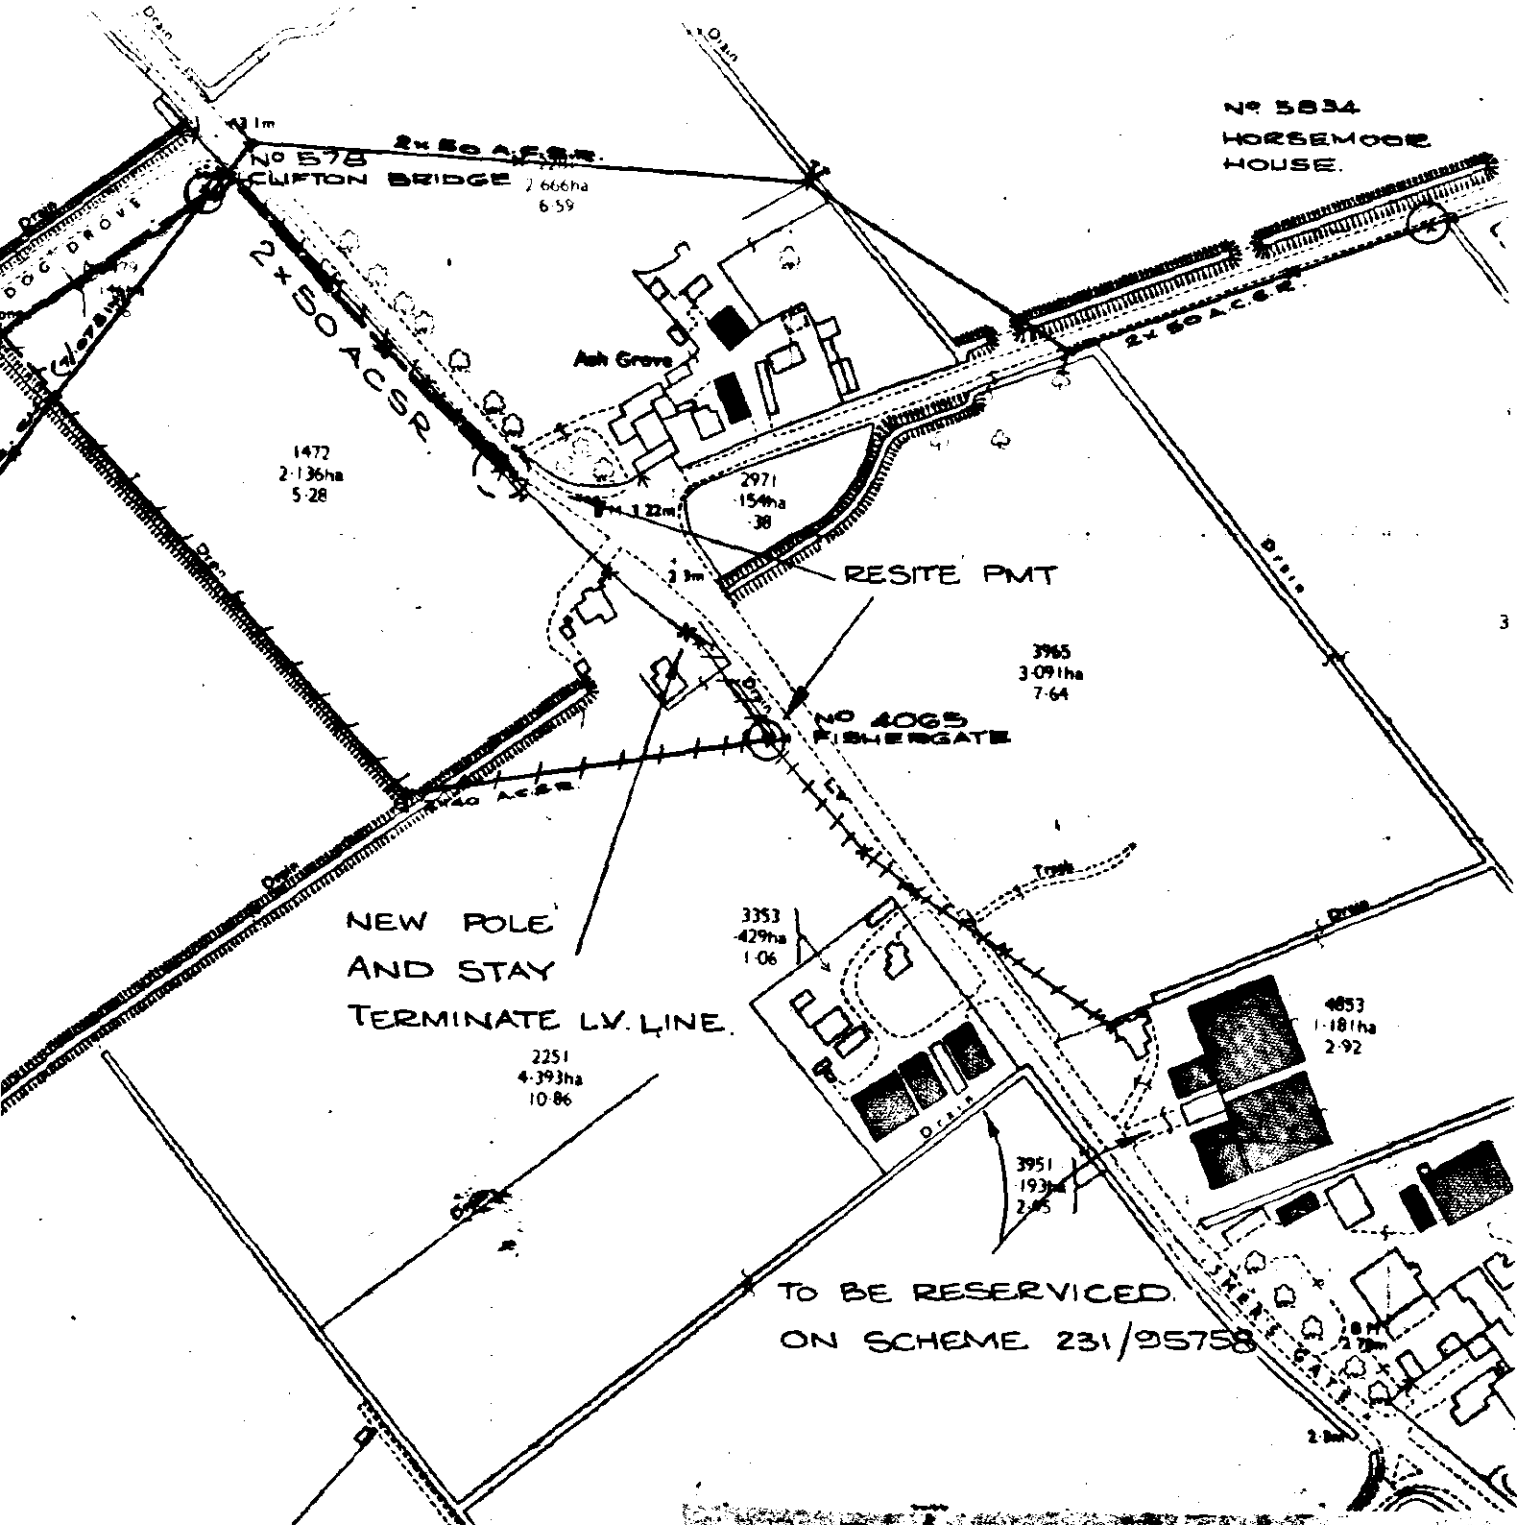


DETERMINED
PLAN

SOUTH HOLLAND D.C.
PLAN DEPT.
28 APR 1994
REF 0411 94

East Midlands Electricity PLC

EAST LINCOLNSHIRE DISTRICT

Title FISHERGATE SUTTON ST JAMES

		EXISTING	PROPOSED	TO BE DISMANTLED
Overhead Lines Shown	33 kv	-*--*-		
	11 kv	—*—*—	*—*—*	-*-/-/-*-
	Lv	—*—		-/-/-/-
Underground Cables Shown	33 kv	——		
	11 kv	——		
	Lv	——		
Transformers Shown	G.M.T.	□		
	P.M.T.	○		

Ord Sheet No. TF 36/18 38/18 | Scale 1:2500 | Drawn A D F

Based upon the Ordnance Survey with the sanction of the Controller of H.M. Stationery Office
CROWN COPYRIGHT RESERVED

Scheme No. 231/95777
Drg. No. 94/95777
Date 31 MARCH 94