

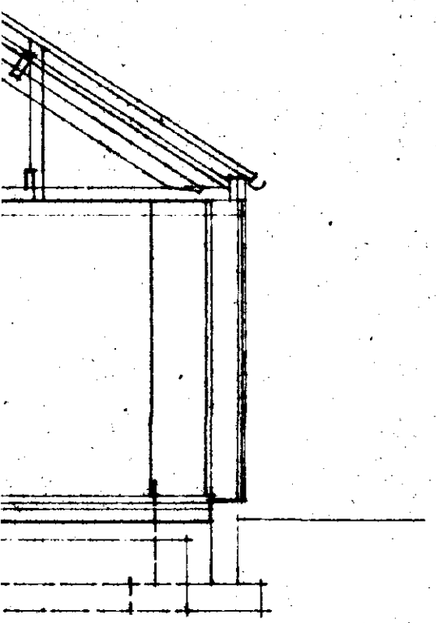


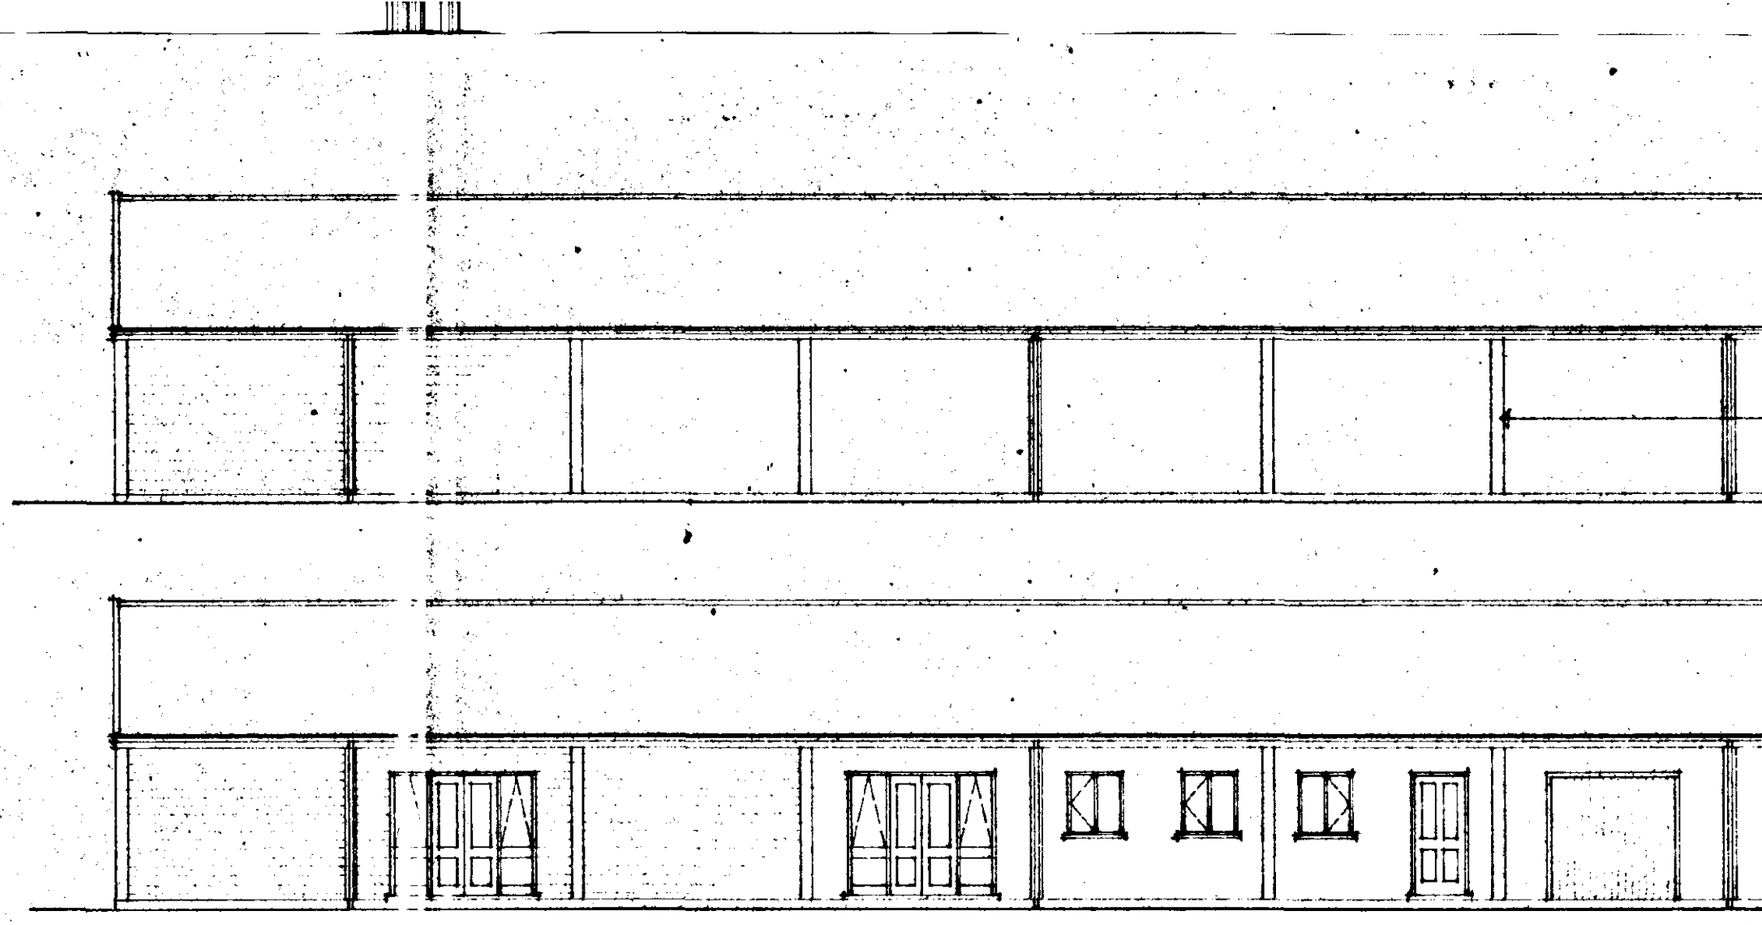

North.

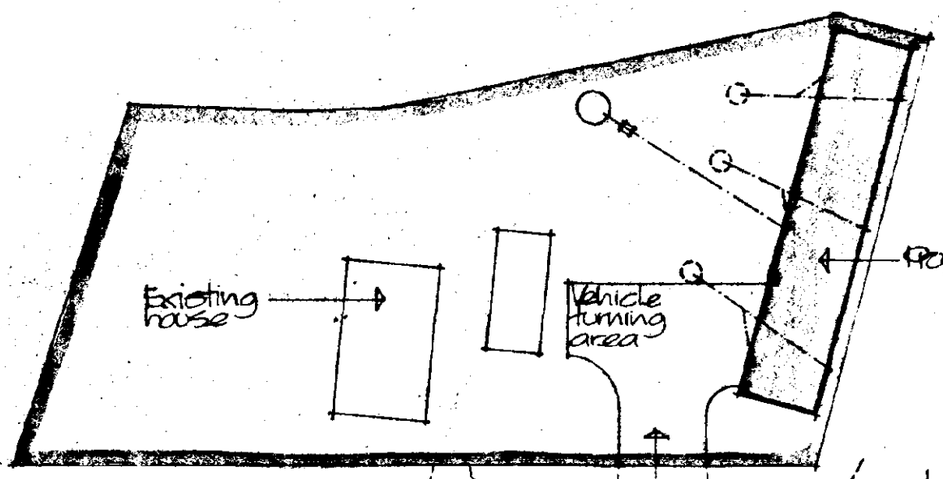

Existing vehicle access to be improved

BLOCK PLAN