

© This drawing is strictly private and confidential and is submitted only on the understanding that the particulars shown shall not be divulged to any competing Company or individual.

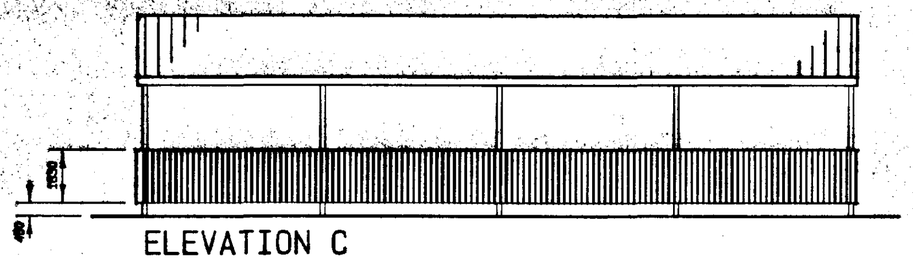


ELEVATION C

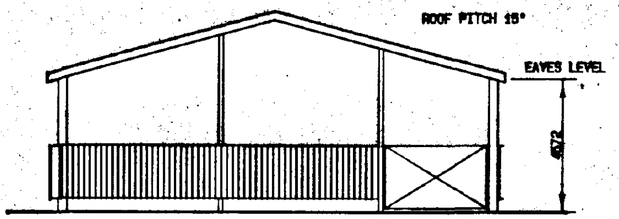


ELEVATION B


GATEWAY AND INTERNAL FITTING BY CLIENT.

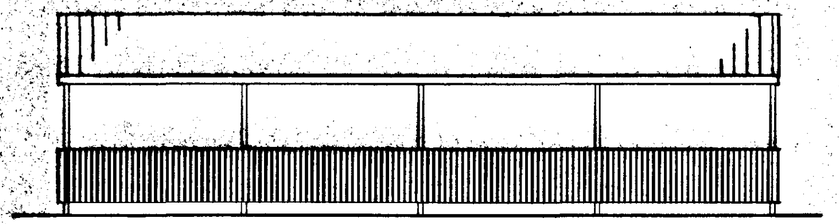

ELEVATION A

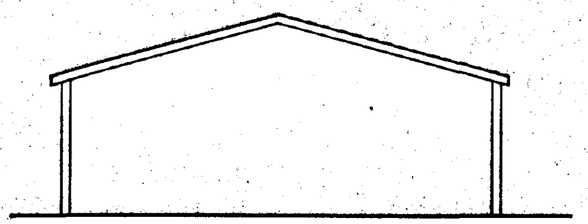

ELEVATION D

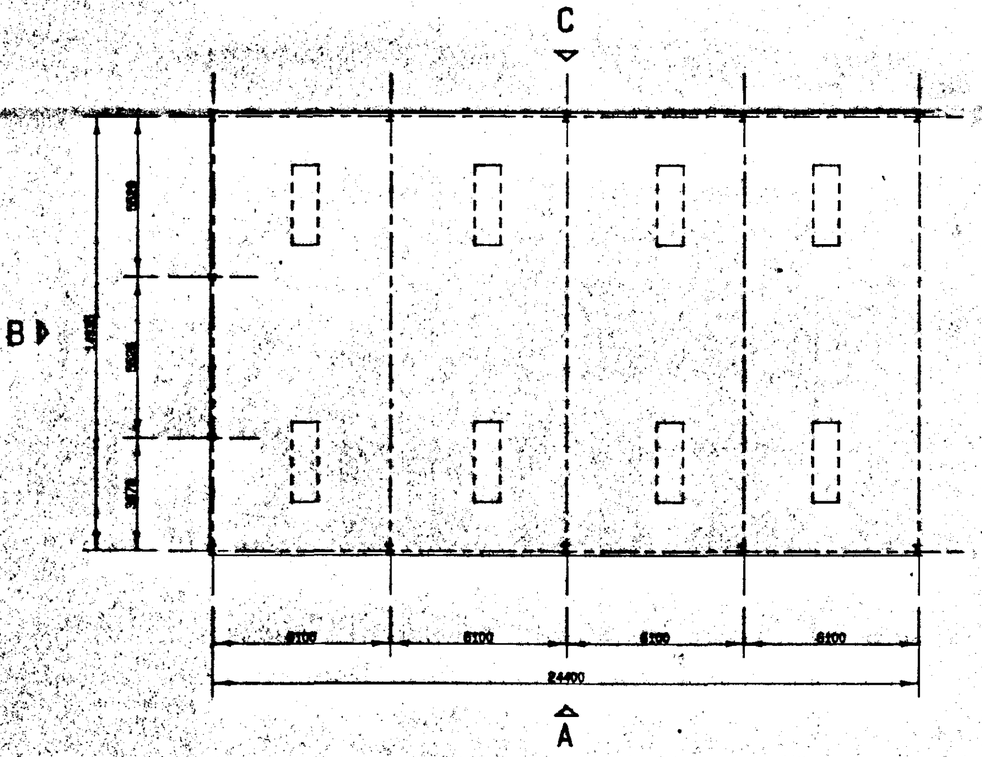

STEELWORK

STANCHIONS - 305 x 165 x 40 UC
RAFTERS - 305 x 102 x 28 UC
GABLE POSTS - 152 x 152 x 23 UC
EAVES BEAMS - 225 x 75 TIMBER BEAM
PURLINS - ULTRAZED 170/120
ROOF BRACES - 60 x 60 x 3.6 SHS
WALL BRACES - 60 x 60 x 3.6 SHS

SHEETING

ROOF - BOX PROFILE GALVANISED POLYESTER COATED STEEL SHEETING COMPLETE WITH CLOSE FITTING RIDGE SHEETS AND BARGEBOARDS.
COLOUR - DARK GREEN.
WALL - BOTH SIDES AND ONE GABLE END WILL BE CLAD IN BOX PROFILE GALVANISED POLYESTER COATED STEEL SHEETING 1830mm HIGH WHICH IS TO BE SET 150mm OFF THE GROUND.
COLOUR - DARK GREEN.

ACCESSORIES

GUTTERS - 170mm HALF ROUND BROWN HEAVY DUTY PVC GUTTER WITH 2 No. 112mm DIA. PVC DOWNPIPES TO GROUND LEVEL.
ROOFLIGHTS - 6 No. PVC CLASS 1 TRANSLUCENT ROOFLIGHTS SPACED AT 2 PER BAY.

SOUTH HOLLAND D.C.
PLAN DEPT.
29 APR 1994
REF 0420/94

LBBL

LEOFRIC BROADSPAN BUILDINGS LIMITED
Leofric Works Ryton-on-Dunsmore Coventry

Notes:

Rev	Description	By	Issued	Works	Sales	Other
0	Original					
A						
B						
C						
D						

Title

DUTCH BARN
PLAN AND ELEVATIONS

DETERMINED
PLAN

Client: BARLING DEER FARM

Drawing Number: 006/94/001

Scale 1 : 100 **Drawn:** PAC **Date:** 25/4/94

MY 355140 R