


PLOT 11 4 CHERRY CLOSE

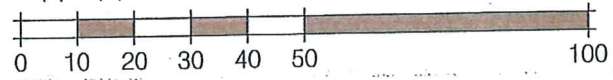

Project RESIDENTIAL DEVELOPMENT WALNUT CLOSE SUTTON ST JAMES LINCOLNSHIRE	Title CONVEYANCE PLAN - PLOT 11	Drawing No. SH-SSJ-C11		
		Scale 1:250 @ A4	Date SEPT 2023	Revision