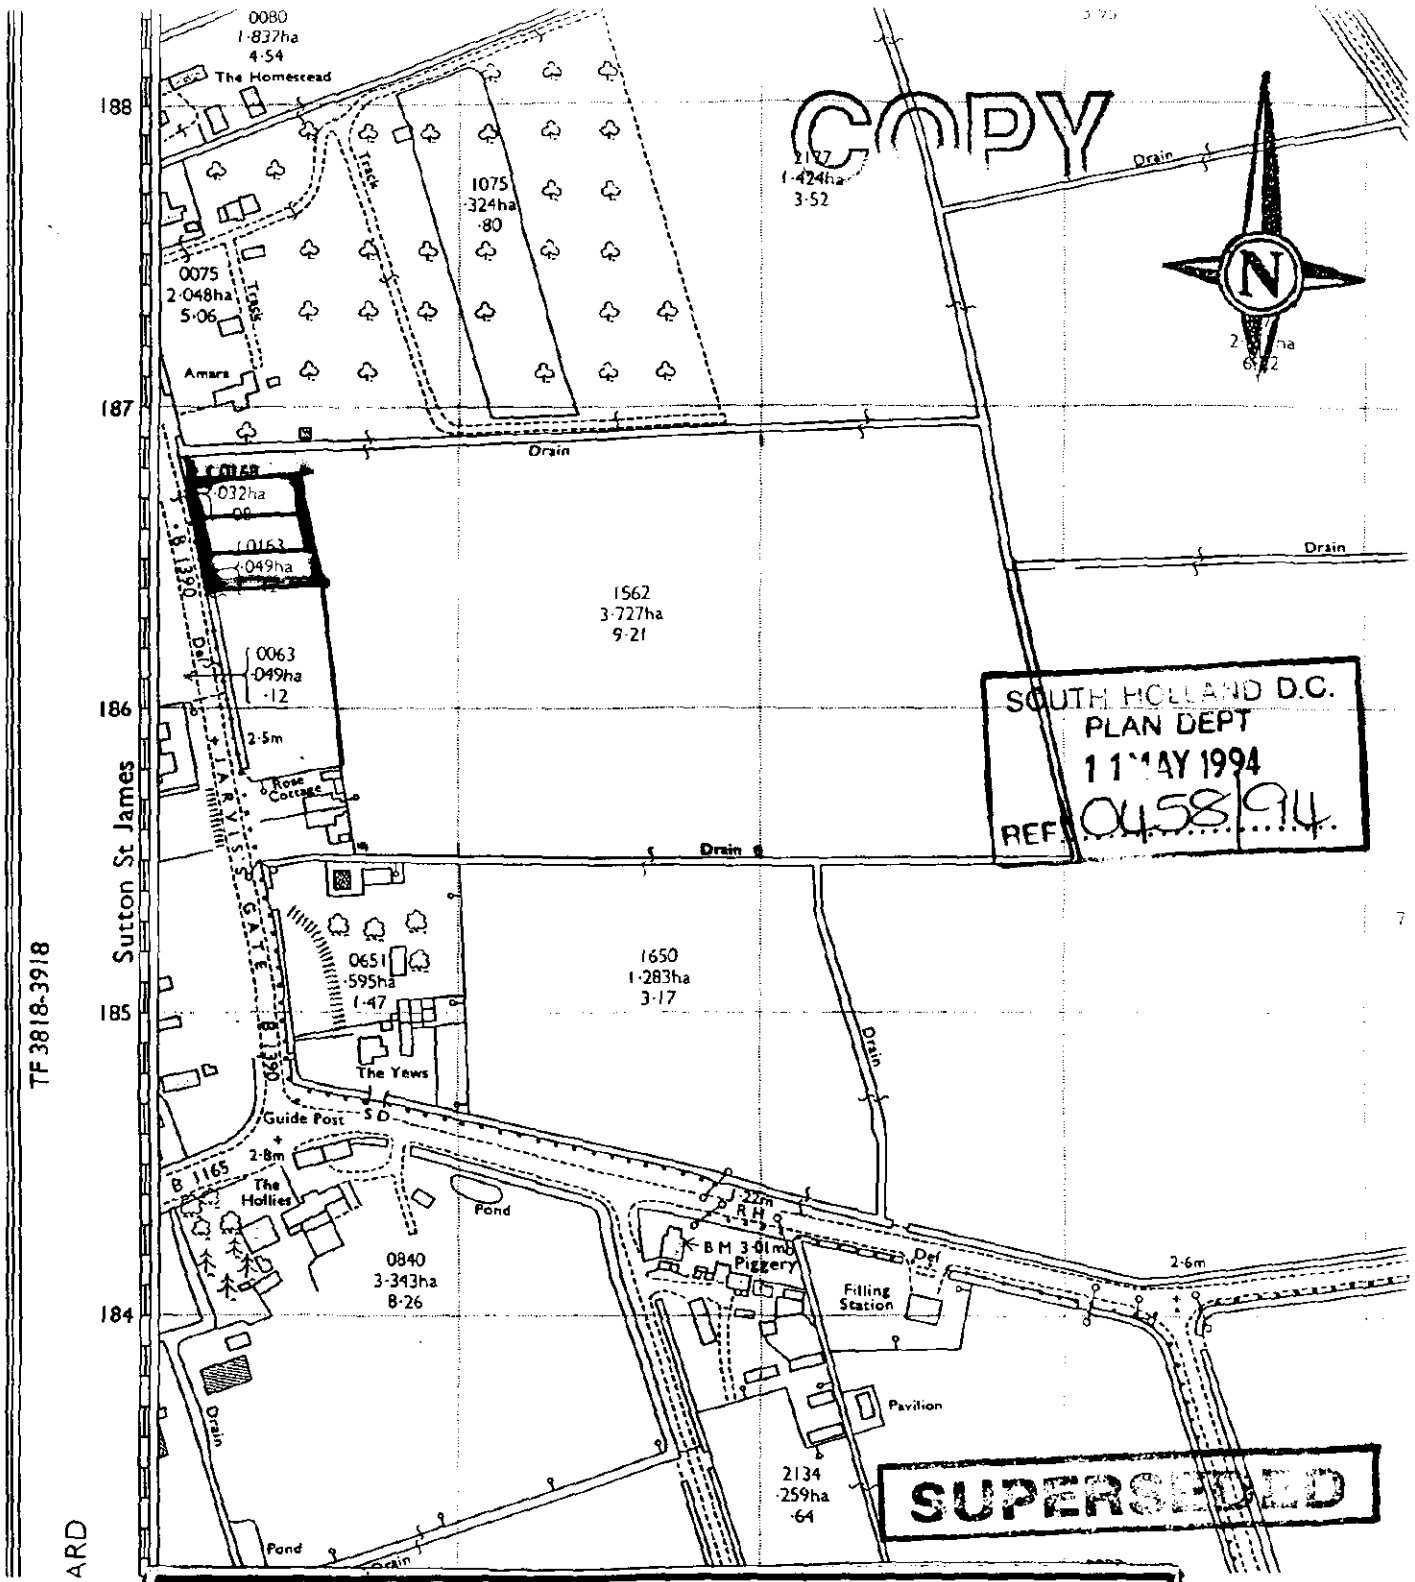


Three (3) Proposed Residential Building Plots
Jarvis Gate, Sutton St. James, Lincolnshire.
Mr. F. W. Hoyles

HIX & SON

Chartered Surveyors, Auctioneers & Estate Agents

28 CHURCH STREET
HOLBEACH
SPALDING, LINCS. PE12 7LL
Tel: HOLBEACH (0406) 422777

REPRODUCED FROM THE 19...75 ORDNANCE SURVEY PLAN WITH THE PERMISSION OF THE CONTROLLER OF HER MAJESTY'S STATIONERY OFFICE.
CROWN COPYRIGHT LICENCE No. ES 767360

1 : 2,500

10.5.9.4.