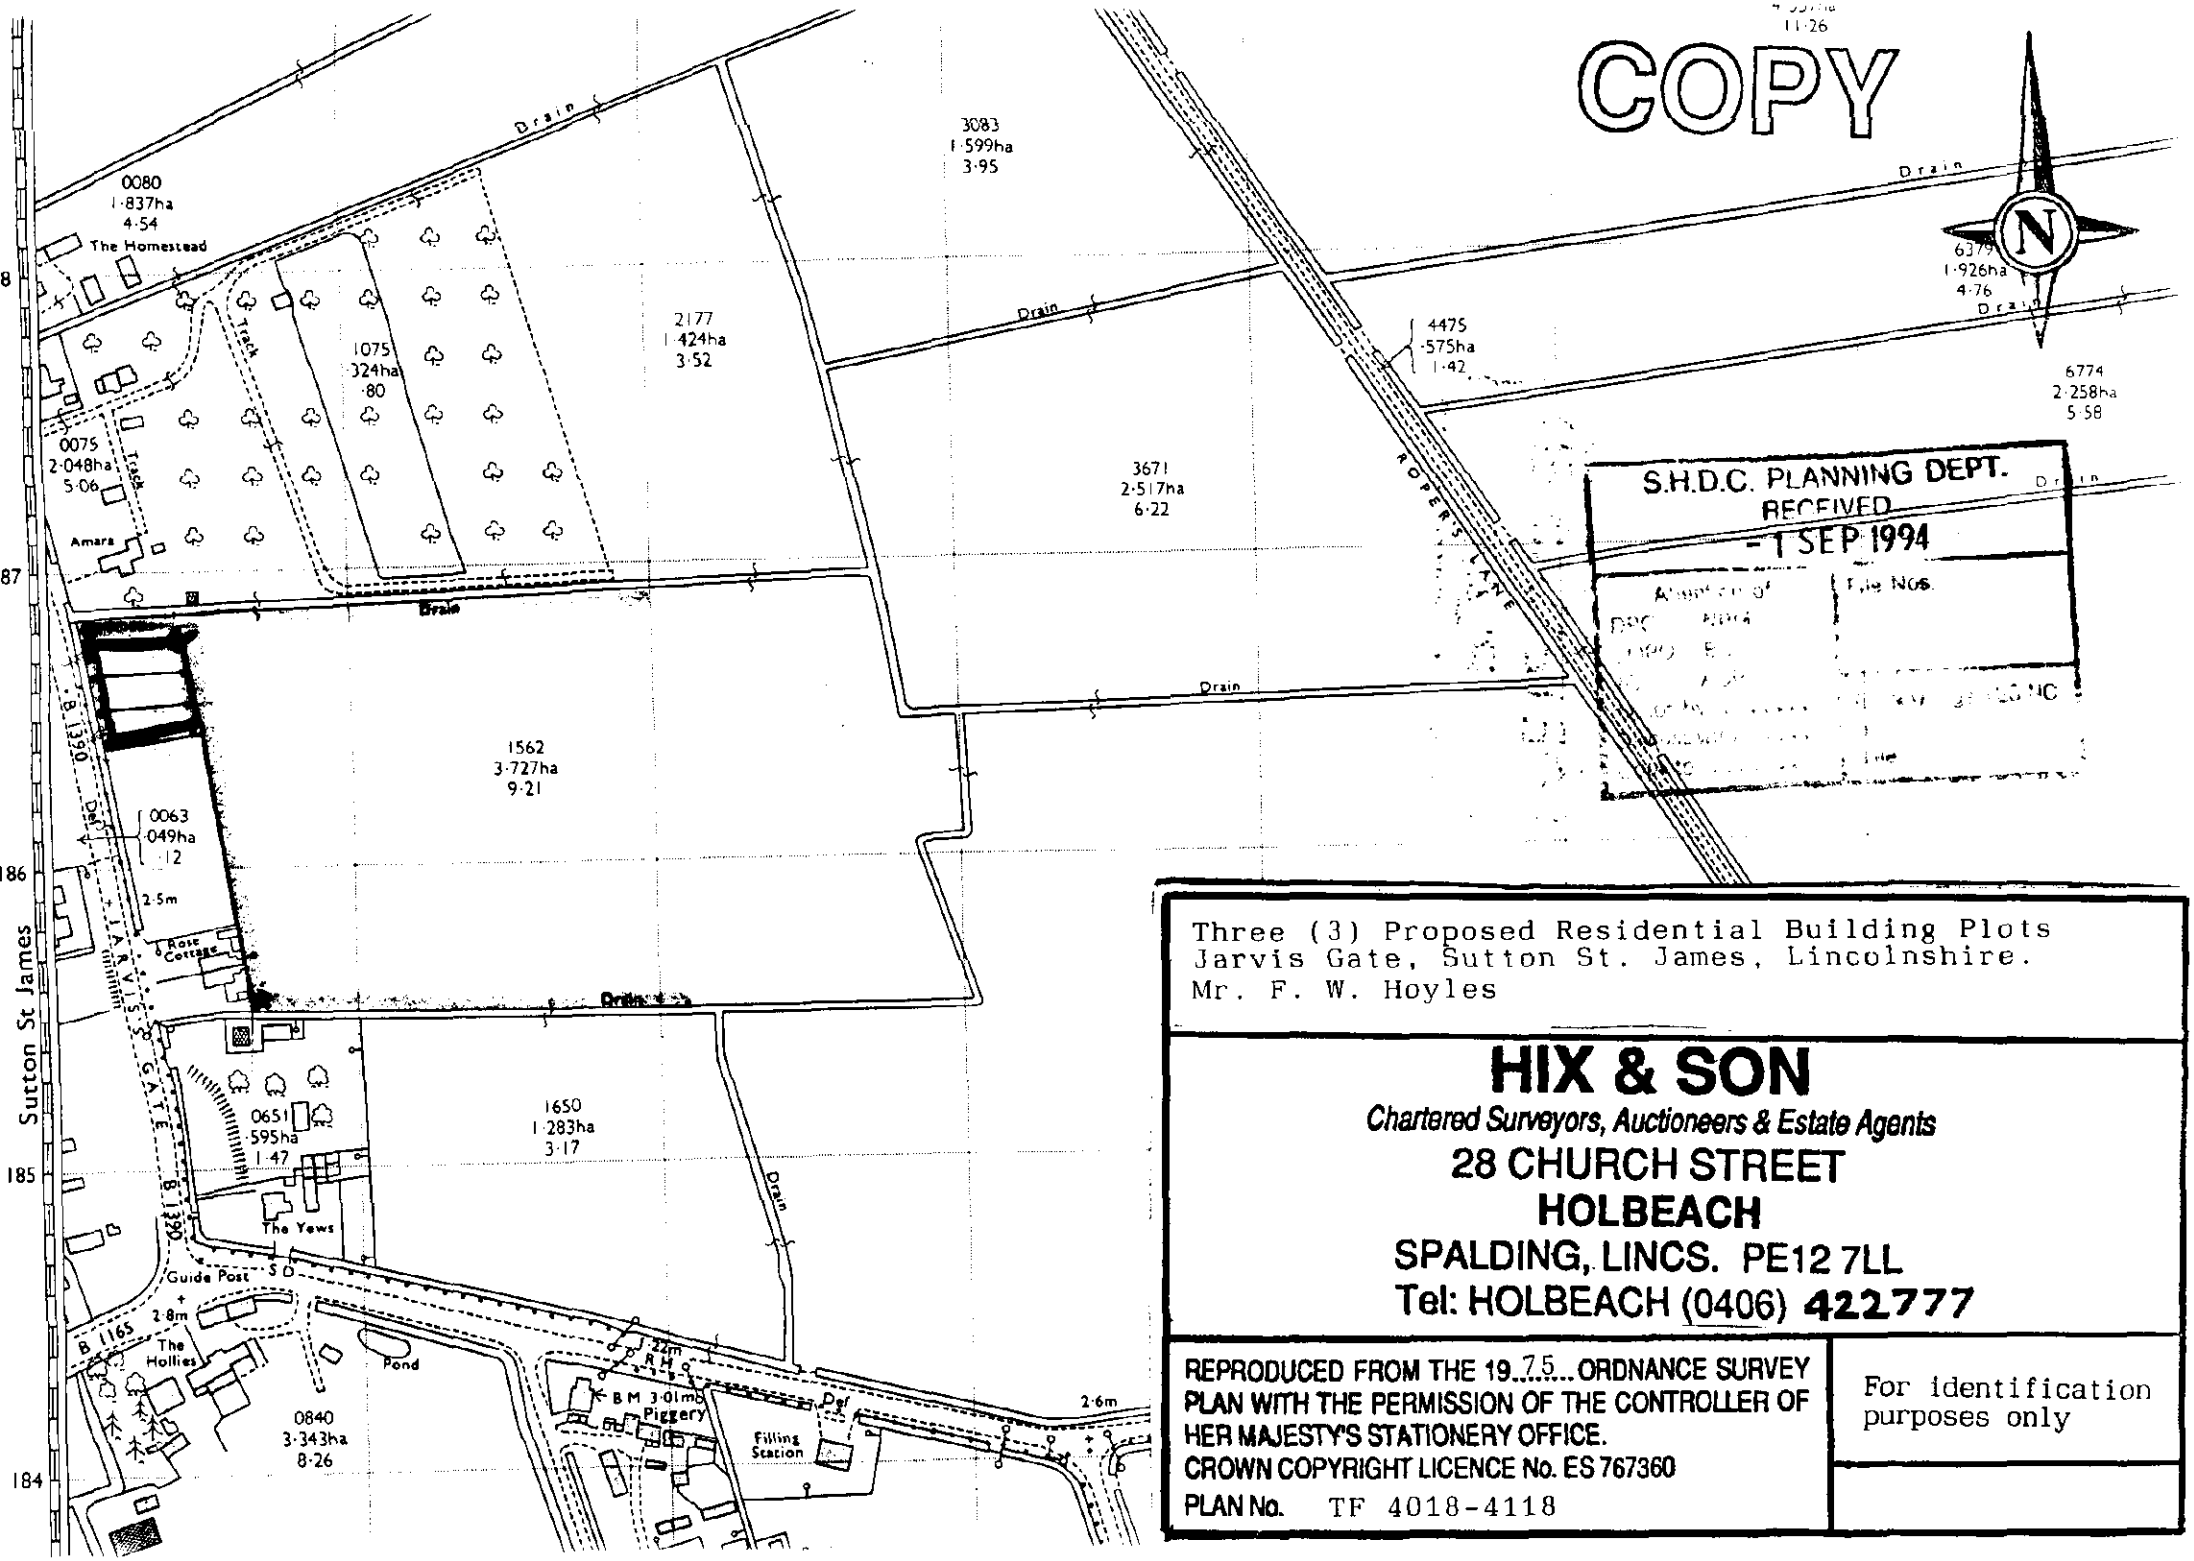


S.H.D.C. PLANNING DEPT.
RECEIVED
-1 SEP 1994
File Nos.

Three (3) Proposed Residential Building Plots
Jarvis Gate, Sutton St. James, Lincolnshire.
Mr. F. W. Hoyles

HIX & SON
Chartered Surveyors, Auctioneers & Estate Agents
28 CHURCH STREET
HOLBEACH
SPALDING, LINCS. PE12 7LL
Tel: HOLBEACH (0406) **422777**

REPRODUCED FROM THE 19..75... ORDNANCE SURVEY PLAN WITH THE PERMISSION OF THE CONTROLLER OF HER MAJESTY'S STATIONERY OFFICE.
CROWN COPYRIGHT LICENCE No. ES 767360

PLAN No. TF 4018-4118

For identification purposes only