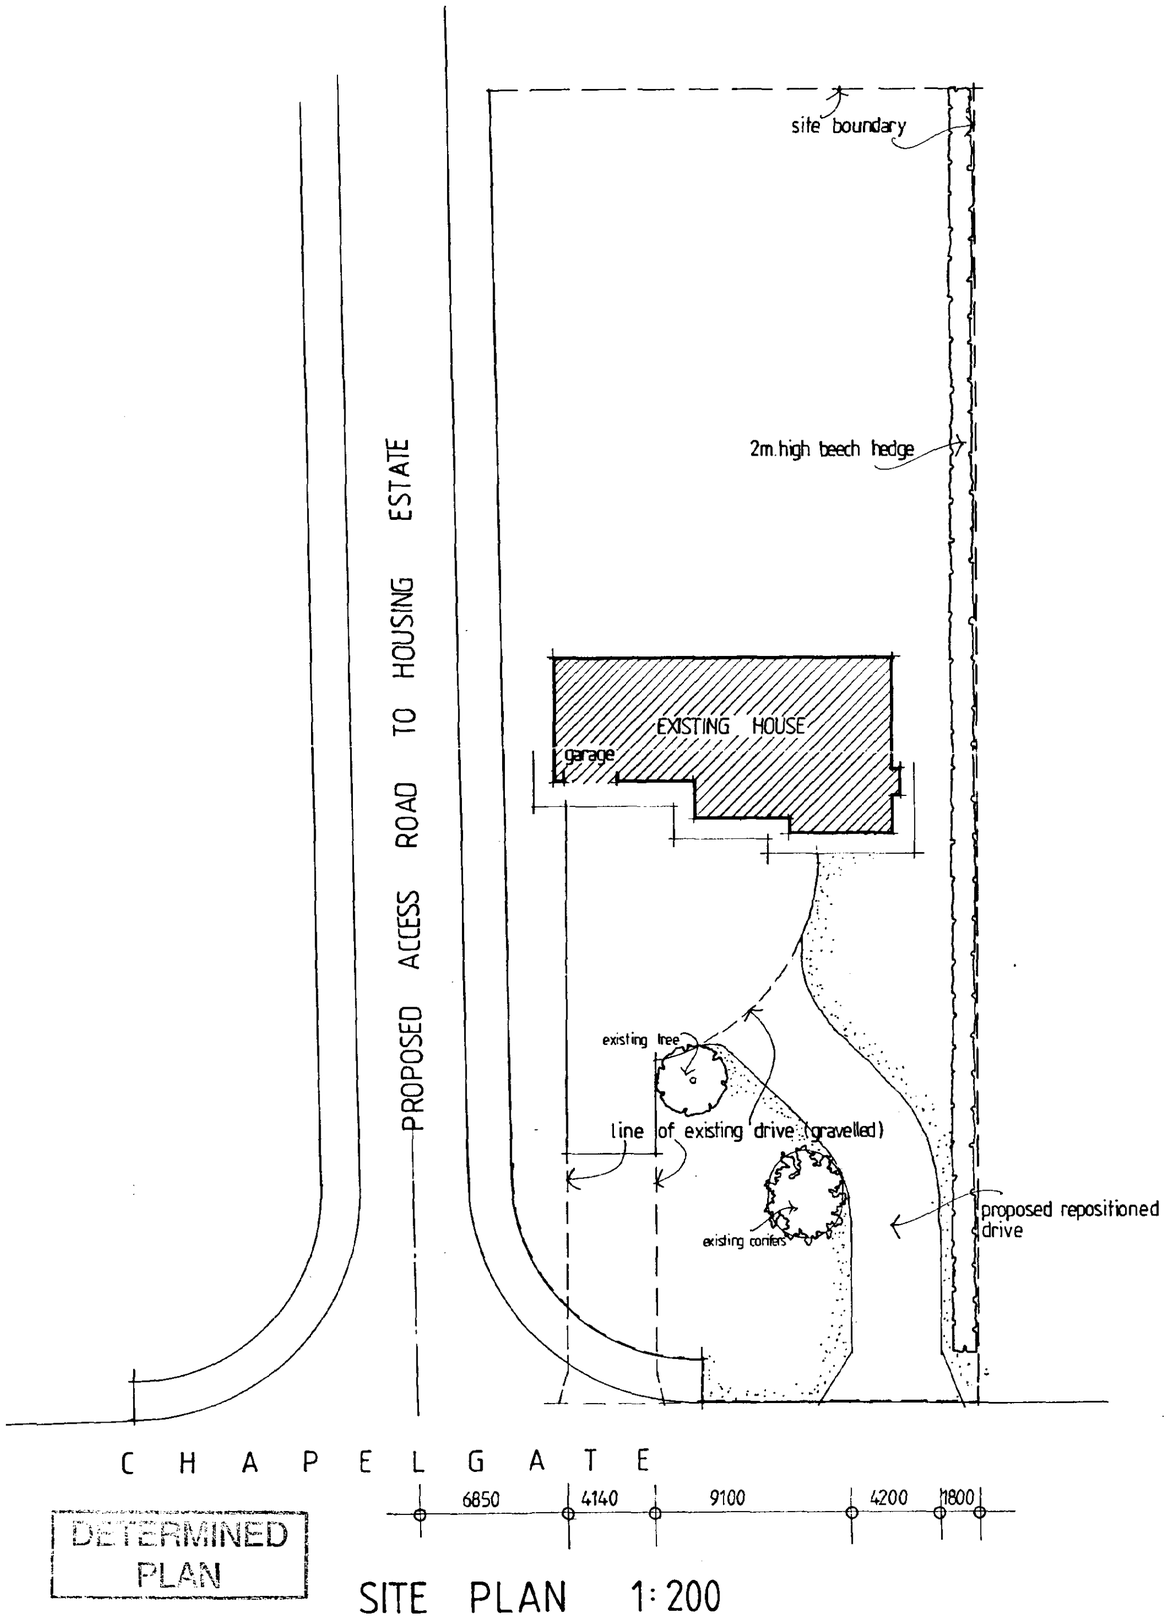

DETERMINED PLAN

SITE PLAN 1:200

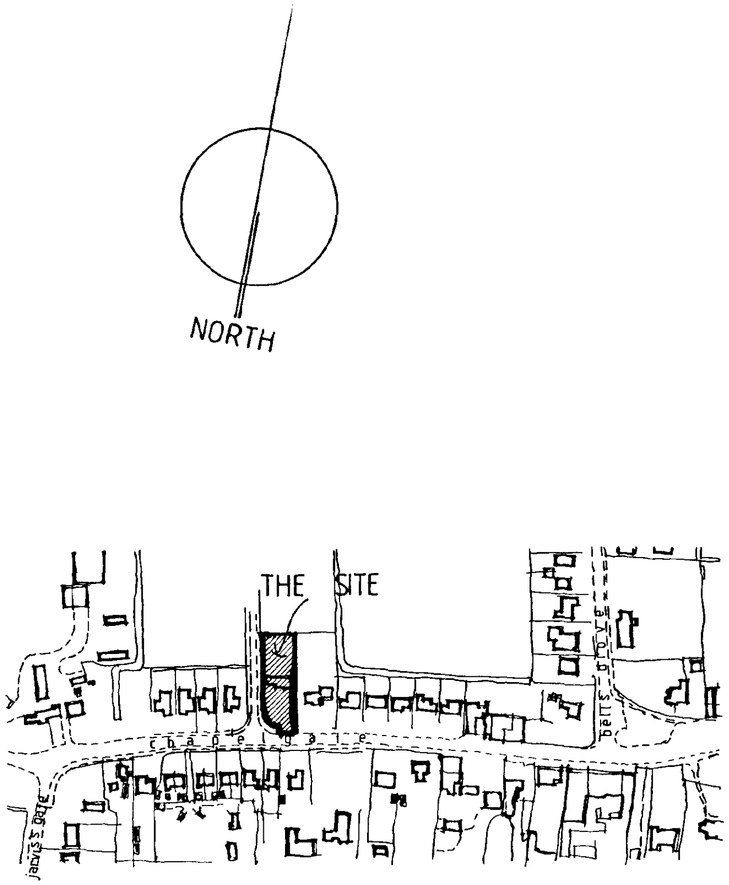

LOCATION PLAN 1:2500

DETERMINED PLAN

Planning Development
18 APR 2002
Ref 046/02

TREVOR A CLAY R.I.B.A.
CHARTERED ARCHITECT
14 OLD FENDIKE ROAD
WESTON HILLS
SPALDING
LINCOLNSHIRE PE12 6DD

Project:

PROPOSED RELOCATION OF ACCESS DRIVE TO HALL FARM, CHAPELGATE, SUTTON ST. JAMES FOR MR D W GENT

Drawing:

PLANNING DRAWING

Date: 15 April 02	Proj No: 02/094/PA	
Scale: 1:200/2500	Drg. No: 001	Rev: