




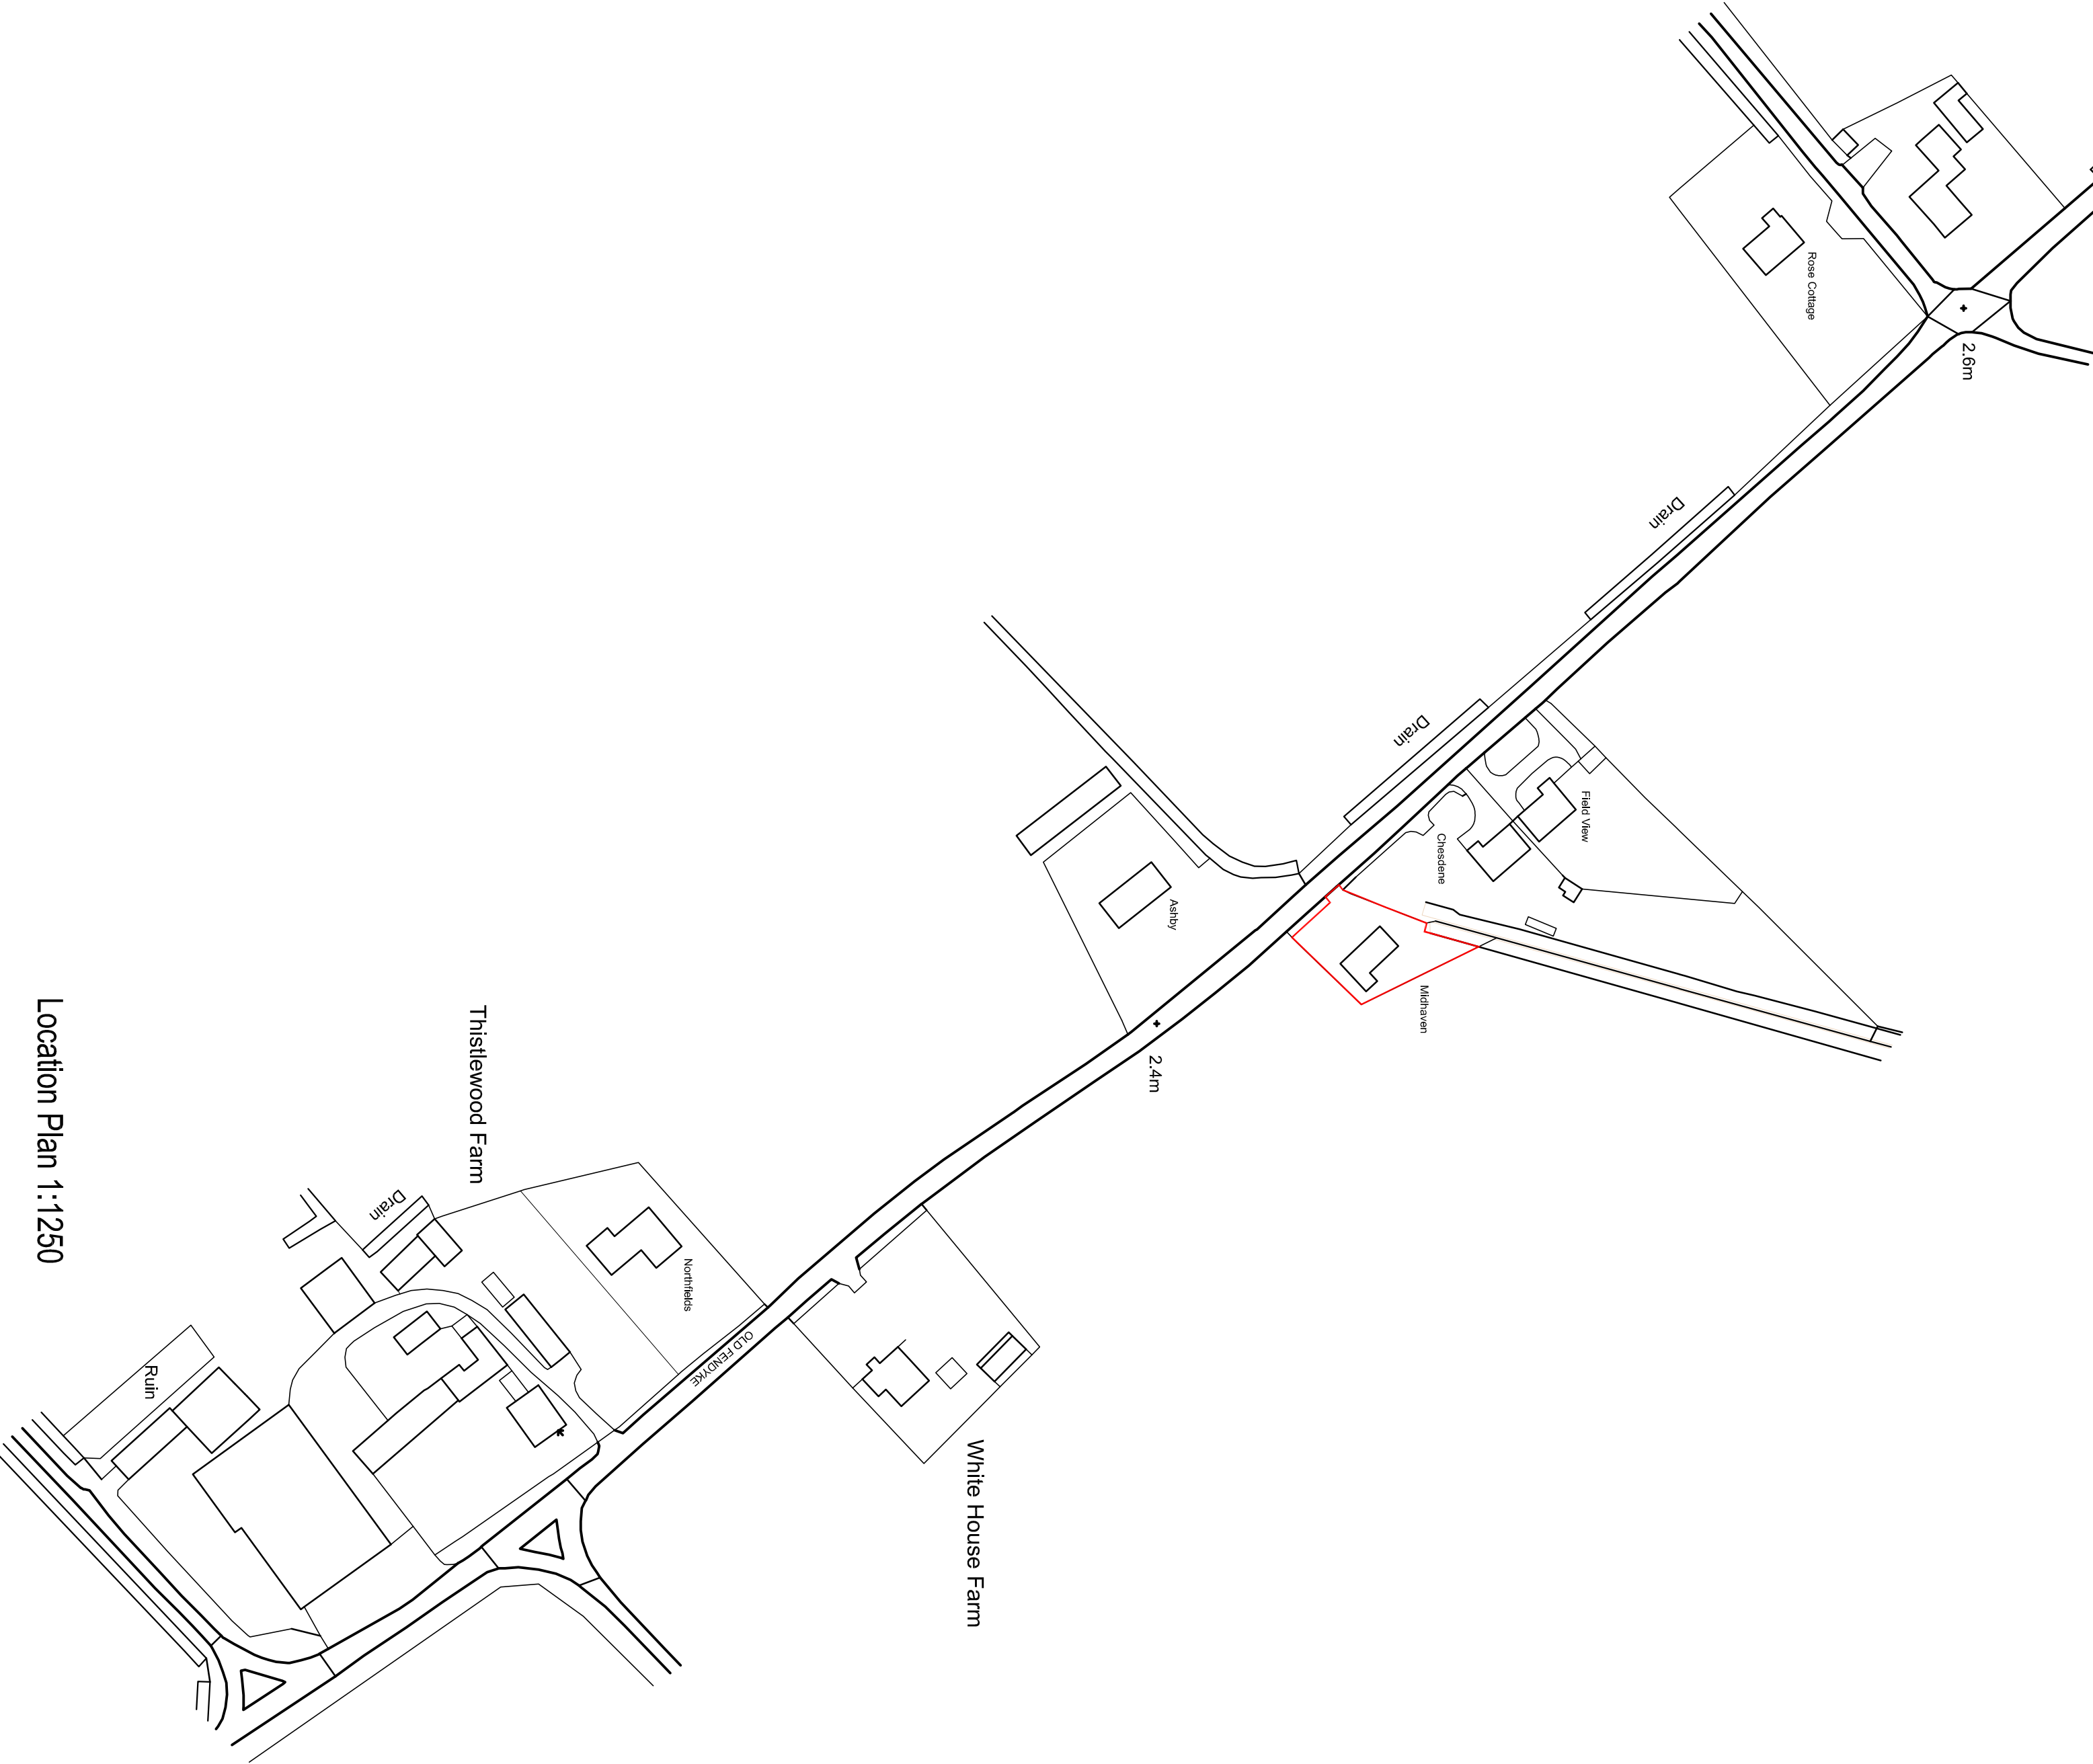

Location Plan 1:1250

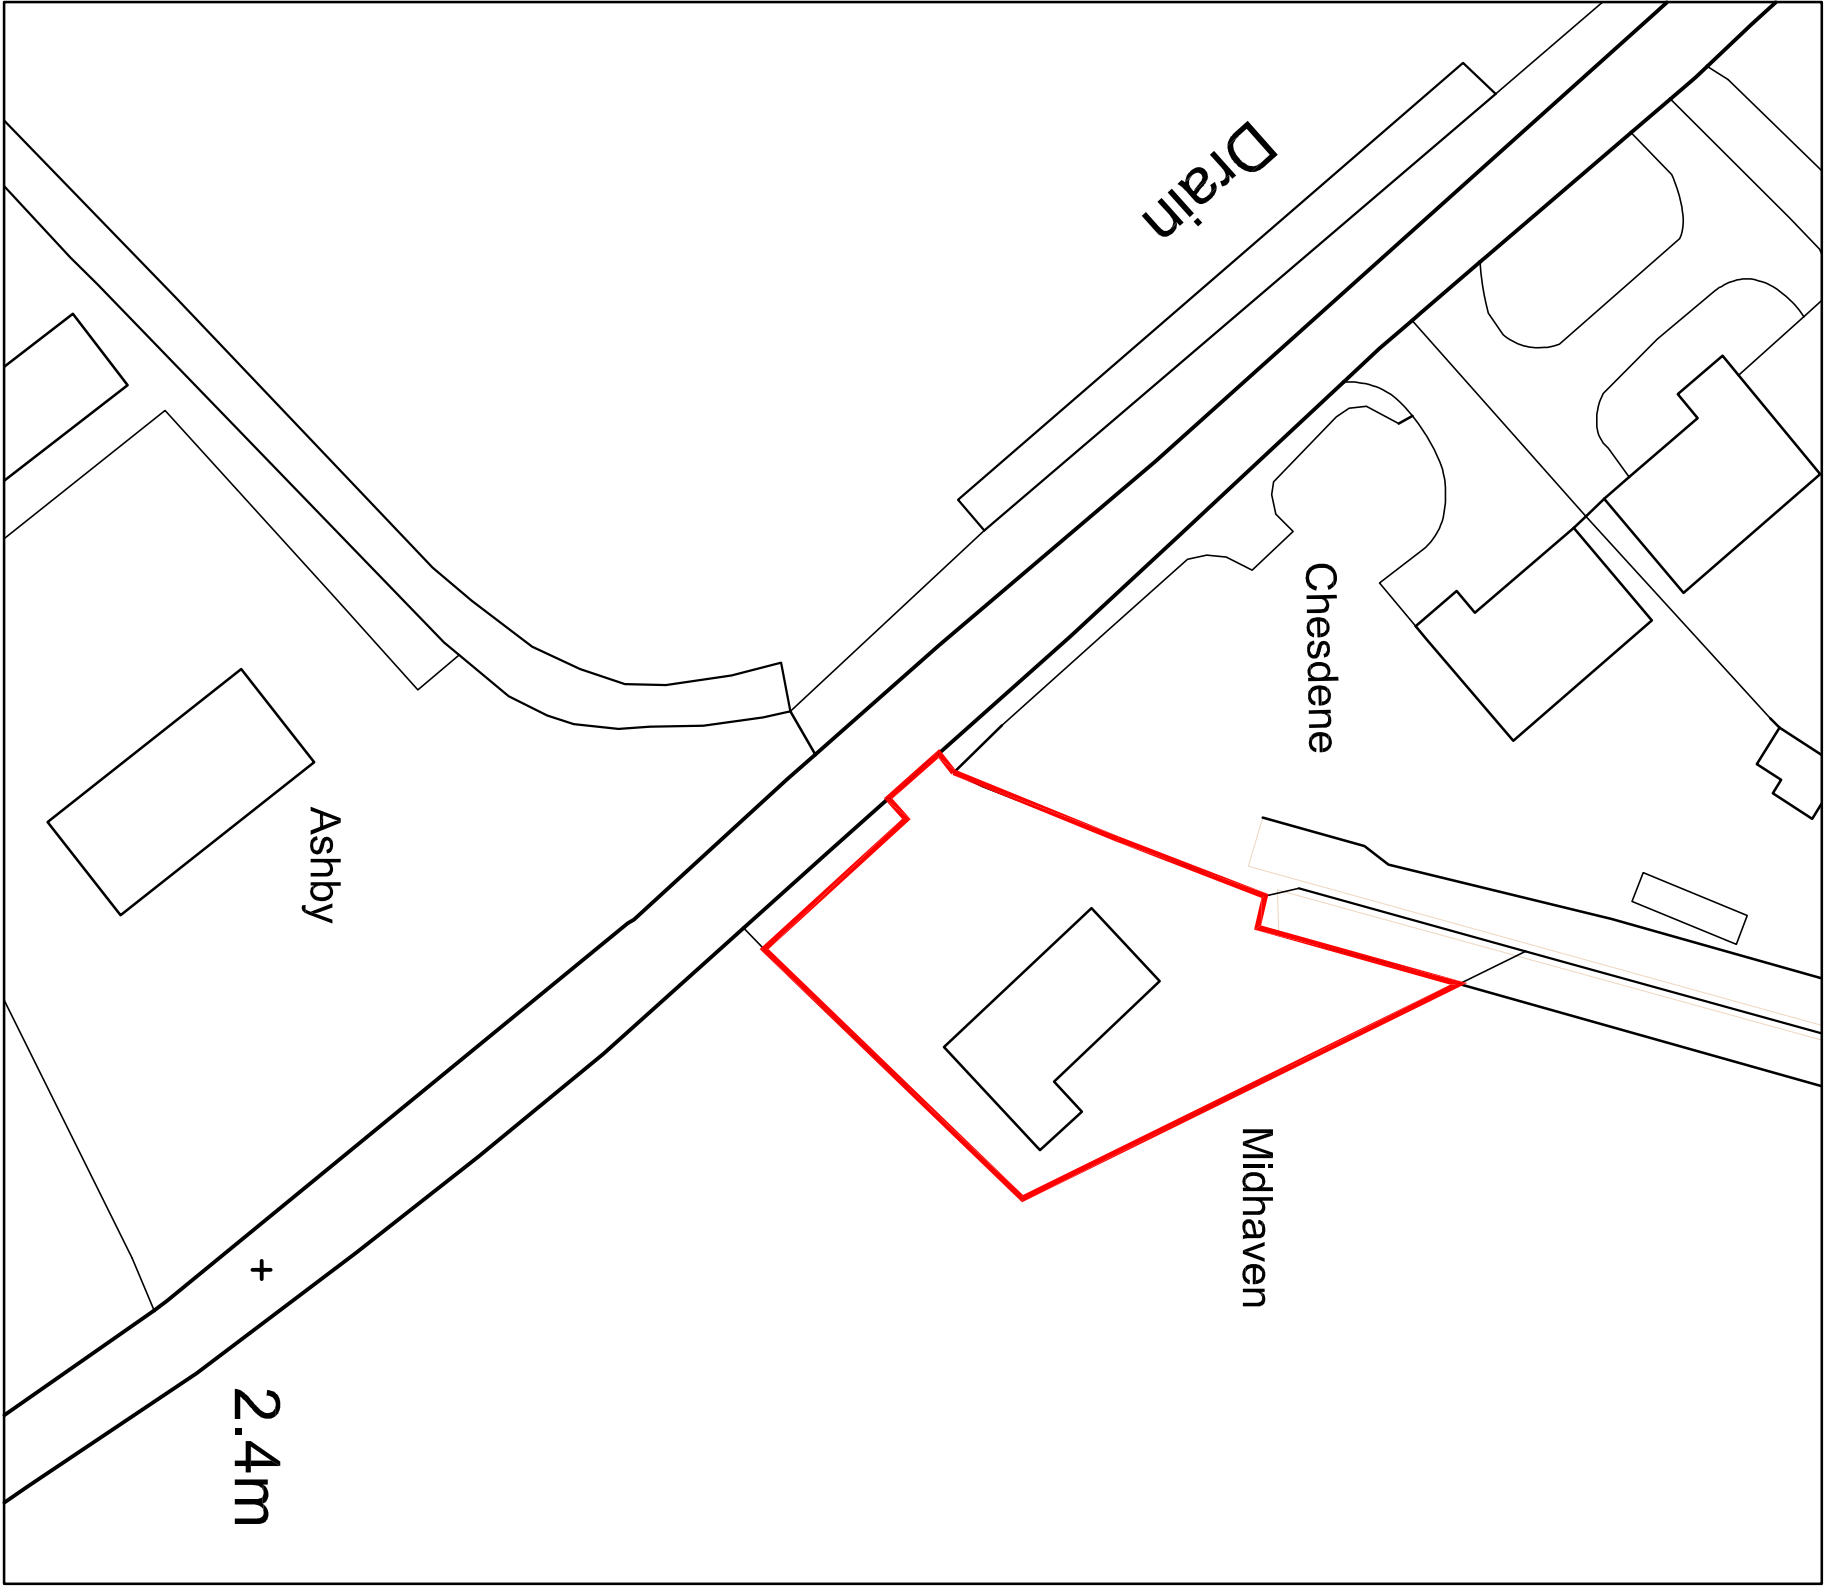

Proposed Site Plan 1:500

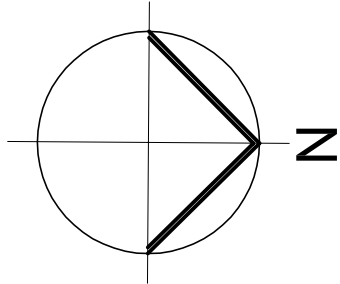

Peter Humphrey Associates Ltd.
ARCHITECTURAL DESIGN AND BUILDING


SITE
MIDHAVEN
OLD FENDYKE
SUTTON ST JAMES
PE12 0HE

DRAWING
SITE / LOCATION PLAN

CLIENT
Mr G McBride

DATE April 2016
JOB No. 5678/01

DO NOT SCALE FROM THIS DRAWING
COPYRIGHT: THIS DRAWING MUST NOT BE ISSUED, LOANED OR COPIED
WITHOUT THE CONSENT OF PETER HUMPHREY ASSOCIATES

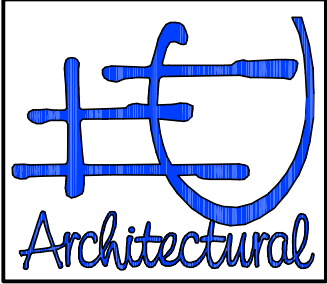

Peter Humphrey Associates
ARCHITECTURAL DESIGN AND BUILDING
TELEPHONE: 01945 466 966
FAX: 01945 466 433
E-MAIL: info@peterhumphrey.co.uk
30 OLD MARKET WISBECH CAMBS PE13 1NB
Featured District Council
Building
Design Award
Category Winner 08.09.10
Overall Winner 2010