
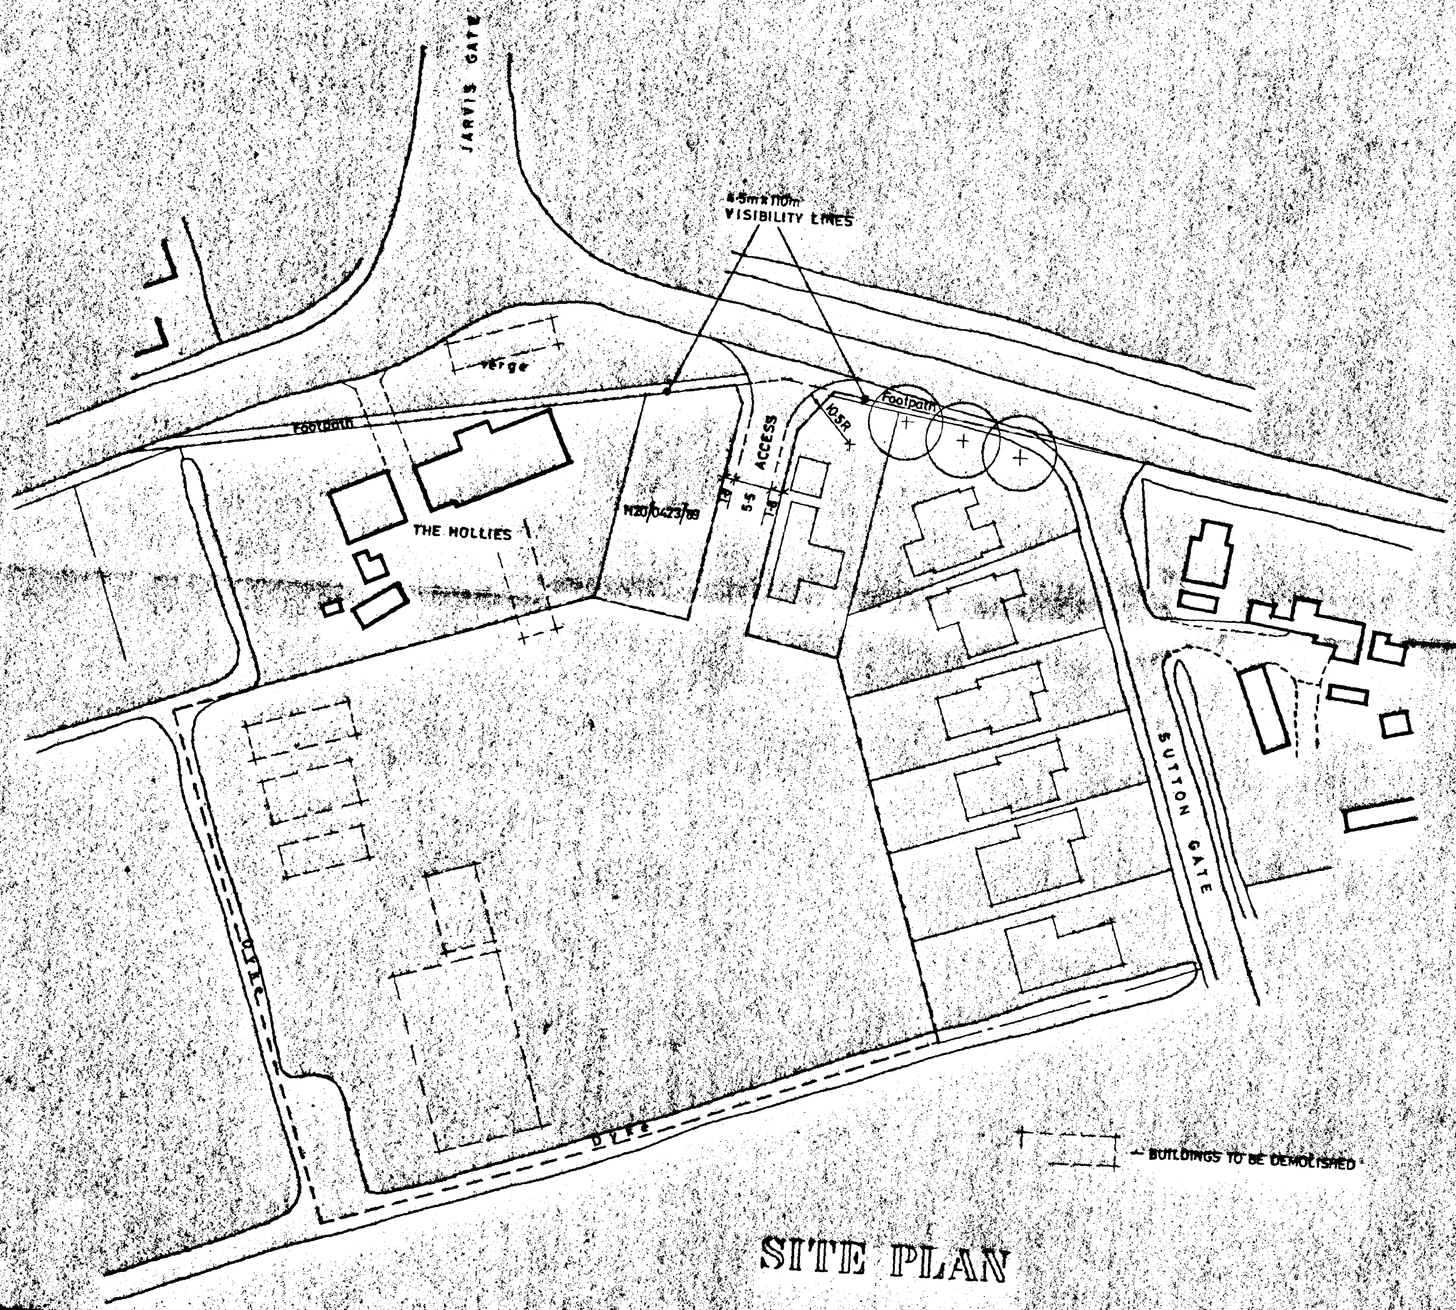


SITE PLAN

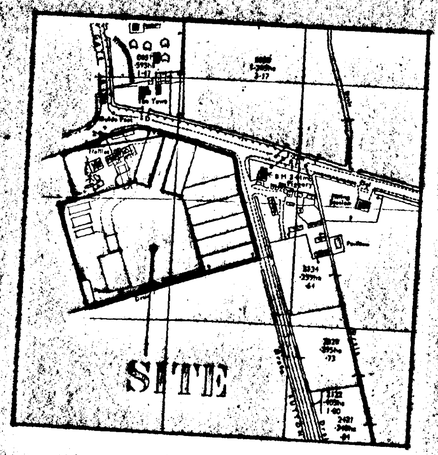

LOCATION PLAN

DETERMINED
2 3 APR 1997
P/E 044/97

G. R. MERCHANT
I.ENG AMICE, FIWO,
ARCHITECTURAL, STRUCTURAL
& LAND DRAINAGE CONSULTANT
TEL: HOLBEACH (01406) 490800

PROJECT:
RESIDENTIAL DEVELOPMENT
SUTTON ST JAMES

CLIENT:
V. CAMPLING

SCALES: *1/500 1/1250*
DATE: *APRIL 19*
DRAWIN

NOT SCALE FROM THIS DRAWING

wing is copyright and may not be altered, traced, photographed
l for any purposes other than that for which it is issued
ral Contractor is to check all dimensions on site and report
ncies to the Architect.
ils shown on this drawing. Installing foundations are based upon
site conditions related to the area. No responsibility can be
for abnormal conditions which may be discovered during
tion unless reported to the Architect so that design amendments
considered. Site soil surveys are recommended in respect of
one to establish specific site conditions before foundation work
aken.

2299 4967