


Block plan (Proposed Caravan Annexe) Drawing 1

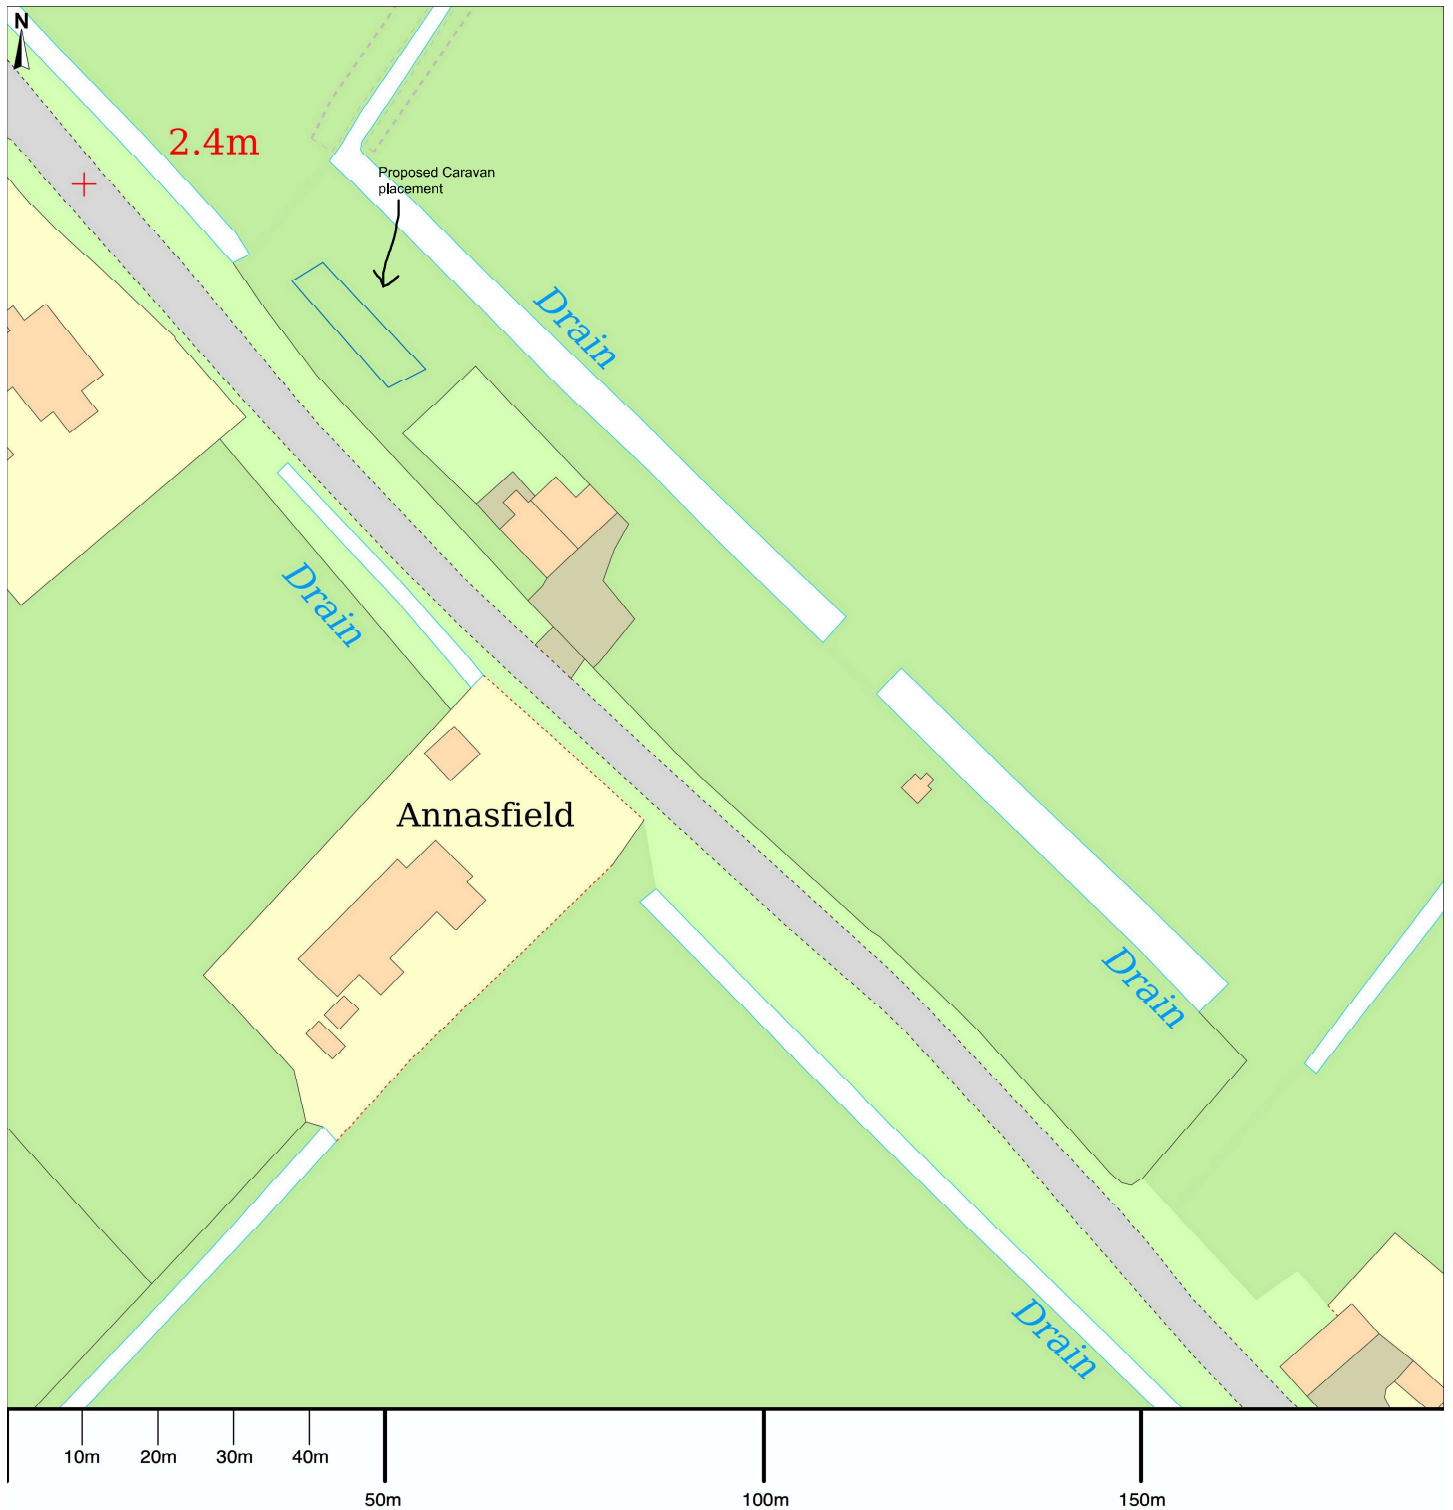

1:500 @ A2