




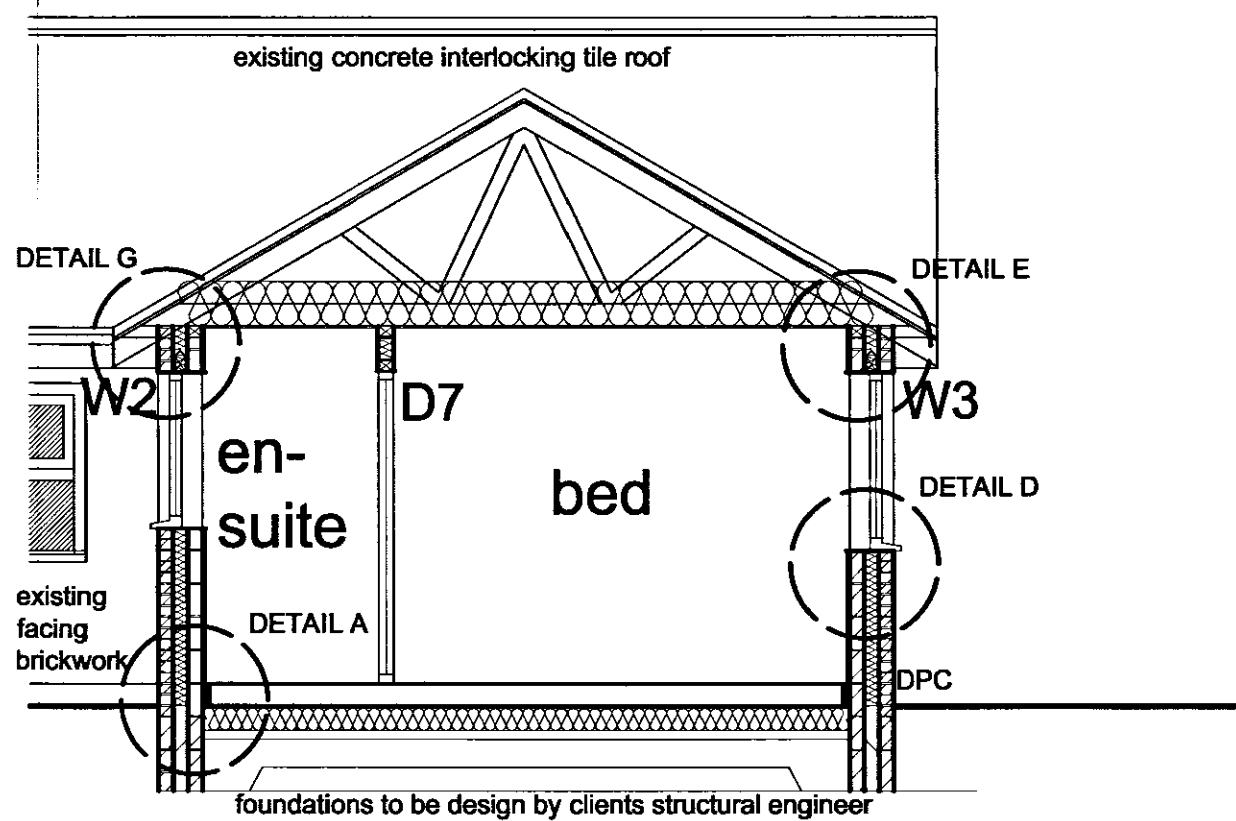


Section A - A 1:50

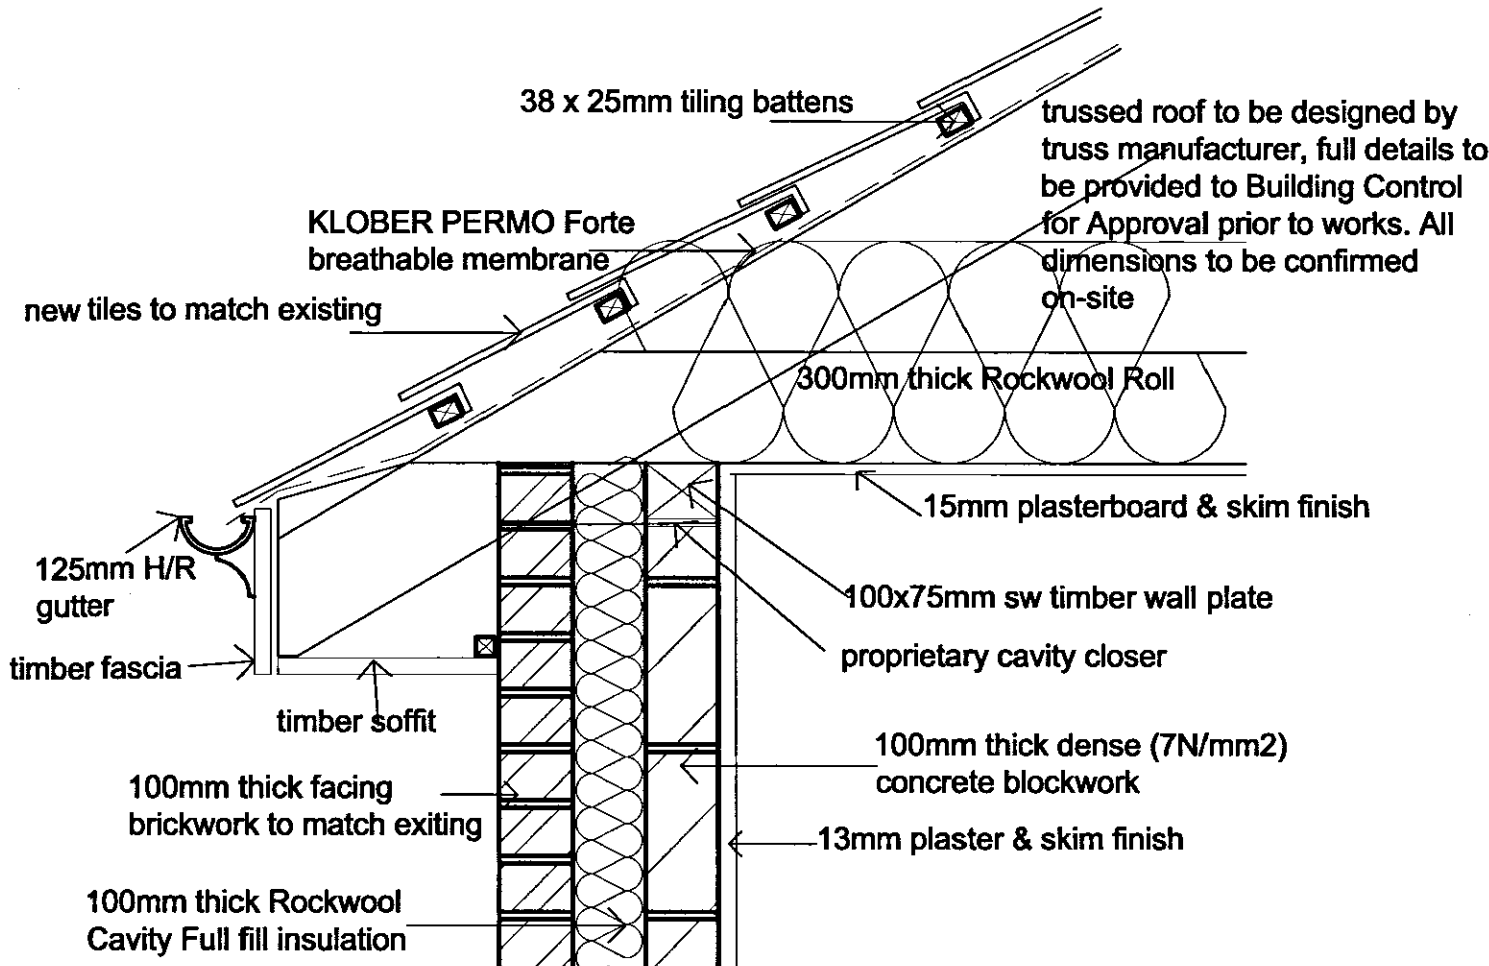


Detail G (Eaves) 1:10

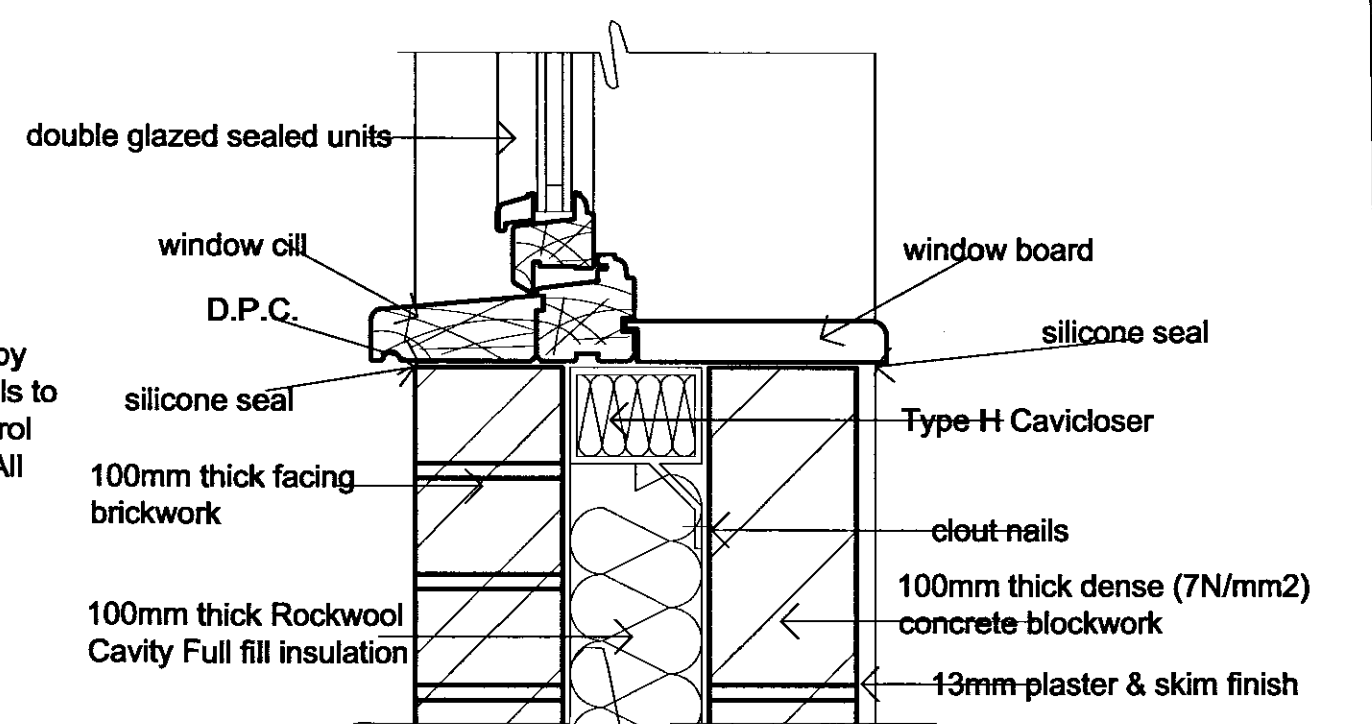


Detail D (Cill) 1:5

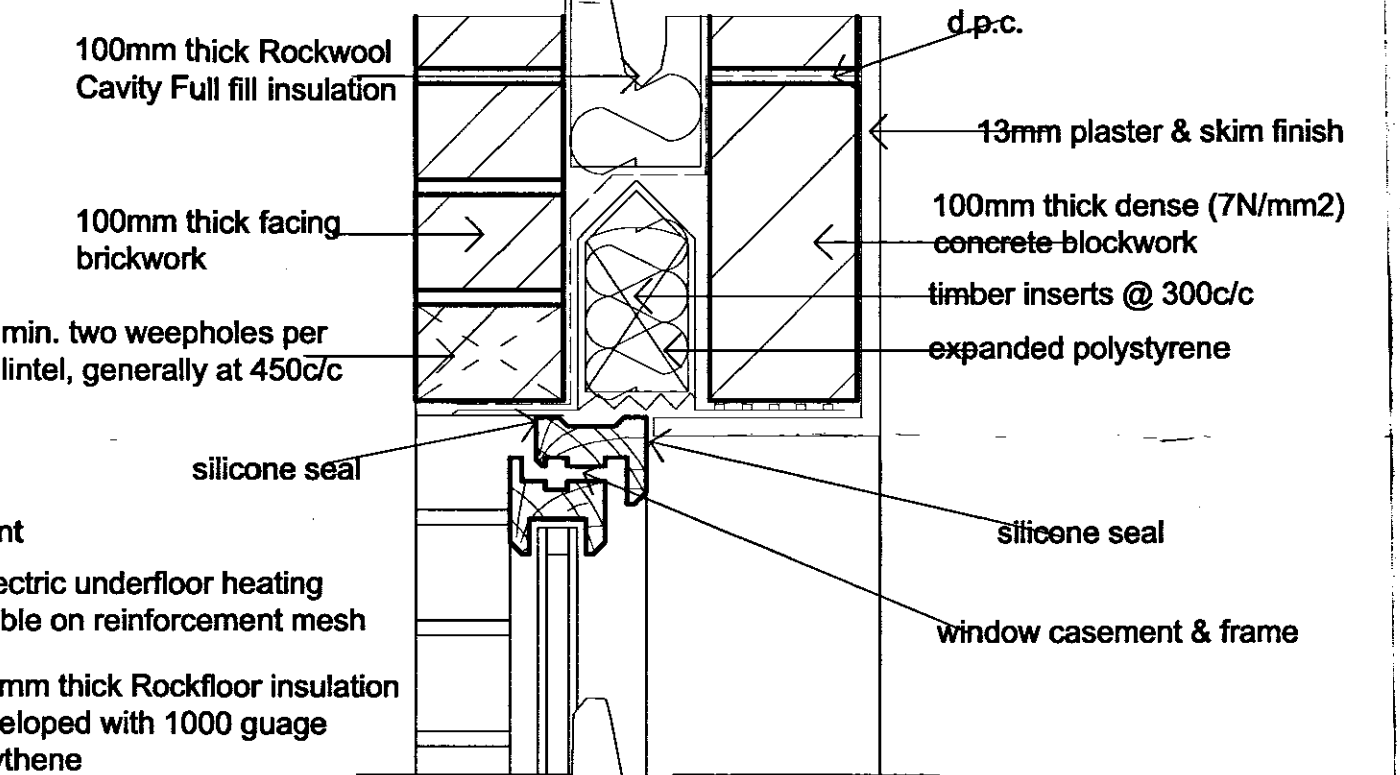


Detail E (Head) 1:5

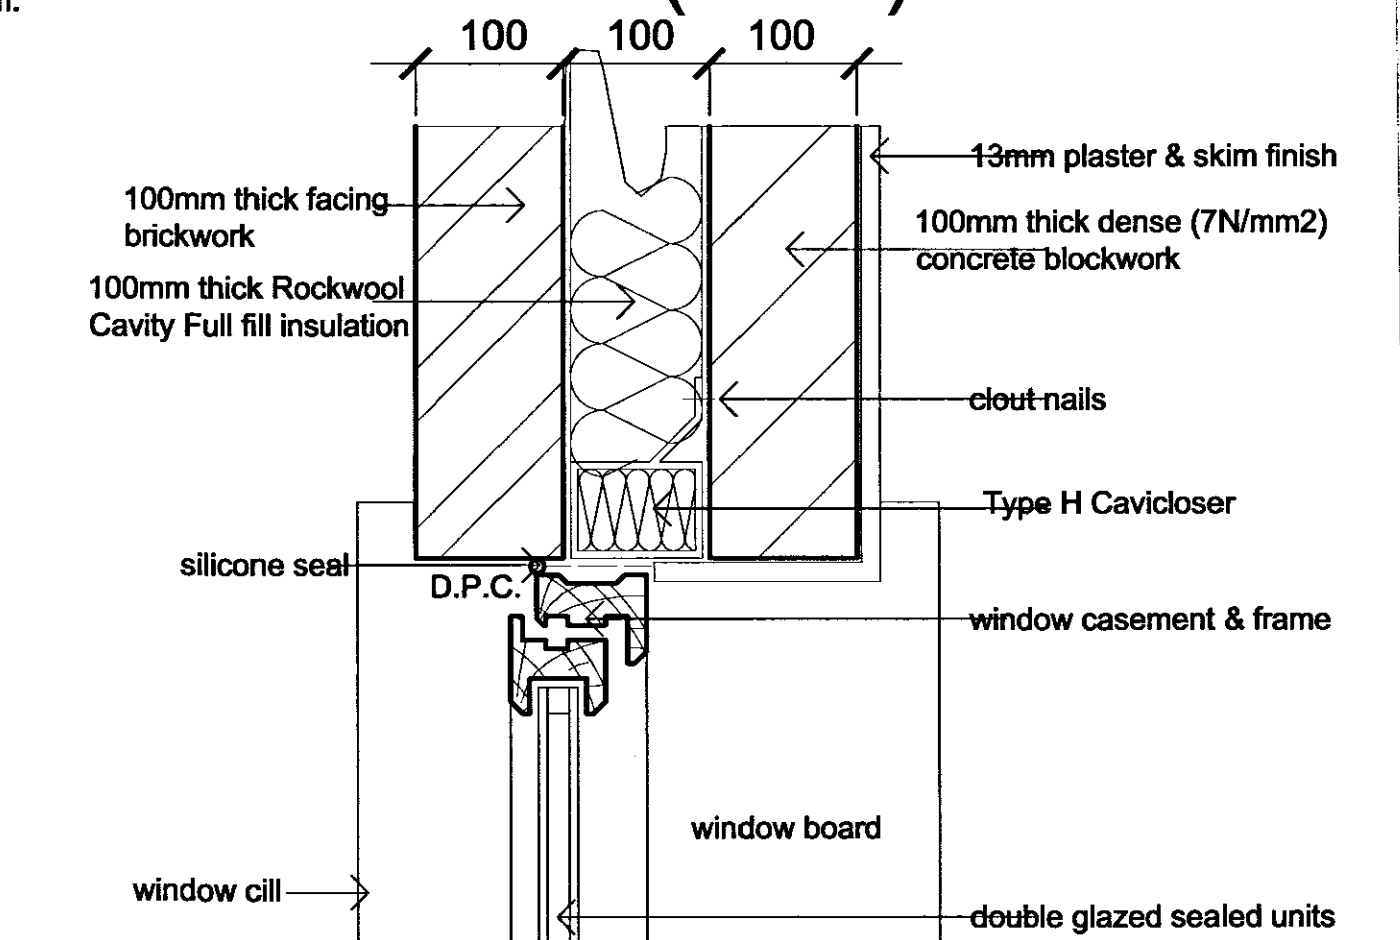


Detail F (Jamb) 1:5

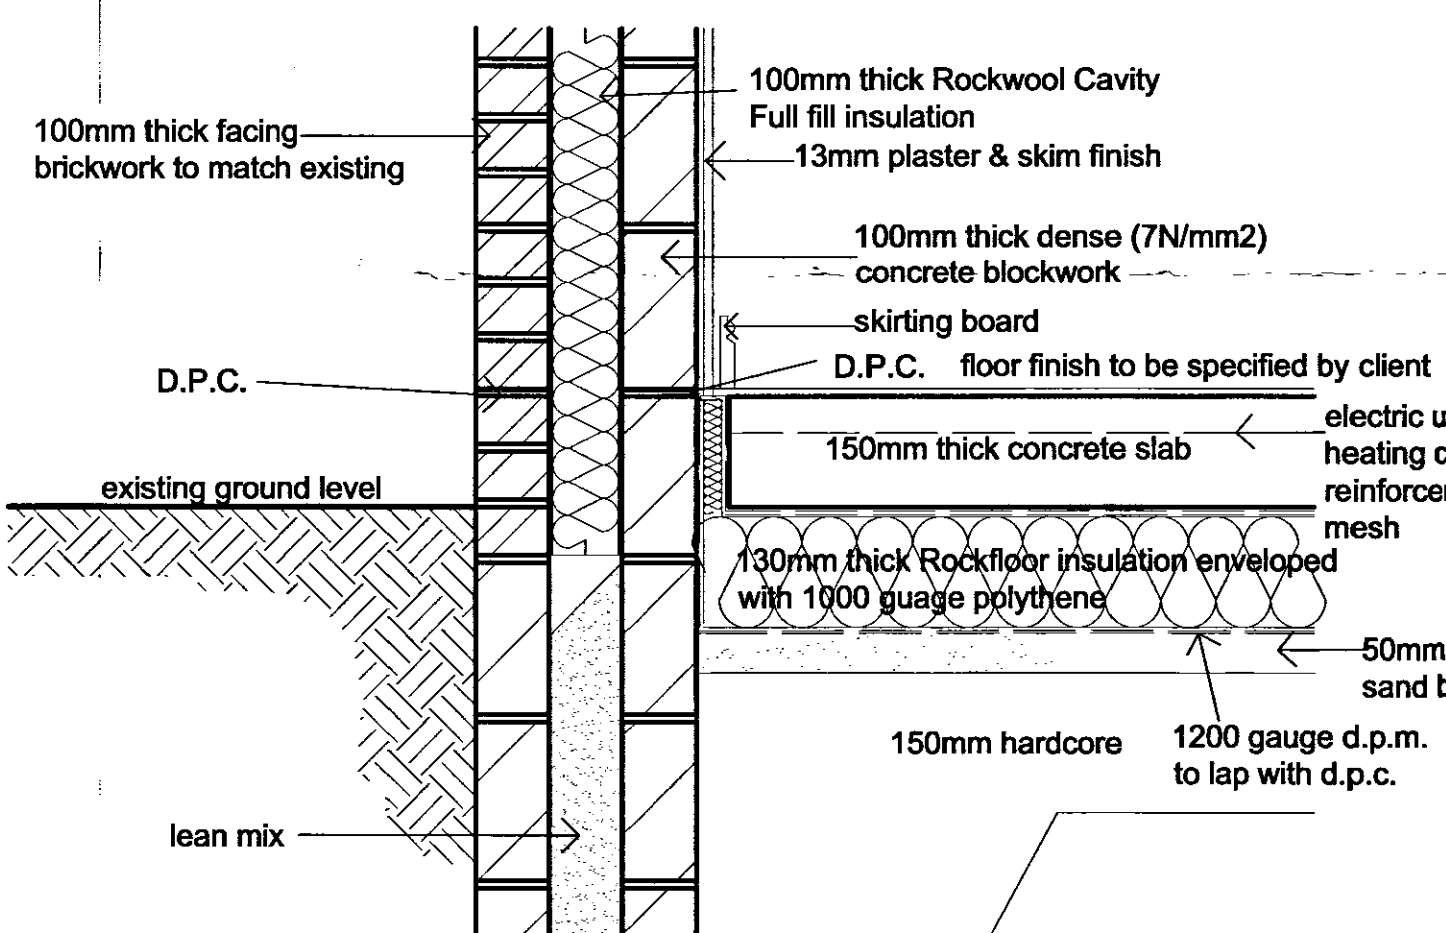


Detail A (Foundation/Floor) 1:10

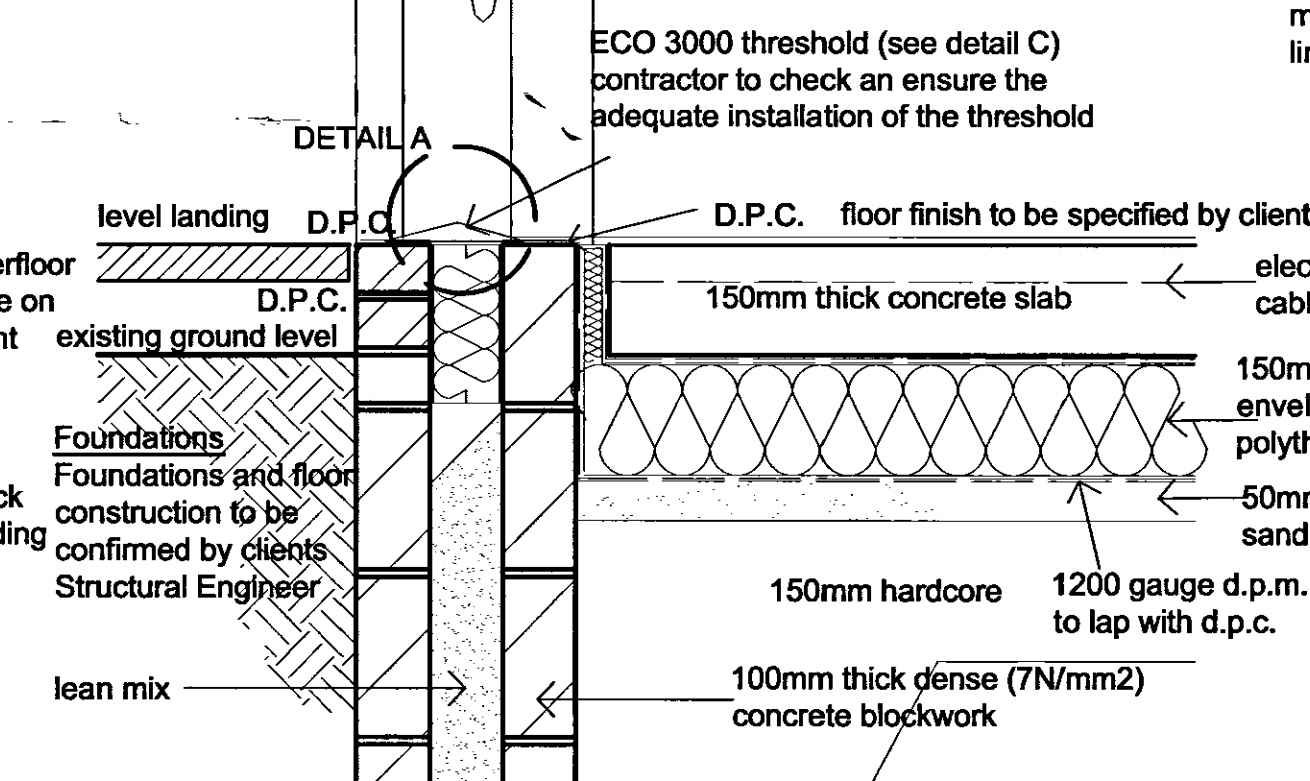

Detail B (Threshold) 1:10

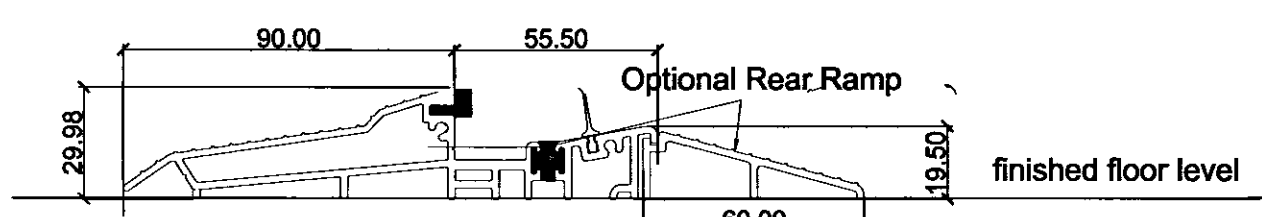


Detail C (ECO 3000 with draught seals, thermal break and rear ramp) 1:2

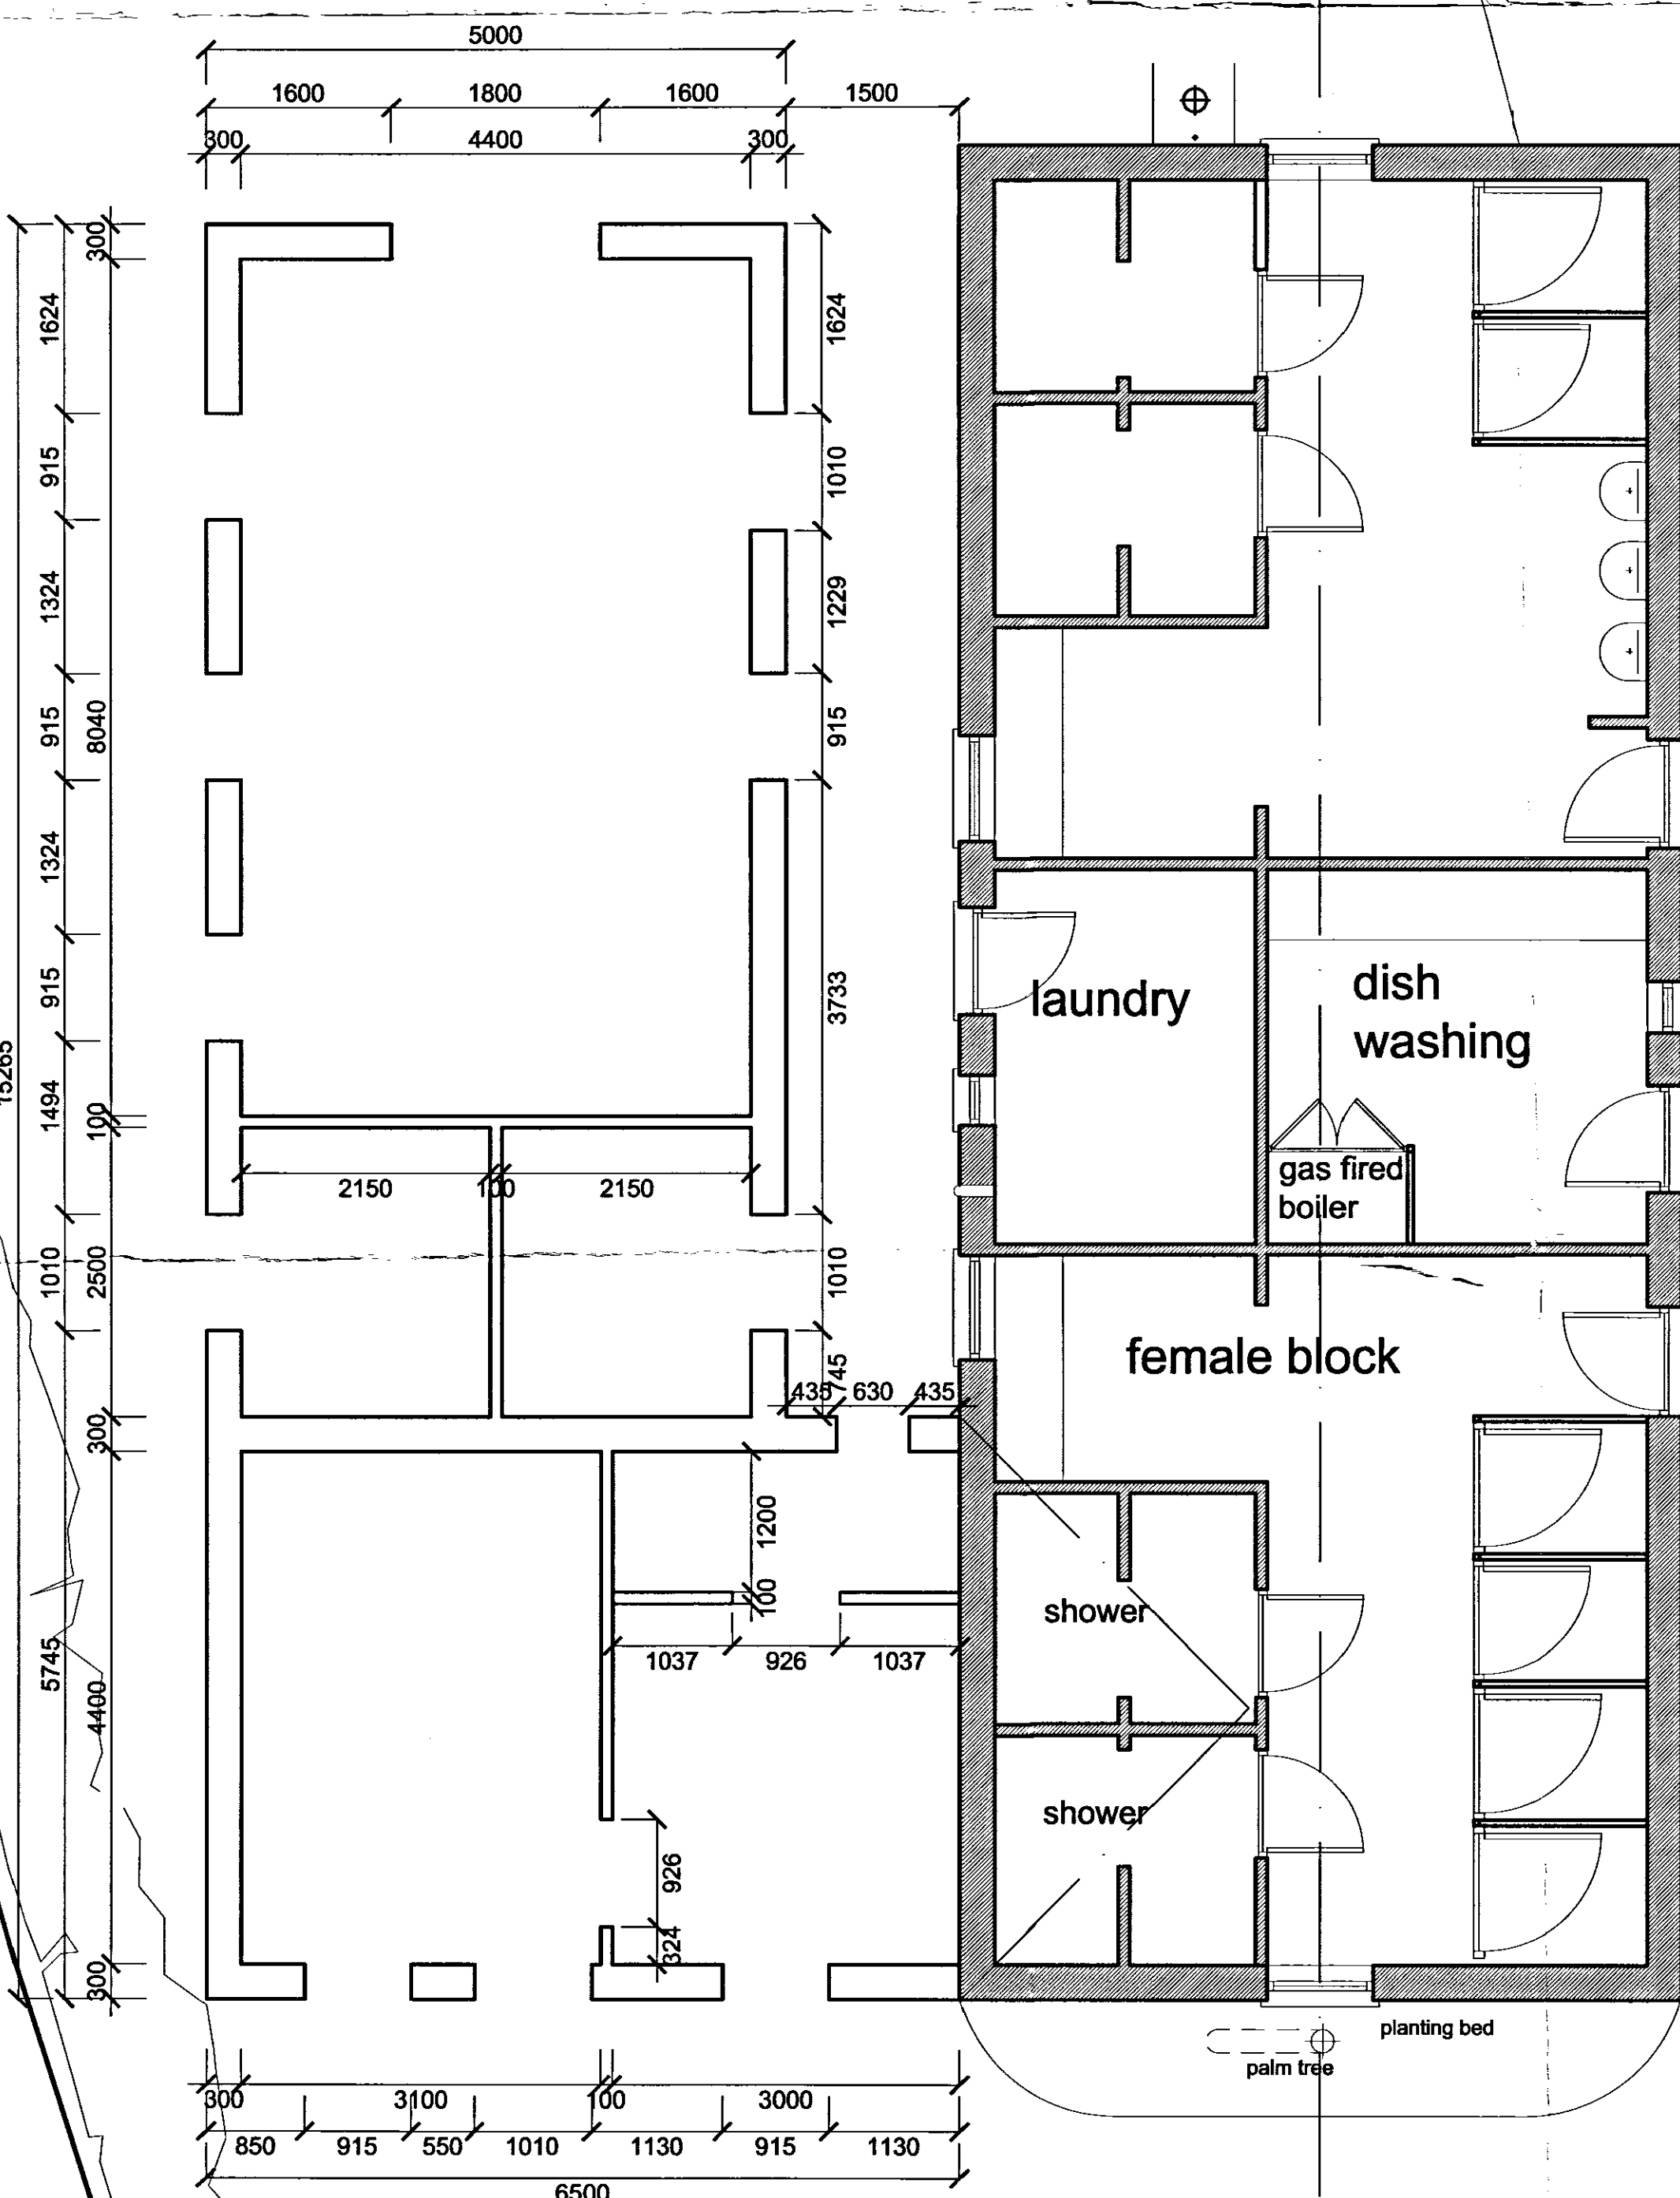

Dimensioned Ground Floor Plan 1:50

SHDC
Planning & Development
11 APR 2008
Ref: 0475/08

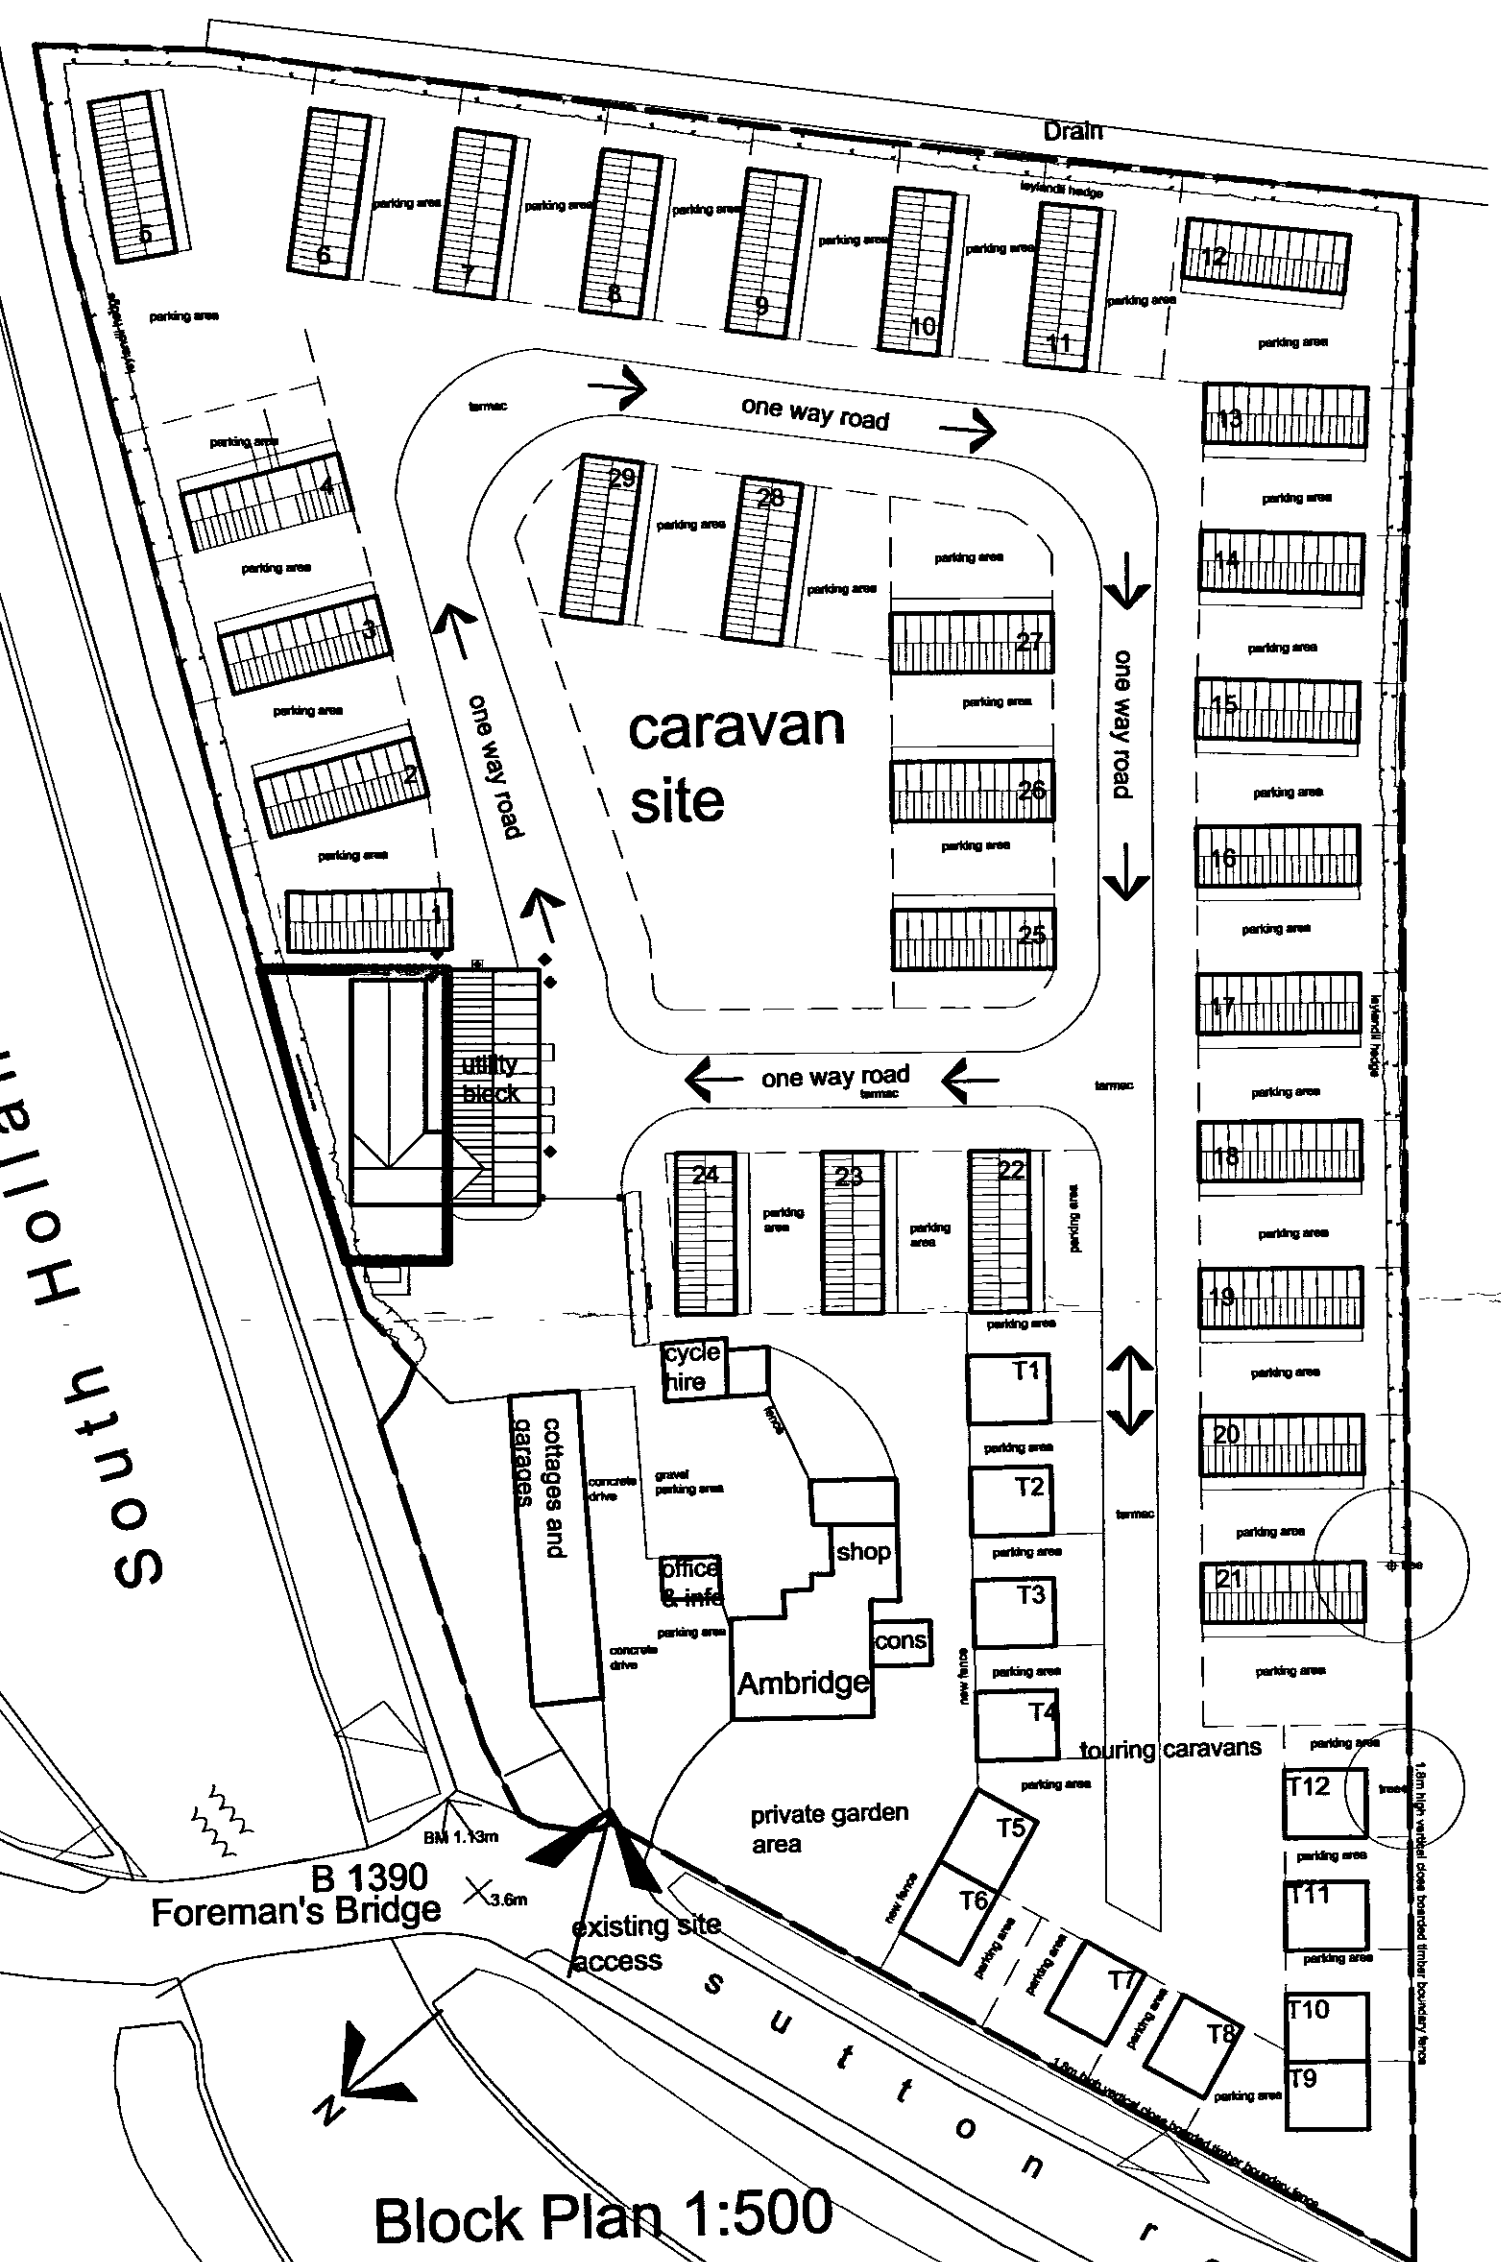

Block Plan 1:500

CLIENT Mr J Hoey	JOB Proposed Holiday Cottages and Recreation Room extension to Utility Block, Foreman's Bridge Caravan Park, Sutton Road, Sutton St James
DRAWING & NUMBER Working Drawing 16/03 Details	SCALE 1:5 1:10 1:50 1:500
REVISIONS	DATE March 2008
DETERMINED PLAN	