



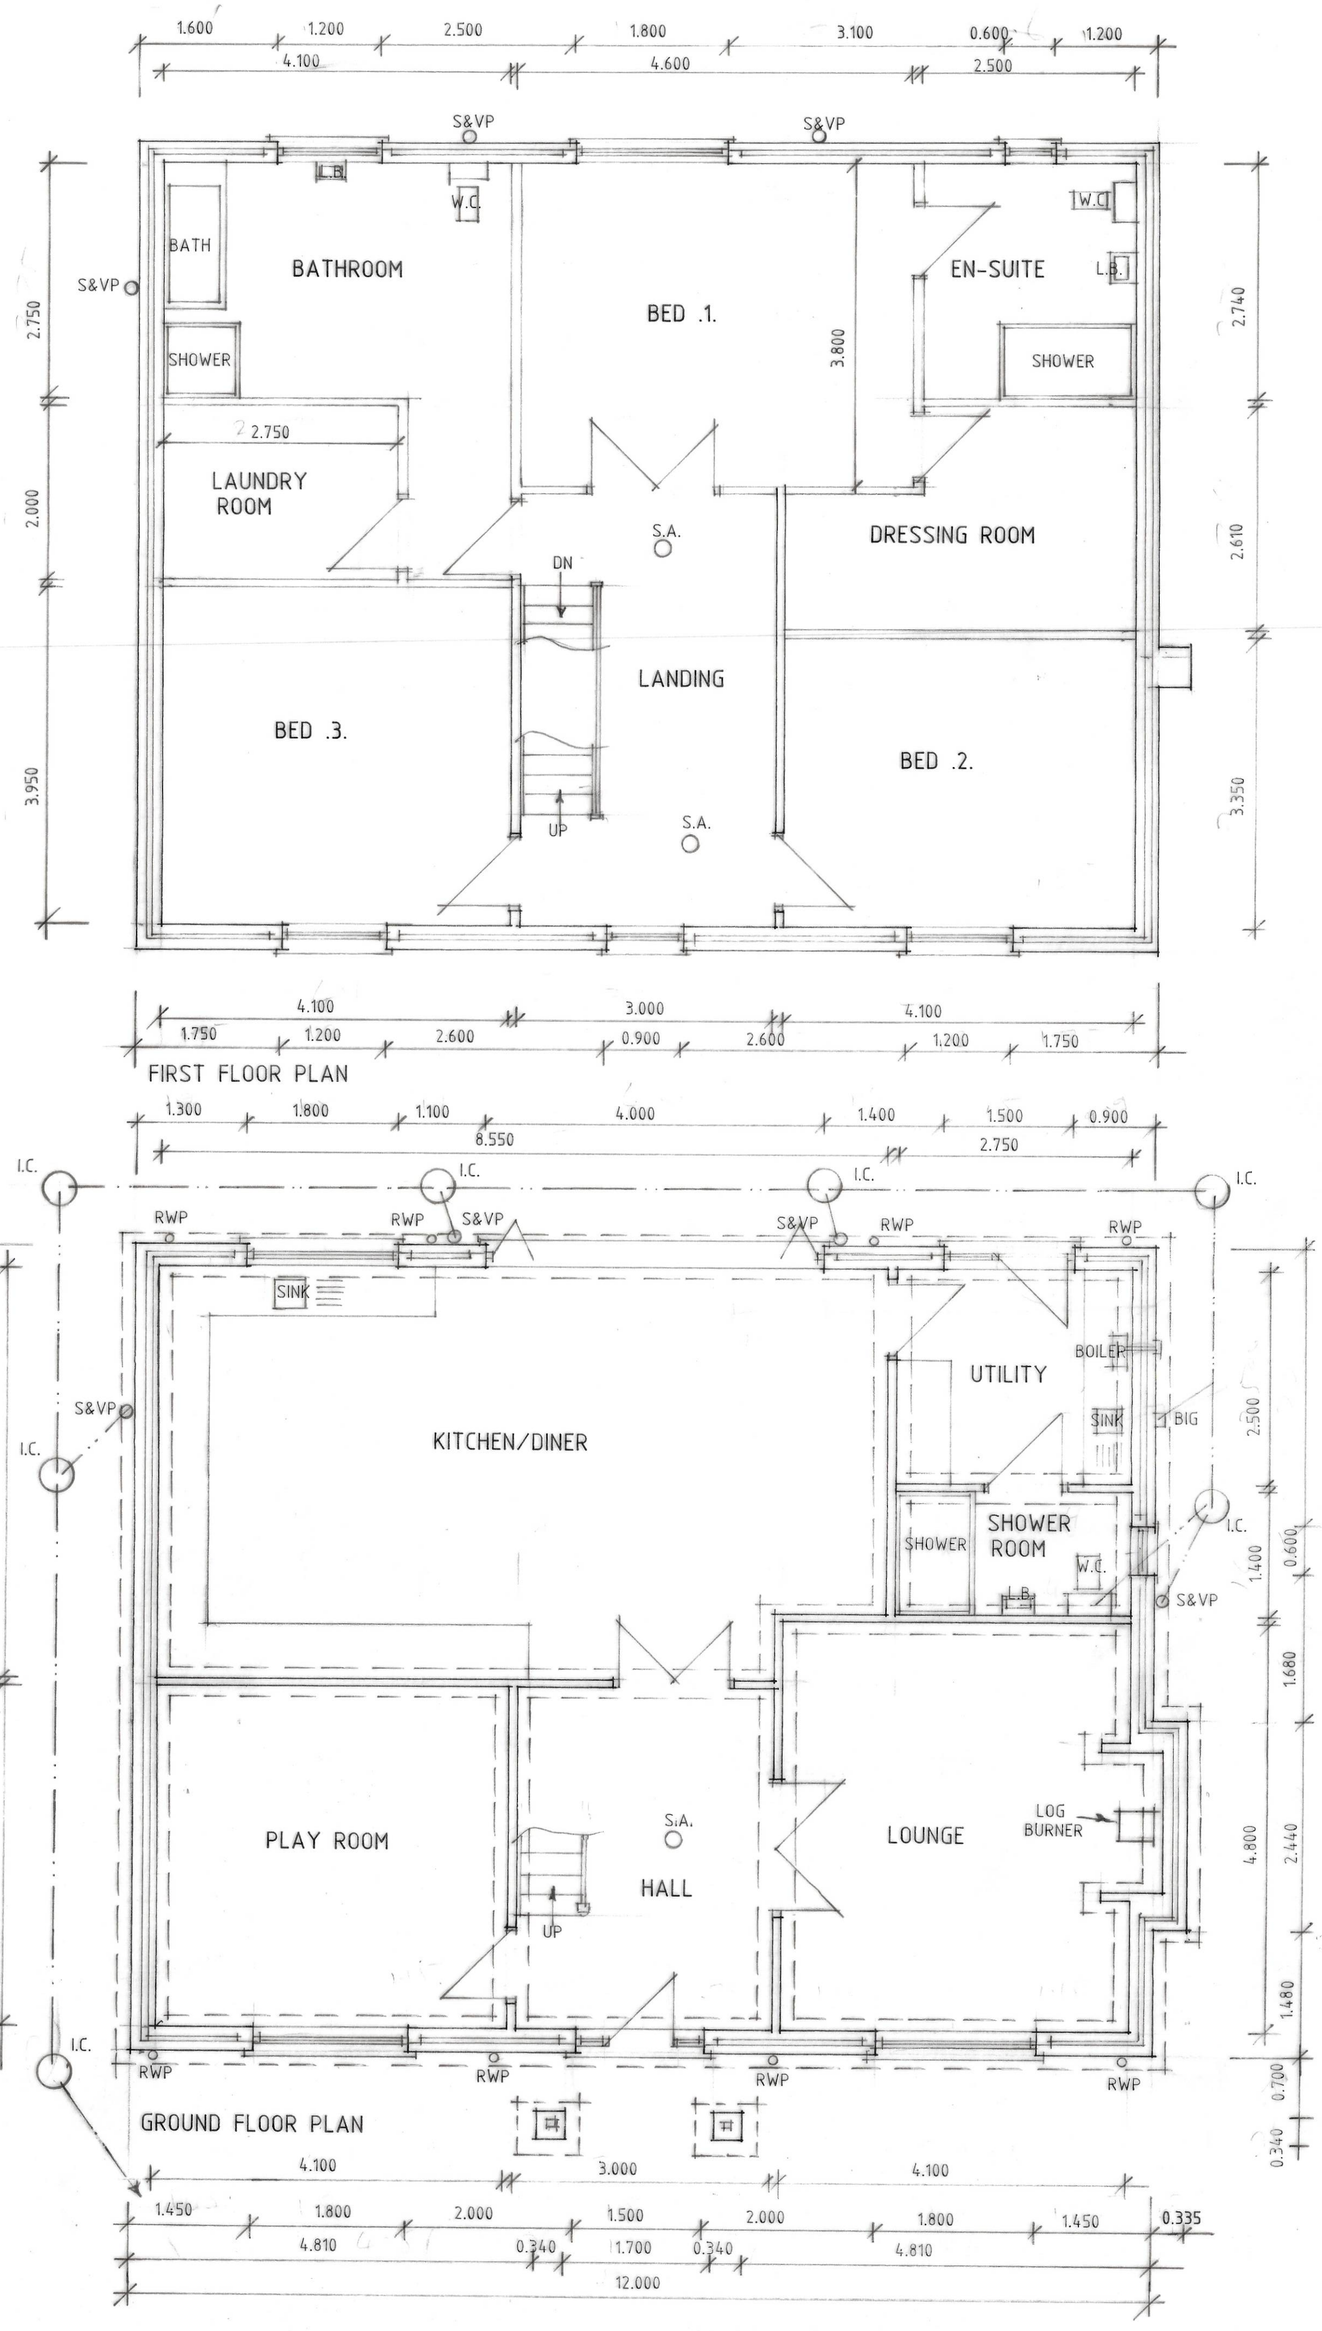


FRONT

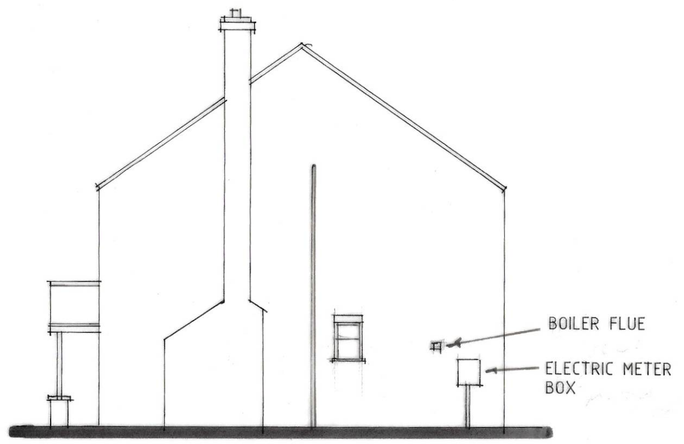


SIDE



REAR

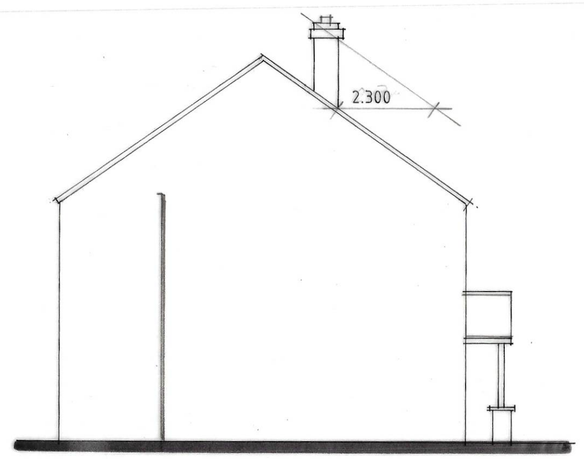

SIDE

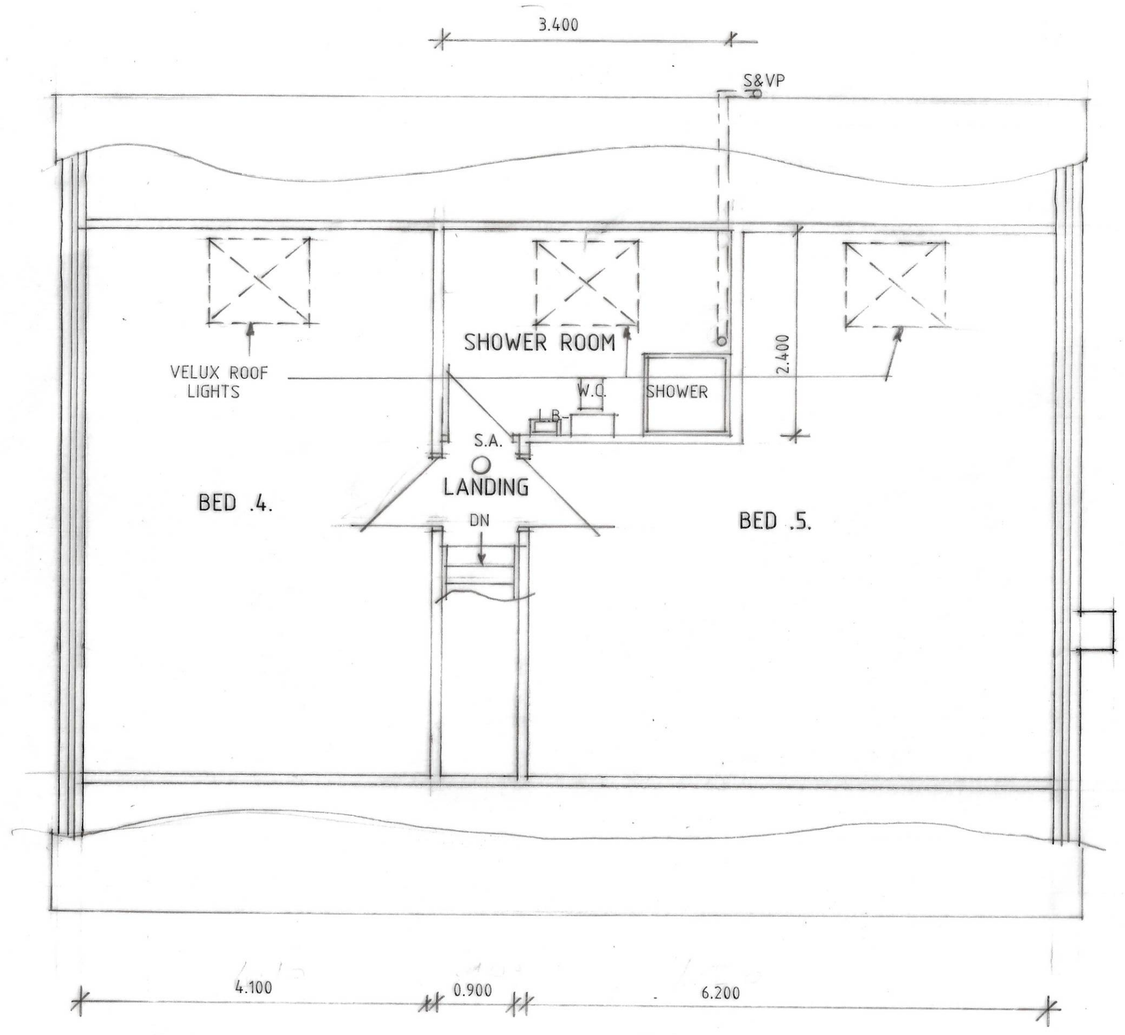

SECOND FLOOR PLAN

A - ALTS - 13.3.23

Status DESIGN
CONSULTANTS IN ARCHITECTURE & PLANNING

PROPOSED HOUSE & GARAGE
ADJ. 79 CHAPELGATE,
SUTTON ST. JAMES.
FOR

MR. S. & MRS. B. SUTTON.

HOUSE DESIGN

1:50 1:100 | SD17-032/6

FEB-23 | B.GILHAM.

2 Edinburgh Walk, Holbeach,
Spalding, Lincs. PE12 7AP
Tel: 01406 424343 Fax: 01406 490702